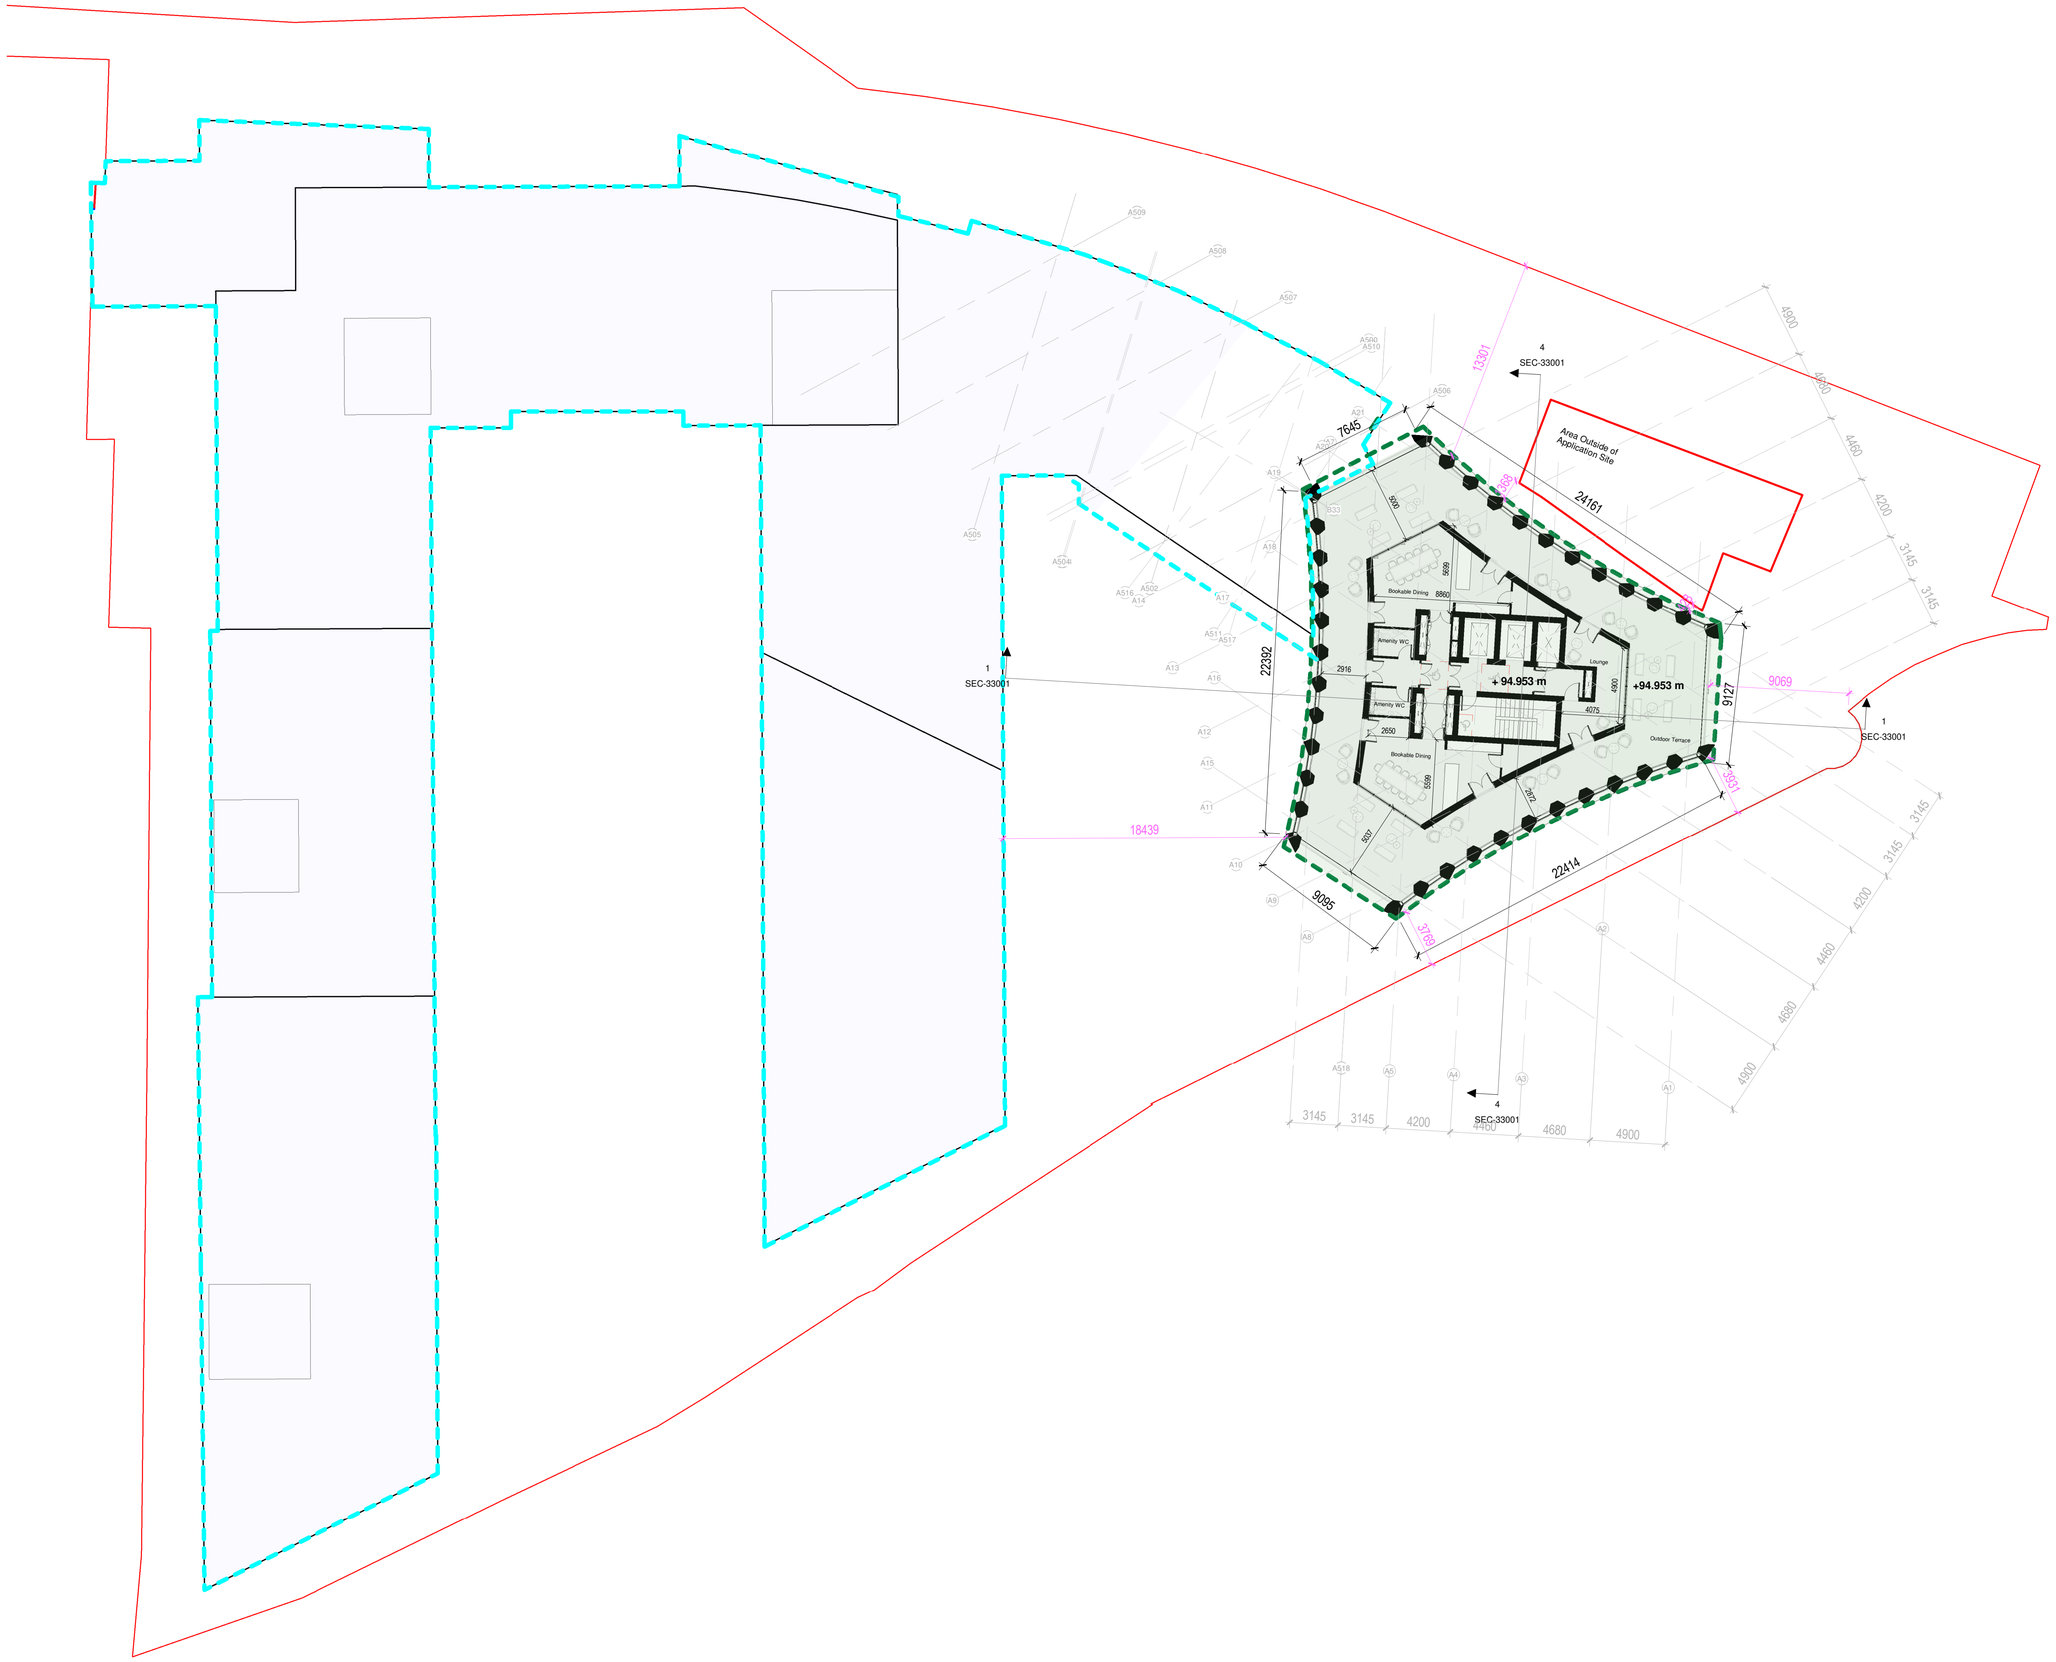

Proposed 28th Floor Plan

1 : 200

Notes:

DO NOT SCALE FROM THIS DRAWING. USE FIGURED DIMENSIONS IN ALL CASES. VERIFY DIMENSIONS ON SITE AND REPORT ANY DISCREPANCIES TO THE ARCHITECTS IMMEDIATELY. THIS DRAWING TO BE READ IN CONJUNCTION WITH THE ARCHITECTS SPECIFICATION. © THIS DRAWING IS COPYRIGHT AND MAY ONLY BE REPRODUCED WITH THE ARCHITECTS PERMISSION.

OSi License Number - AR 0052219
Projection / Spatial Reference:
Projection= IRENET95_Irish_Transverse_Mercator
Centre Point Coordinates:
X,Y= 713657.3699,734403.2446
Reference Index:
Map Series | Map Sheets
1:1,000 | 3263-02
1:1,000 | 3263-08
1:1,000 | 3263-07
1:1,000 | 3263-03
Vertical Datum:
MALIN HEAD

N

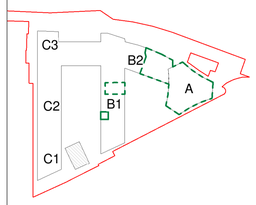

Planning Application Legend

Description	Symbol
SITE BOUNDARY LINE	
EXTENT OF PROPOSED DEVELOPMENT / WORKS	
OUTLINE OF REFUSED BLOCK A	
RESIDENTIAL	
CONSENTED BUILDINGS UNDER APPLICATION REF: ABP-306569-20	
CAFE / RESTAURANT	
OFFICE	
CRITICAL DIMENSIONS TO SITE BOUNDARY OR ADJACENT STRUCTURES	1500

Rev	Date	DRN	Description
P02	01/06/21	JB	Planning Issue
P01	02/12/20	DZ	Pre-Planning Issue

reddy architecture +urbanism
Dartry Mills,
Dartry Road
Dublin 6, D06 Y0E3.
T: +353 (0)1 4987000
W: www.reddyarchitecture.com
E: info@reddyarchitecture.com

IN ASSOCIATION WITH

Glenn Howells Architects
Birmingham London glennhowells.co.uk
Glenn Howells Architects
321 Bardford Street
Birmingham B5 6ET
T: +44 (0)121 666 7640
W: www.glenhowells.co.uk
E: mail@glennhowells.co.uk

Client Details:
Ruirside Developments Ltd.

Project Details:
PGATE
42A Parkgate Street, Dublin 8

Drawing Title:
Proposed 28th Floor Plan

Job No	Date	Scale@A1
P18-107D	01/06/21	1:200
Status: Planning		Drawn By: D. Zubiak
Purpose: Planning Permission		Checked By: E.O'Brien

Drawing Number	Revision
PGATE-RAU-ZZ-28-DR-A-GAP-31011	P02

A1 Landscape