ALL DIMENSIONS TO BE CHECKED ON SITE
NO DIMENSIONS TO BE SCALED FROM THIS DRAWING
DRAWING IS TO BE READ IN CONJUNCTION WITH RELEVANT CONSULTANTS DRAWINGS

A1

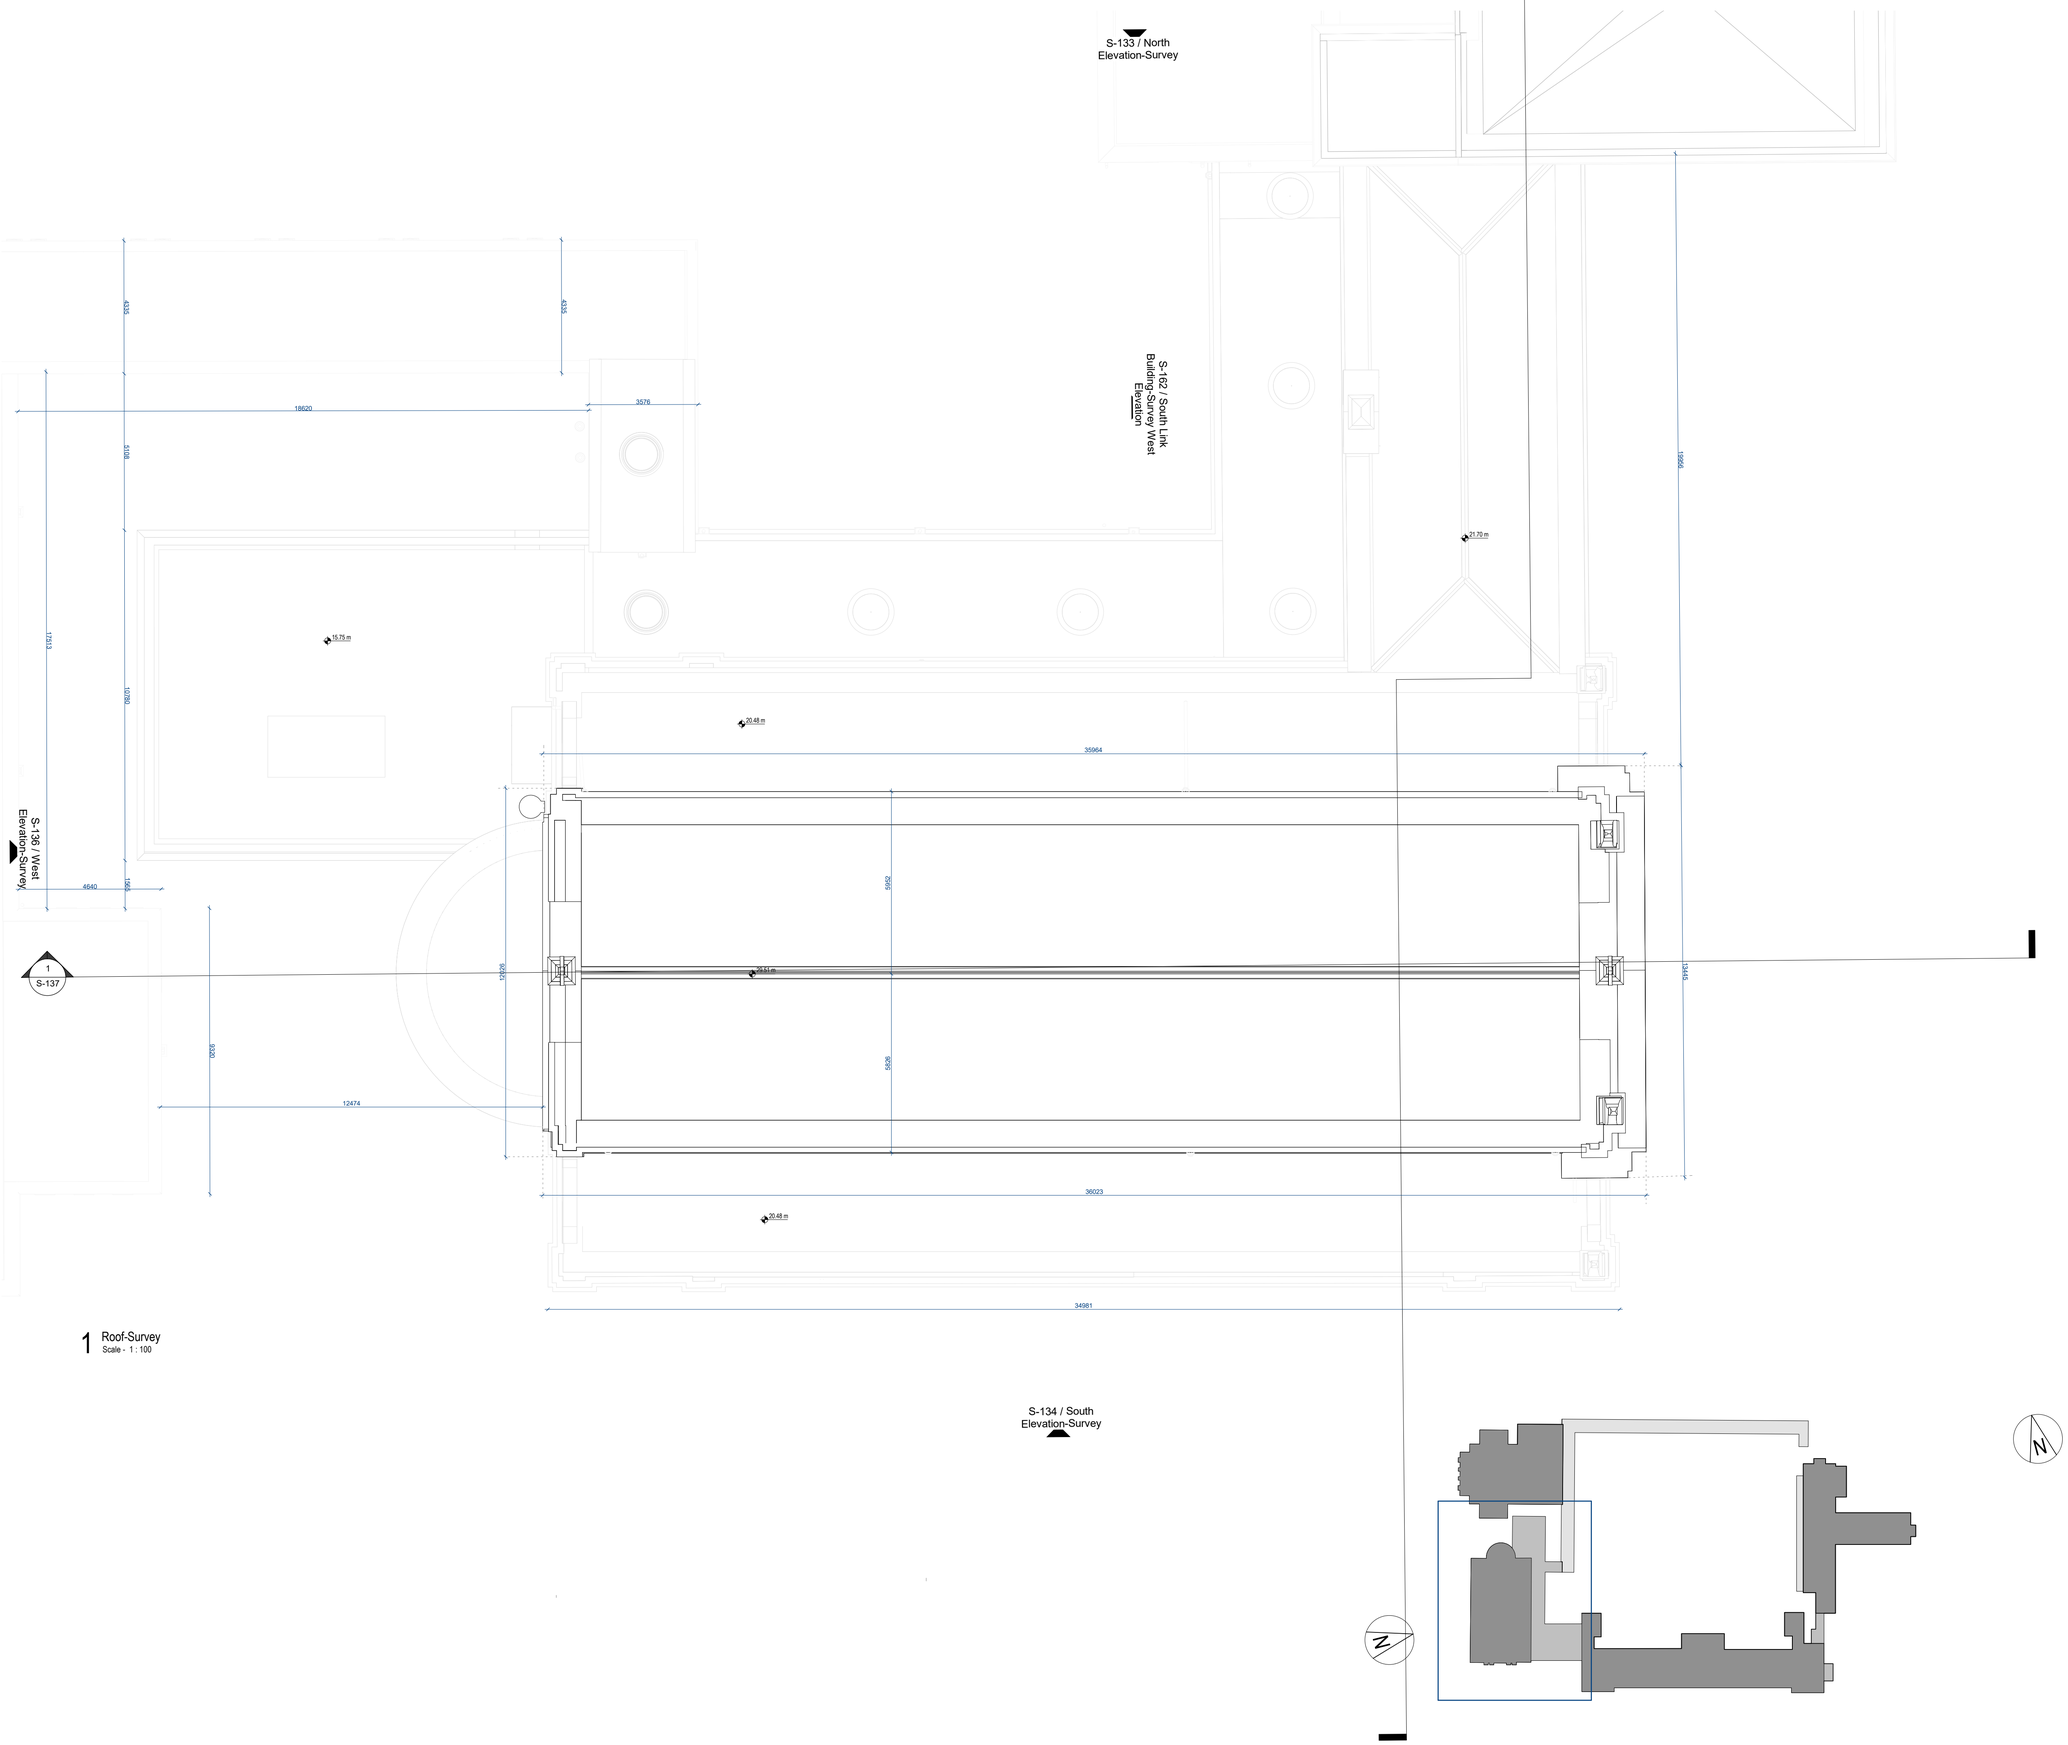

1 Roof-Survey
Scale - 1 : 100

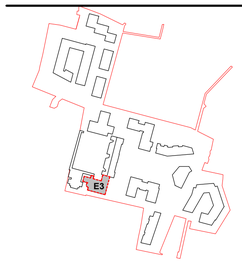

N

REV	DATE	DESCRIPTION	CKH	DRN
P2	APR 21	Issued for Planning	DT	SP
P1	NOV 20	Issued for Pre Application consultation	DT	IB

STATUS CODE DESCRIPTION

ISSUED FOR PLANNING APPROVAL

APPLICANT NAME

CWTC Multi Family ICAV acting on behalf of its sub-fund DBTR DR1 Fund

PROJECT NAME

Holy Cross College SHD

LOCATION

Holy Cross College, Clonliffe Road, Dublin 3 and Drumcondra Road Lower, Drumcondra, Dublin 9

DRAWING

Chucrh - Roof Survey Plan

PROJECT NUMBER
CLN-MCM-00-ZZ-M3-A-C0003

DATE
06/02/20

SCALE@ A1:
As indicated

DRAWN/CHECKED:
fg/ ROC

STATUS CODE: A1

DRAWING NUMBER: CLN-MCM-E3-ZZ-DR-A-S-132

REVISION: P2

Henry J Lyons
Architecture + Interiors
henryjlyons.com
+353 1 888 3333
info@henryjlyons.com
51-54 Pearse Street
Dublin D02 KA66

VIRTUS

O'Donnell+Tuomey

mcculloughmulvinarchitects

NMP
Niall Montgomery + Partners

o'mahony pike

BM
BARRETT MAHONY

OCSC