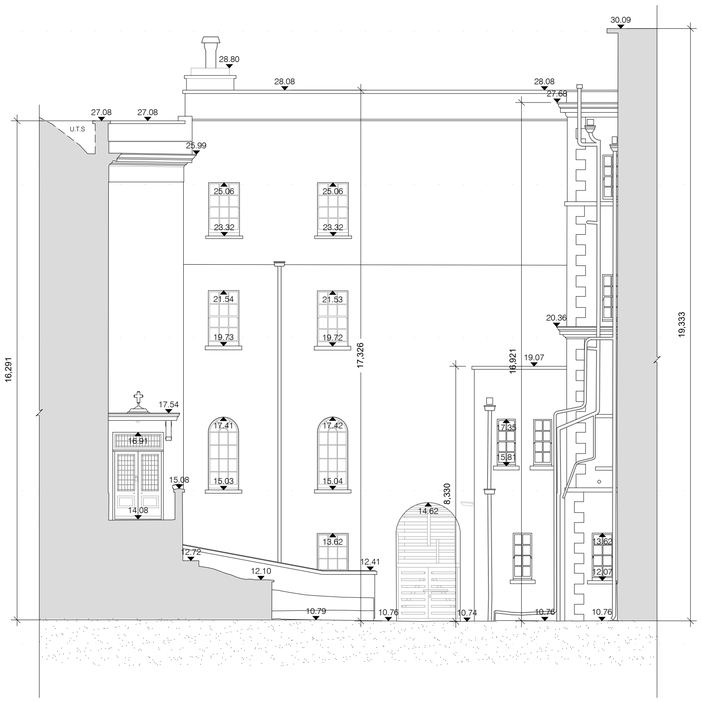

1 BUILDING 2_ELEVATION 21

SCALE: 1:100

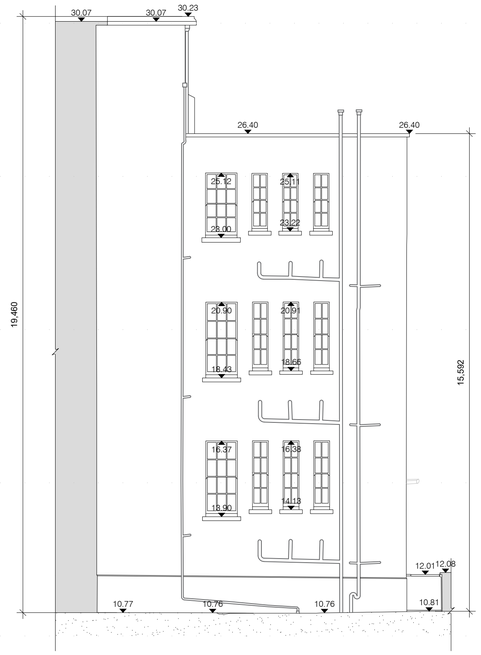

2 BUILDING 2_ELEVATION 22

SCALE: 1:100

ELEVATION

ELEVATION

ALL DIMENSIONS TO BE CHECKED ON SITE
NO DIMENSIONS TO BE SCALED FROM THIS DRAWING
DRAWING IS TO BE READ IN CONJUNCTION WITH RELEVANT CONSULTANTS DRAWINGS

A1

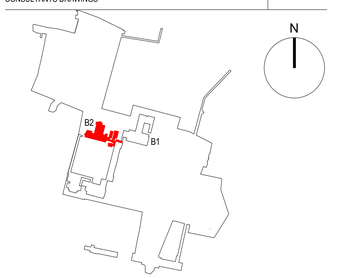

KEY PLAN

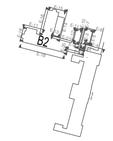

ELEVATION KEY

NOTE: REFER TO MCCULLOUGH MULVIN ARCHITECTS DRAWING PACK FOR MORE INFORMATION ON THE EXISTING SEMINARY BUILDING AND PROPOSED DEMOLITIONS AND ALTERATIONS

REV	DATE	DESCRIPTION	CKH	DRN
P1	MAY '21	ISSUED FOR PLANNING		NF

STATUS CODE DESCRIPTION

ISSUED FOR PLANNING APPROVAL

APPLICANT NAME

CWTC Multi Family ICAV acting on behalf of its sub-fund DBTR DR1 Fund

PROJECT NAME

Holy Cross College SHD

LOCATION

Holy Cross College, Clonliffe Road, Dublin 3 and Drumcondra Road Lower, Drumcondra, Dublin 9

DRAWING

EXISTING BUILDING ELEVATIONS
BUILDING 2
ELEVATION 21 & 22

PROJECT NUMBER	DATE
950654	May '21
SCALE@ A1:	DRAWN/CHECKED:
1:100	NF

STATUS CODE:	DRAWING NUMBER	REVISION
A1	CLN-HJL-SW-ZZ-DR-A-2119	P1

Henry J Lyons
Architecture + Interiors
henryjlyons.com
+353 1 888 3333
info@henryjlyons.com
51-54 Pearse Street
Dublin D02 KA66

VIRTUS

O'Donnell + Tuomey

mcculloughmulvinarchitects

NMP
Niall Montgomery + Partners

mahony pike

BM
BARRETT MAHONY

OCSC