ALL DIMENSIONS TO BE CHECKED ON SITE
NO DIMENSIONS TO BE SCALED FROM THIS DRAWING
DRAWING IS TO BE READ IN CONJUNCTION WITH RELEVANT CONSULTANTS DRAWINGS

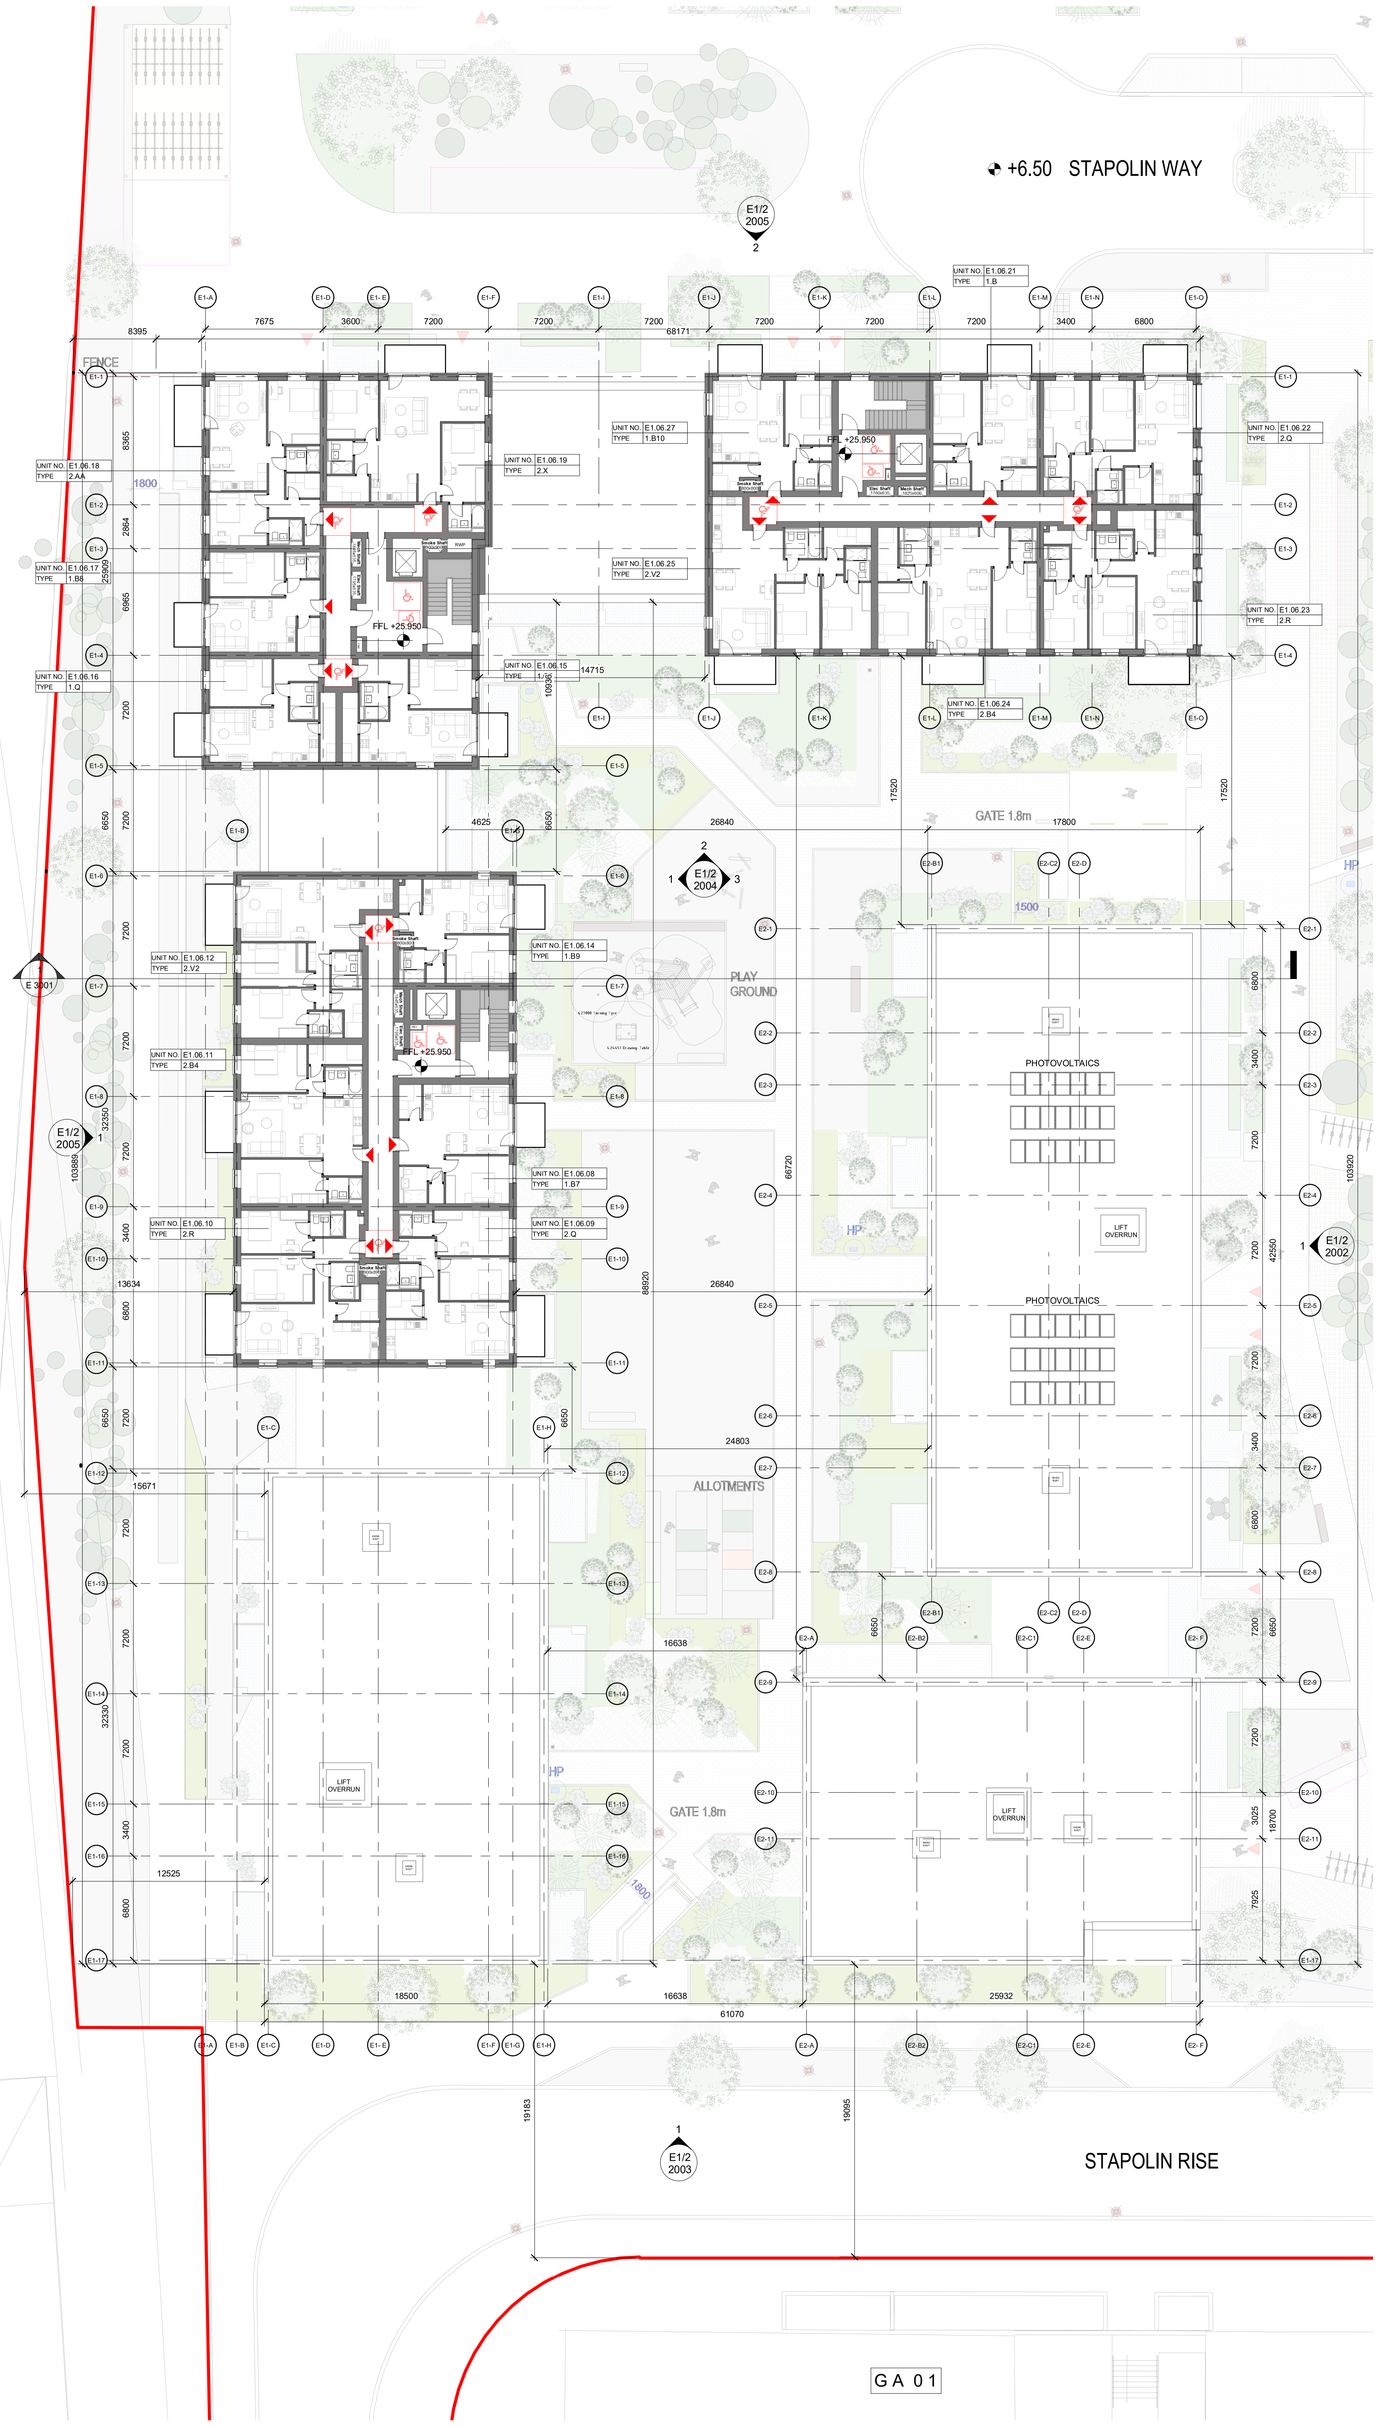

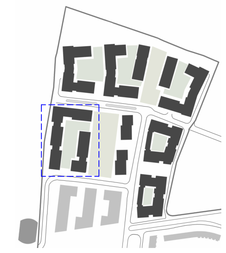

N

0 4 8 12 16 20m

NOTE

Refer to landscape Architect's information for landscape details
Refer to civil engineer's drawings for all drainage information

GENERAL ARRANGEMENT LEGEND

- SITE BOUNDARY
- ADJOINING LANDS UNDER OWNERSHIP OF APPLICANT
- 1 Ref — ELEVATION CALLOUT
- UNIT NO. Rm 101 / TYPE 2d.A2 — ROOM TAG
- SPOT ELEVATION ABOVE DATUM
- PROPOSED BUILDING ENTRANCE POINTS
- PROPOSED UNIT ENTRANCE POINT
- PROPOSED LETTER BOX LOCATIONS

REV	DATE	DESCRIPTION	CKH	DRN
P01	18/06/2021	ISSUED FOR PLANNING	RD	RC

STATUS CODE DESCRIPTION
ISSUED FOR PLANNING APPROVAL

CLIENT
THE SHORELINE PARTNERSHIP

PROJECT
PROJECT SHORELINE BALDOYLE GA03

DRAWING
BLOCK E1/2 PROPOSED LEVEL 06 FLOOR PLAN

PROJECT NUMBER	DATE
950659	18/06/2021
SCALE@ A1: 1 : 200	DRAWN/CHECKED: HC/ RD

STATUS CODE:	DRAWING NUMBER	REVISION
A1	950659-P-E1/2 1006	P01

Henry J Lyons

Architecture + Interiors
henryjlyons.com
+353 1 888 3333
info@henryjlyons.com
51-54 Pearse Street
Dublin D02 KA66

1 BLOCK E1/2 PROPOSED LEVEL 06 PLAN
1 : 200