LEGEND

1	PLANNING BOUNDARY (RED LINE)
2	PROPERTY BOUNDARY (BLUE LINE)
3	EXISTING HEDGEROWS
4	EXISTING PUBLIC RIGHT OF WAY
5	EXISTING STREAM
6	EXISTING STRUCTURE
7	SITE NOTICE

GENERAL NOTES

A	ORDNANCE SURVEY RURAL MAP SHEET REF. 4852 & 4914. REPRODUCED FROM THE ORDNANCE SURVEY BY PERMISSION OF THE GOVERNMENT, O.S. LICENSE NO. MP 004407. LAND LEVELS SHOWN REFERENCE DATUM MALIN HEAD, U.N.O. COORDINATES SHOWN ARE TO IRISH NATIONAL GRID IN METERS.

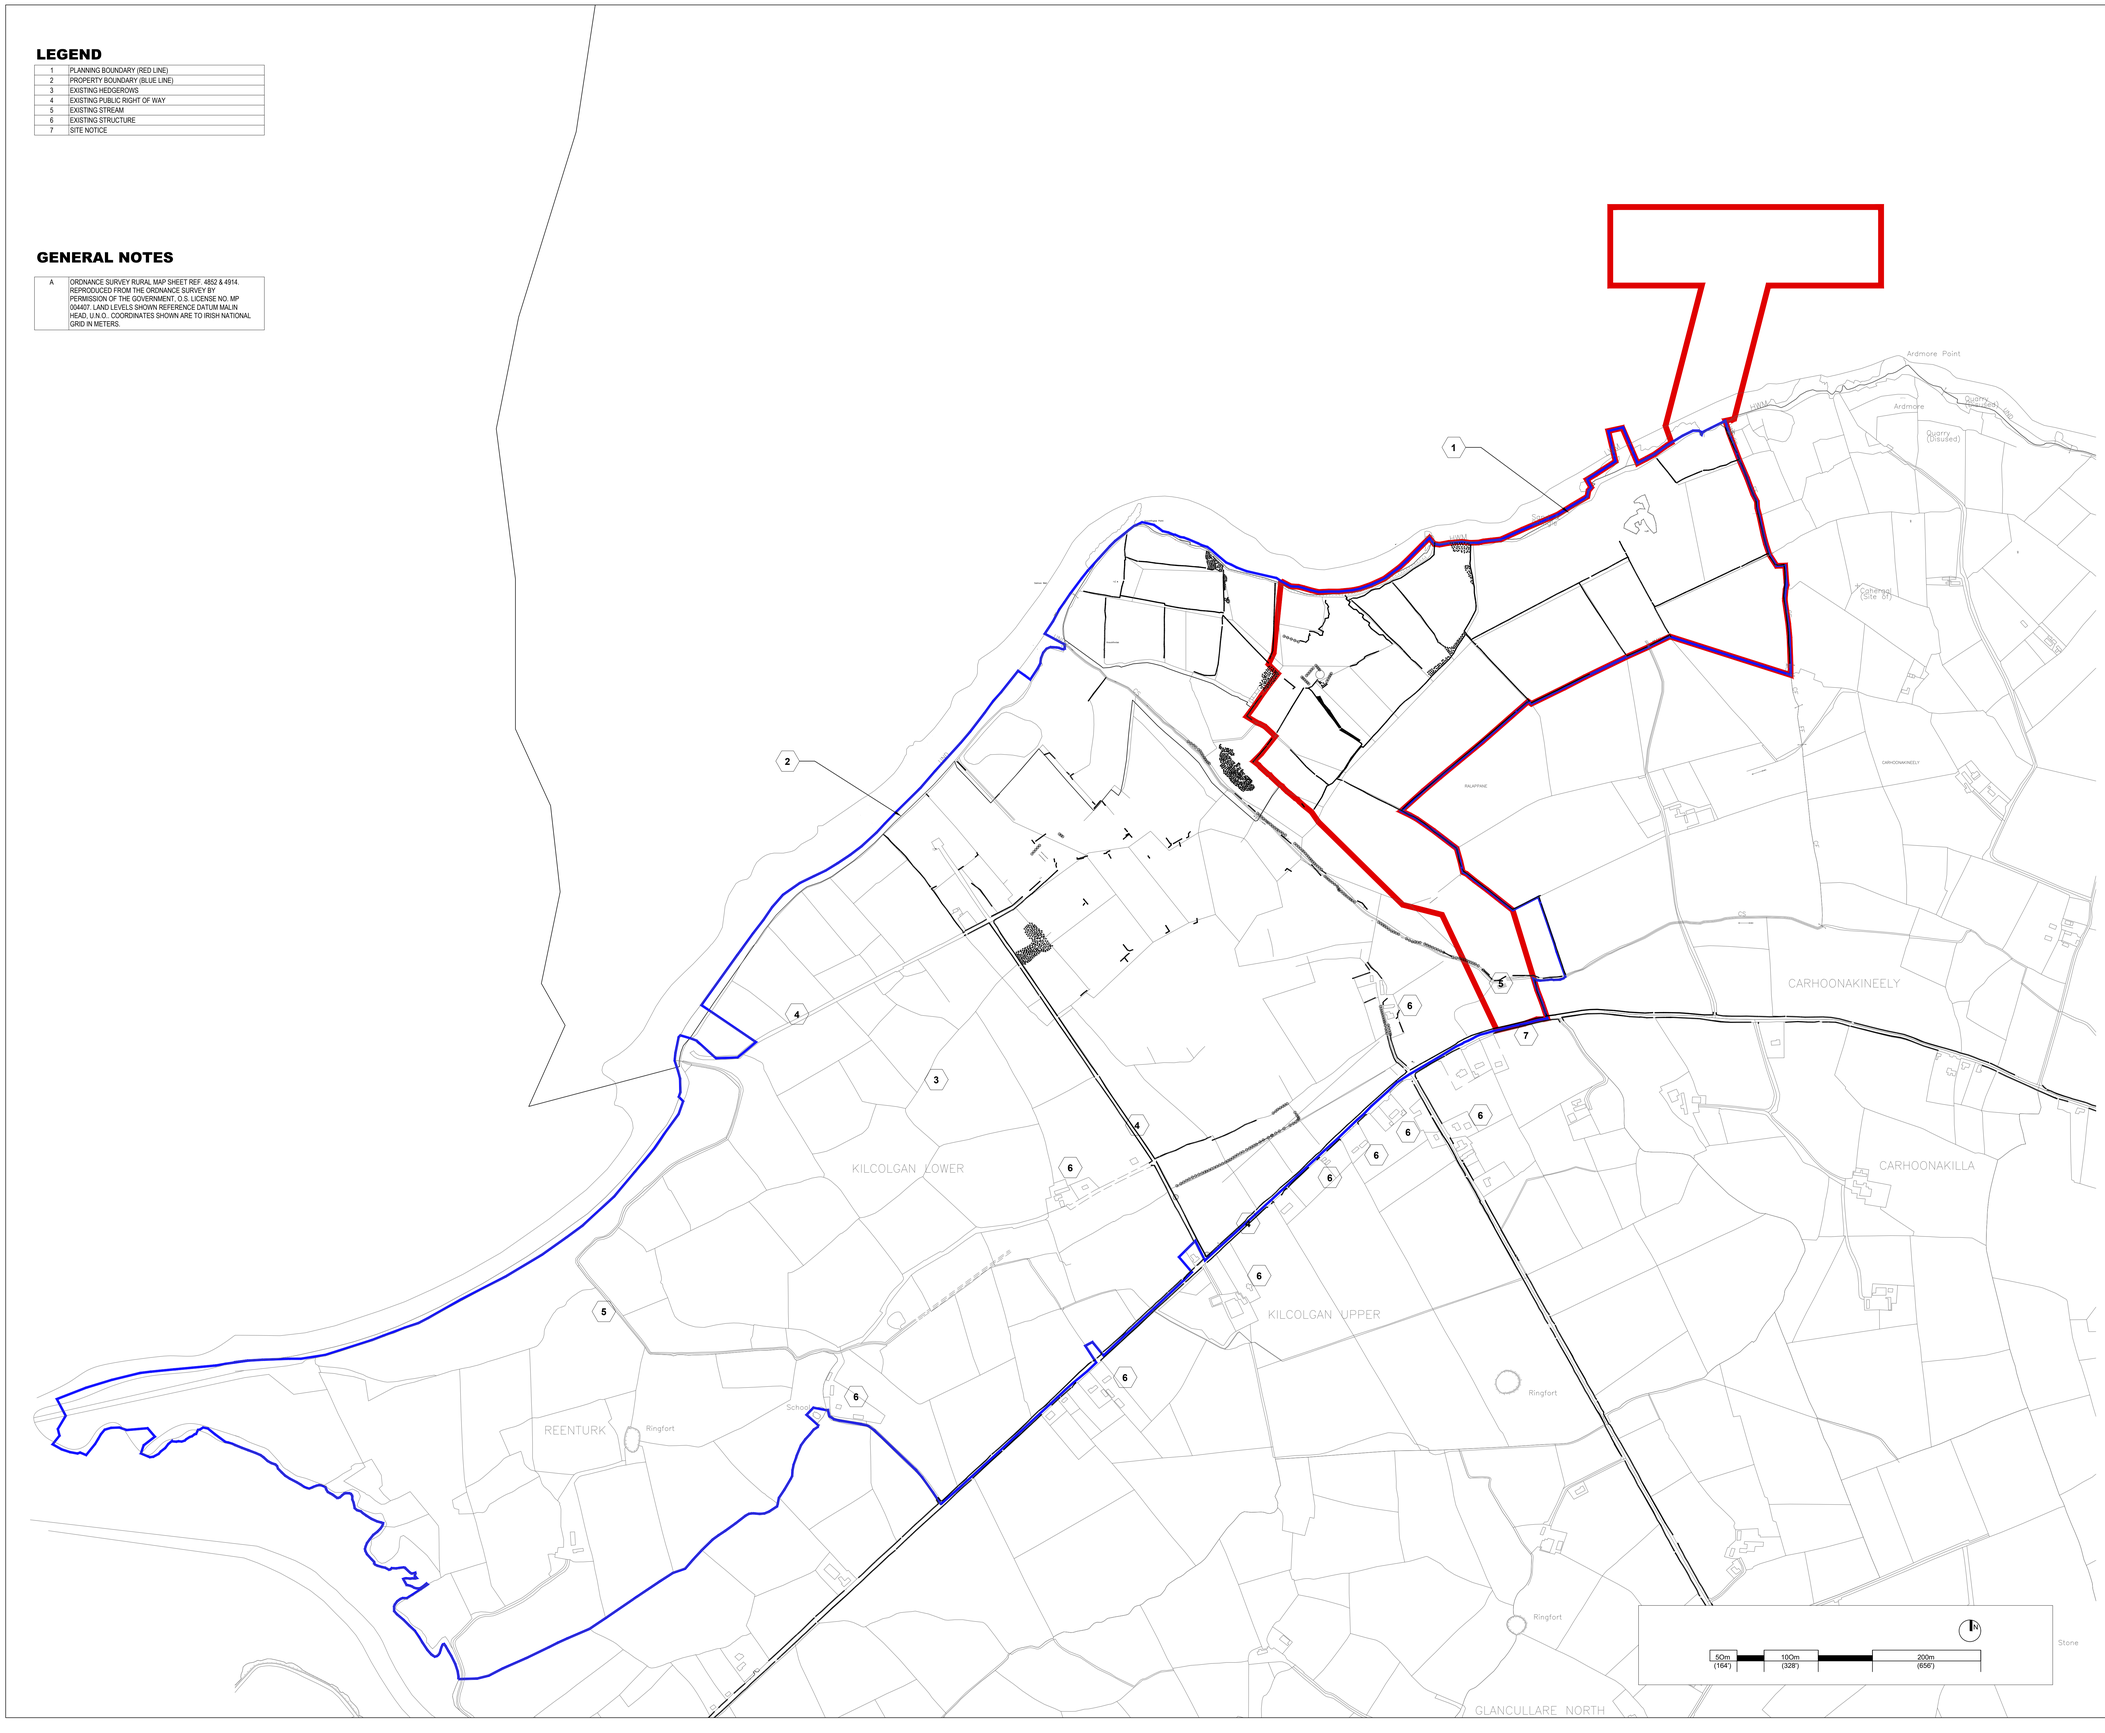

BLACK & VEATCH

moffatt & nichol

SHEEHAN NAGLE HARTRAY ARCHITECTS

Landscape Architecture
Masterplanning
Environmental Design

MINNEAPOLIS | CHICAGO

No.	Description	Date

SHEET REVISIONS

ISSUED FOR PLANNING	08/13/2021

PROJECT ISSUANCES

PROJECT:

SHANNON TECHNOLOGY AND ENERGY PARK (STEP)

SHANNON LNG LIMITED

DWG. TITLE

SITE LOCATION PLAN OVERALL

PROJECT NO:

DATE: 08/13/2021

SCALE: 1:4000

DWG. NO:

SP100

SHEET SIZE: A0