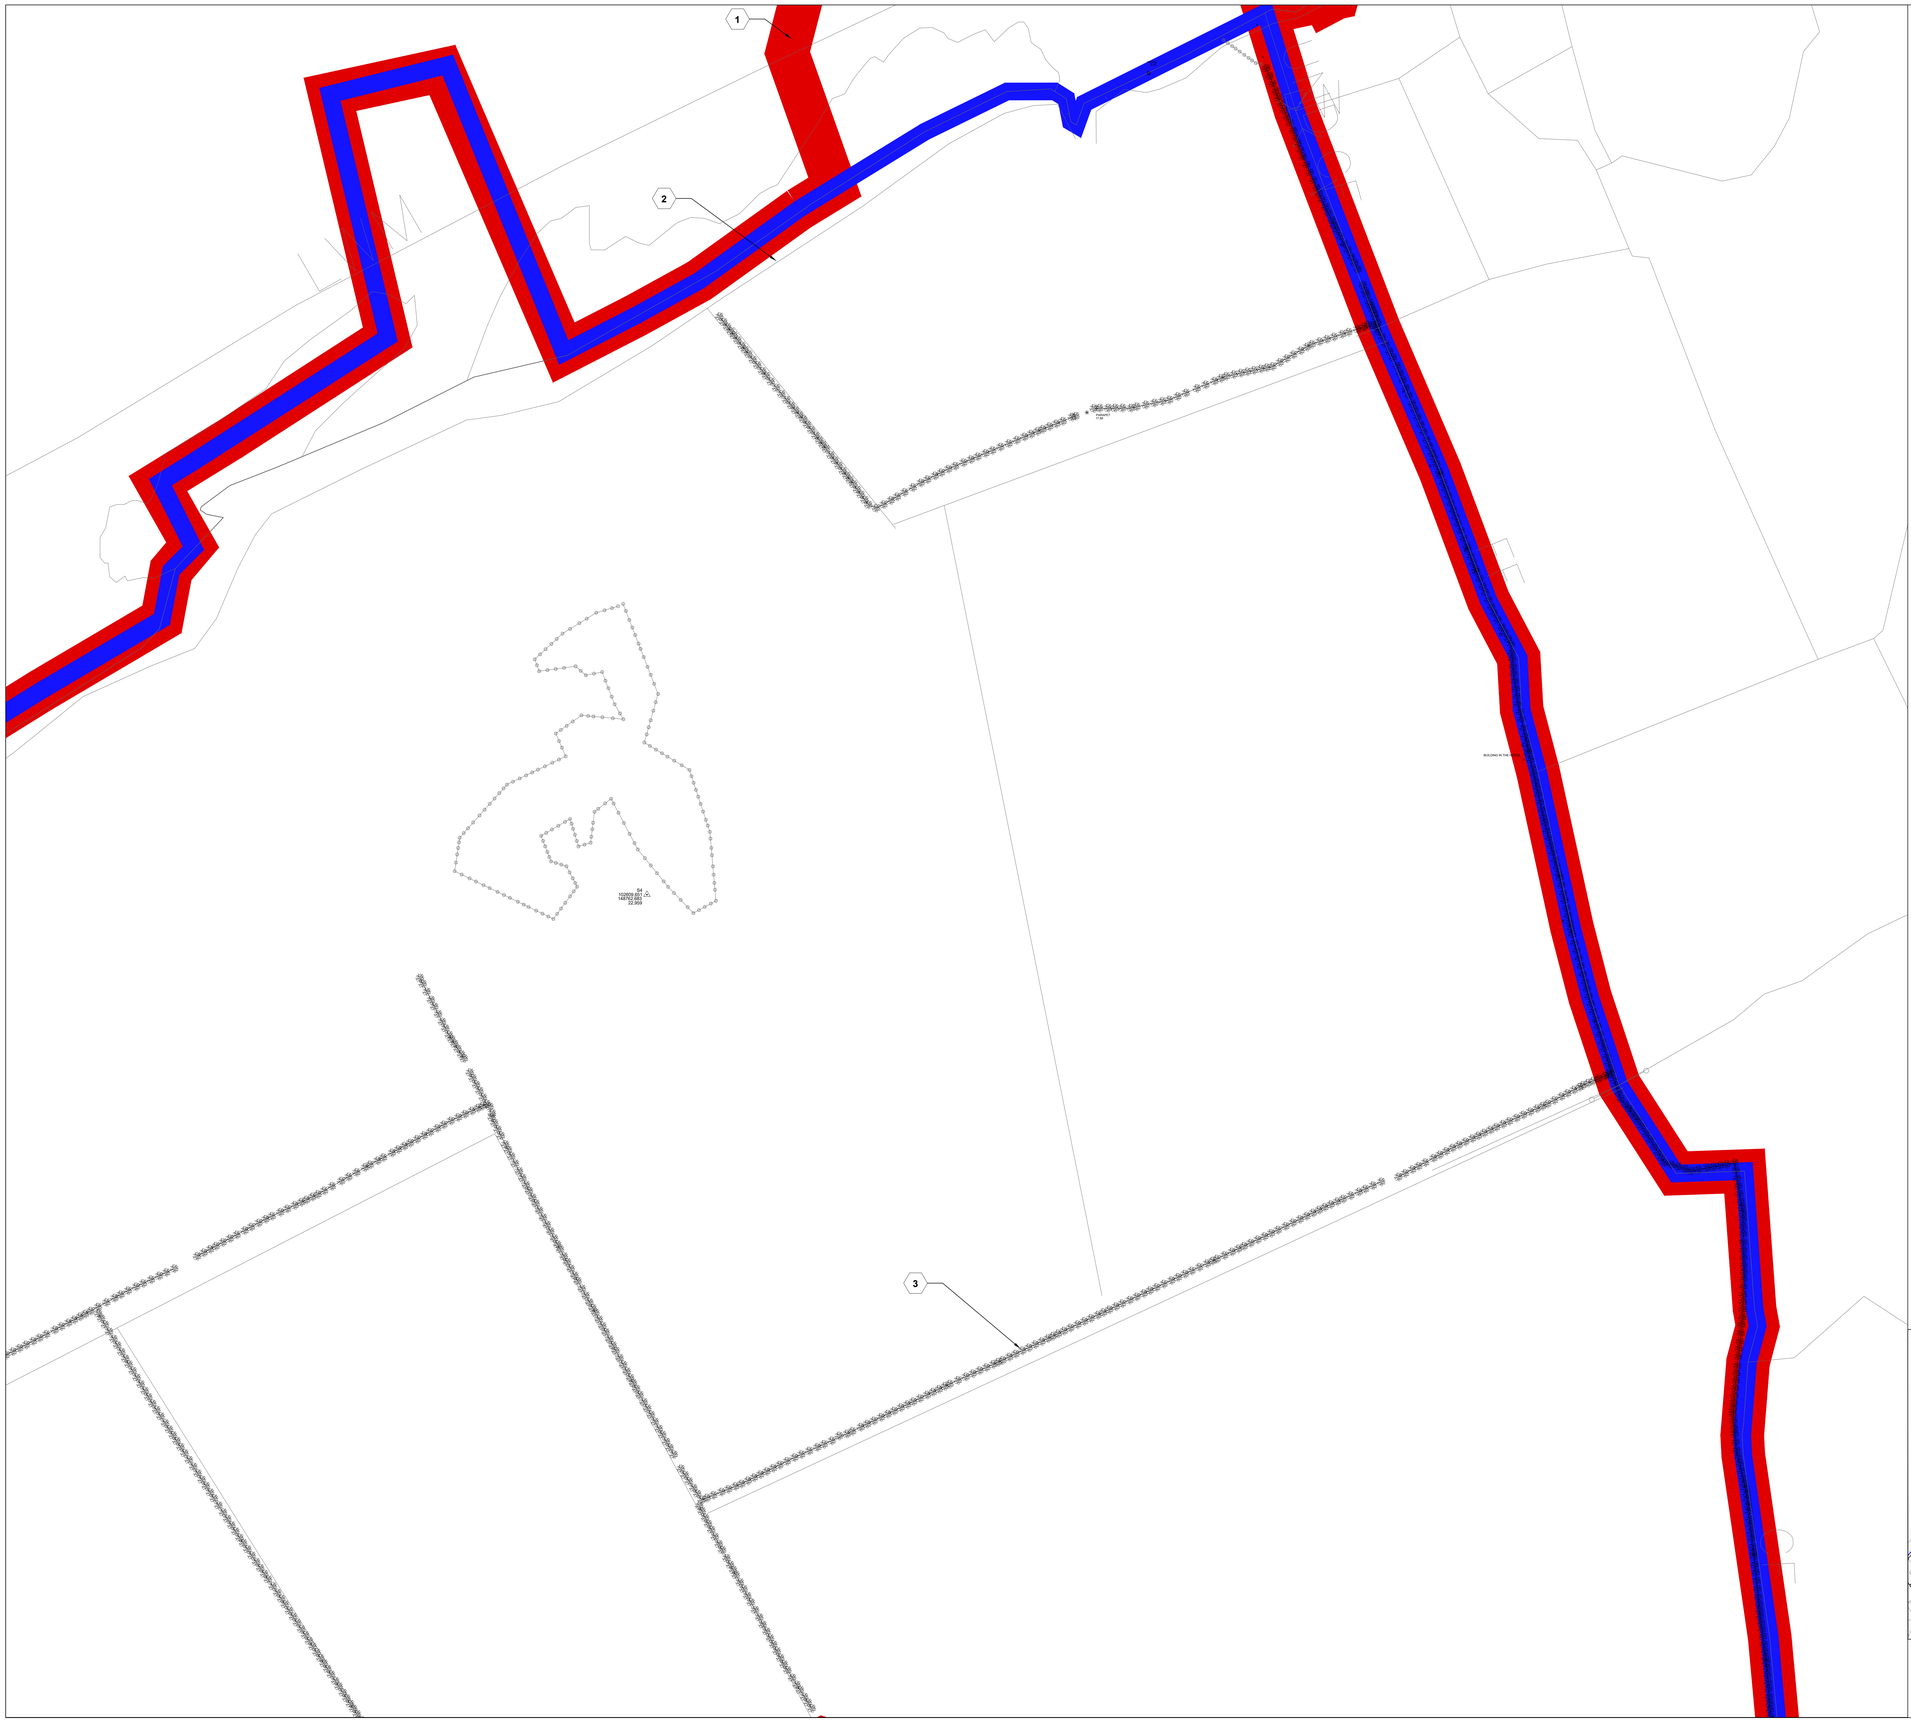

LEGEND

1	PLANNING BOUNDARY (RED LINE)
2	PROPERTY BOUNDARY (BLUE LINE)
3	EXISTING HEDGEROWS
4	EXISTING PUBLIC RIGHT OF WAY
5	EXISTING STREAM
6	EXISTING STRUCTURE
7	SITE NOTICE

GENERAL NOTES

A	ORDNANCE SURVEY RURAL MAP SHEET REF. 4852 & 4914. REPRODUCED FROM THE ORDNANCE SURVEY BY PERMISSION OF THE GOVERNMENT, O.S. LICENSE NO. MP 004407. LAND LEVELS SHOWN REFERENCE DATUM MALIN HEAD, U.N.O.. COORDINATES SHOWN ARE TO IRISH NATIONAL GRID IN METERS.

SECTOR KEYPLAN

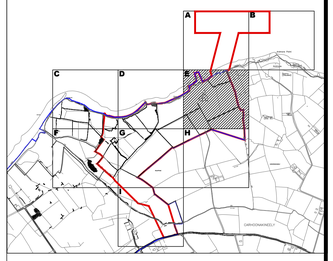

0 METERS 10 15 50

N

BLACK & VEATCH

moffatt & nichol

SHEEHAN NAGLE HARTRAY ARCHITECTS

O2 MINNEAPOLIS | CHICAGO

Landscape Architecture
Masterplanning
Environmental Design

115 Washington Avenue North
Suite 200
Minneapolis, MN 55410
612-359-9144

130 East Randolph Street
Suite 3100
Chicago, IL 60601

www.O2.design

No.	Description	Date

SHEET REVISIONS

ISSUED FOR PLANNING	08/13/2021

PROJECT ISSUANCES

PROJECT:

SHANNON TECHNOLOGY AND ENERGY PARK (STEP)

SHANNON LNG LIMITED

DWG. TITLE

SITE LOCATION PLAN SECTOR E

PROJECT NO:

DATE: 08/13/2021

SCALE: 1:500

DWG. NO:

SP100.E

SHEET SIZE: A0