LEGEND

1	PLANNING BOUNDARY (RED LINE)
2	SITE BOUNDARY (BLUE LINE)
3	EXISTING HEDGEROWS
4	EXISTING PUBLIC RIGHT OF WAY
5	EXISTING WATERCOURSE
6	EXISTING STRUCTURE
7	EXISTING TOPOGRAPHY
8	EXISTING STRUCTURES, CHS 4 FARM COMPLEX (DEMO)
9	EXISTING STRUCTURE, CHS 15 STRUCTURE (DEMO)
10	EXISTING STRUCTURE, CHS 7 GUN EMPLACEMENT (DEMO)
11	EXISTING STRUCTURE, CHS 6 WELL (DEMO)

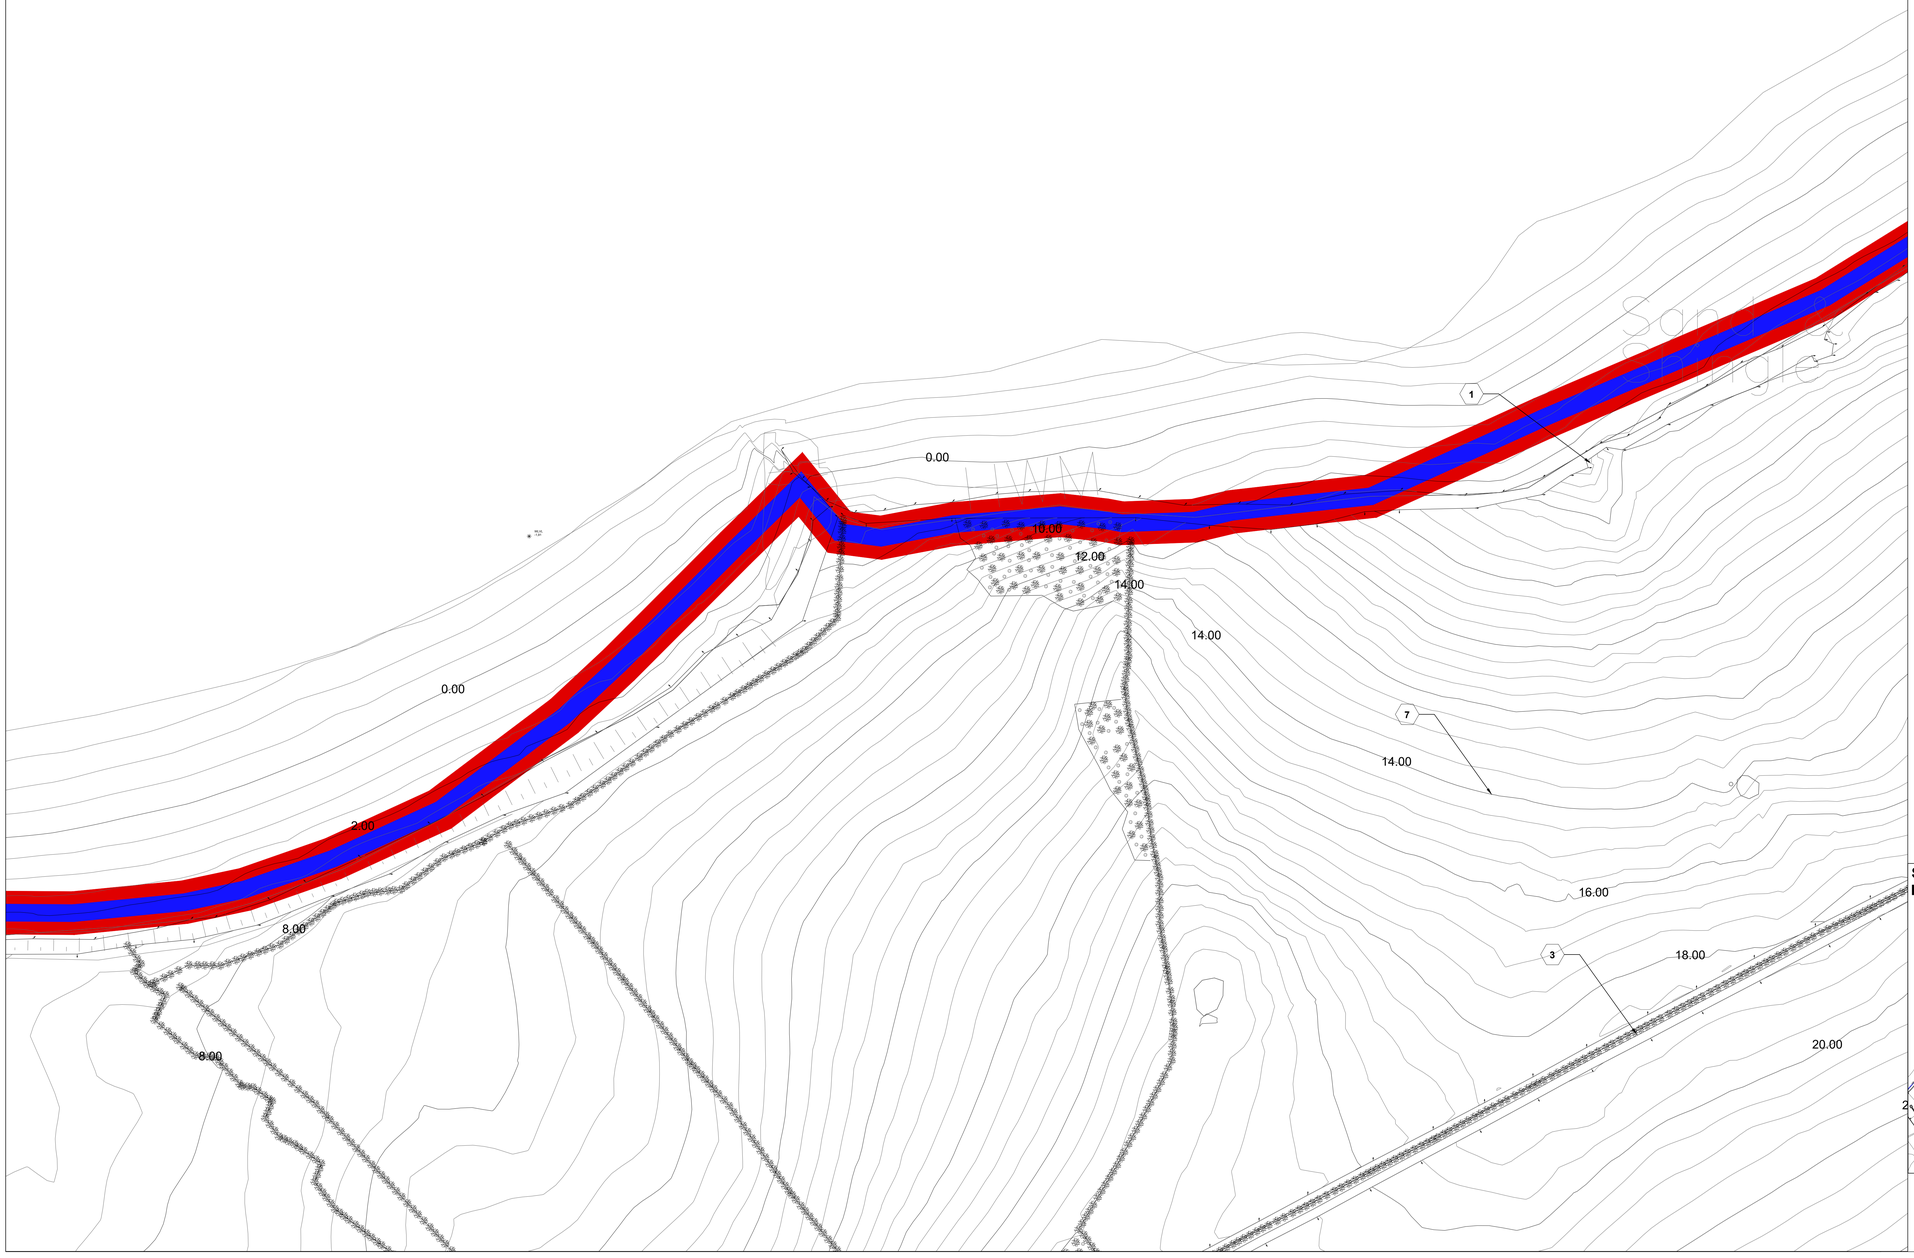

SECTOR KEYPLAN

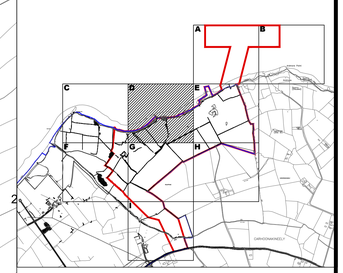

0 METERS 10 15 50

N

BLACK & VEATCH

moffatt & nichol

SHEEHAN NAGLE HARTRAY ARCHITECTS

O2 MINNEAPOLIS | CHICAGO

Landscape Architecture
Masterplanning
Environmental Design

113 Washington Avenue North
Suite 200
Minneapolis, MN 55410
612 339 9144

130 East Randolph Street
Suite 2400
Chicago, IL 60601

www.O2.design

No.	Description	Date

SHEET REVISIONS

ISSUED FOR PLANNING	13/08/2021

PROJECT ISSUANCES

PROJECT:

SHANNON TECHNOLOGY AND ENERGY PARK (STEP)

SHANNON LNG LIMITED

DWG. TITLE

EXISTING SITE PLAN SECTOR D

PROJECT NO:

DATE: 13/08/2021

SCALE: 1:500

SCALE:

DWG. NO:

SP110.D

SHEET SIZE: A0