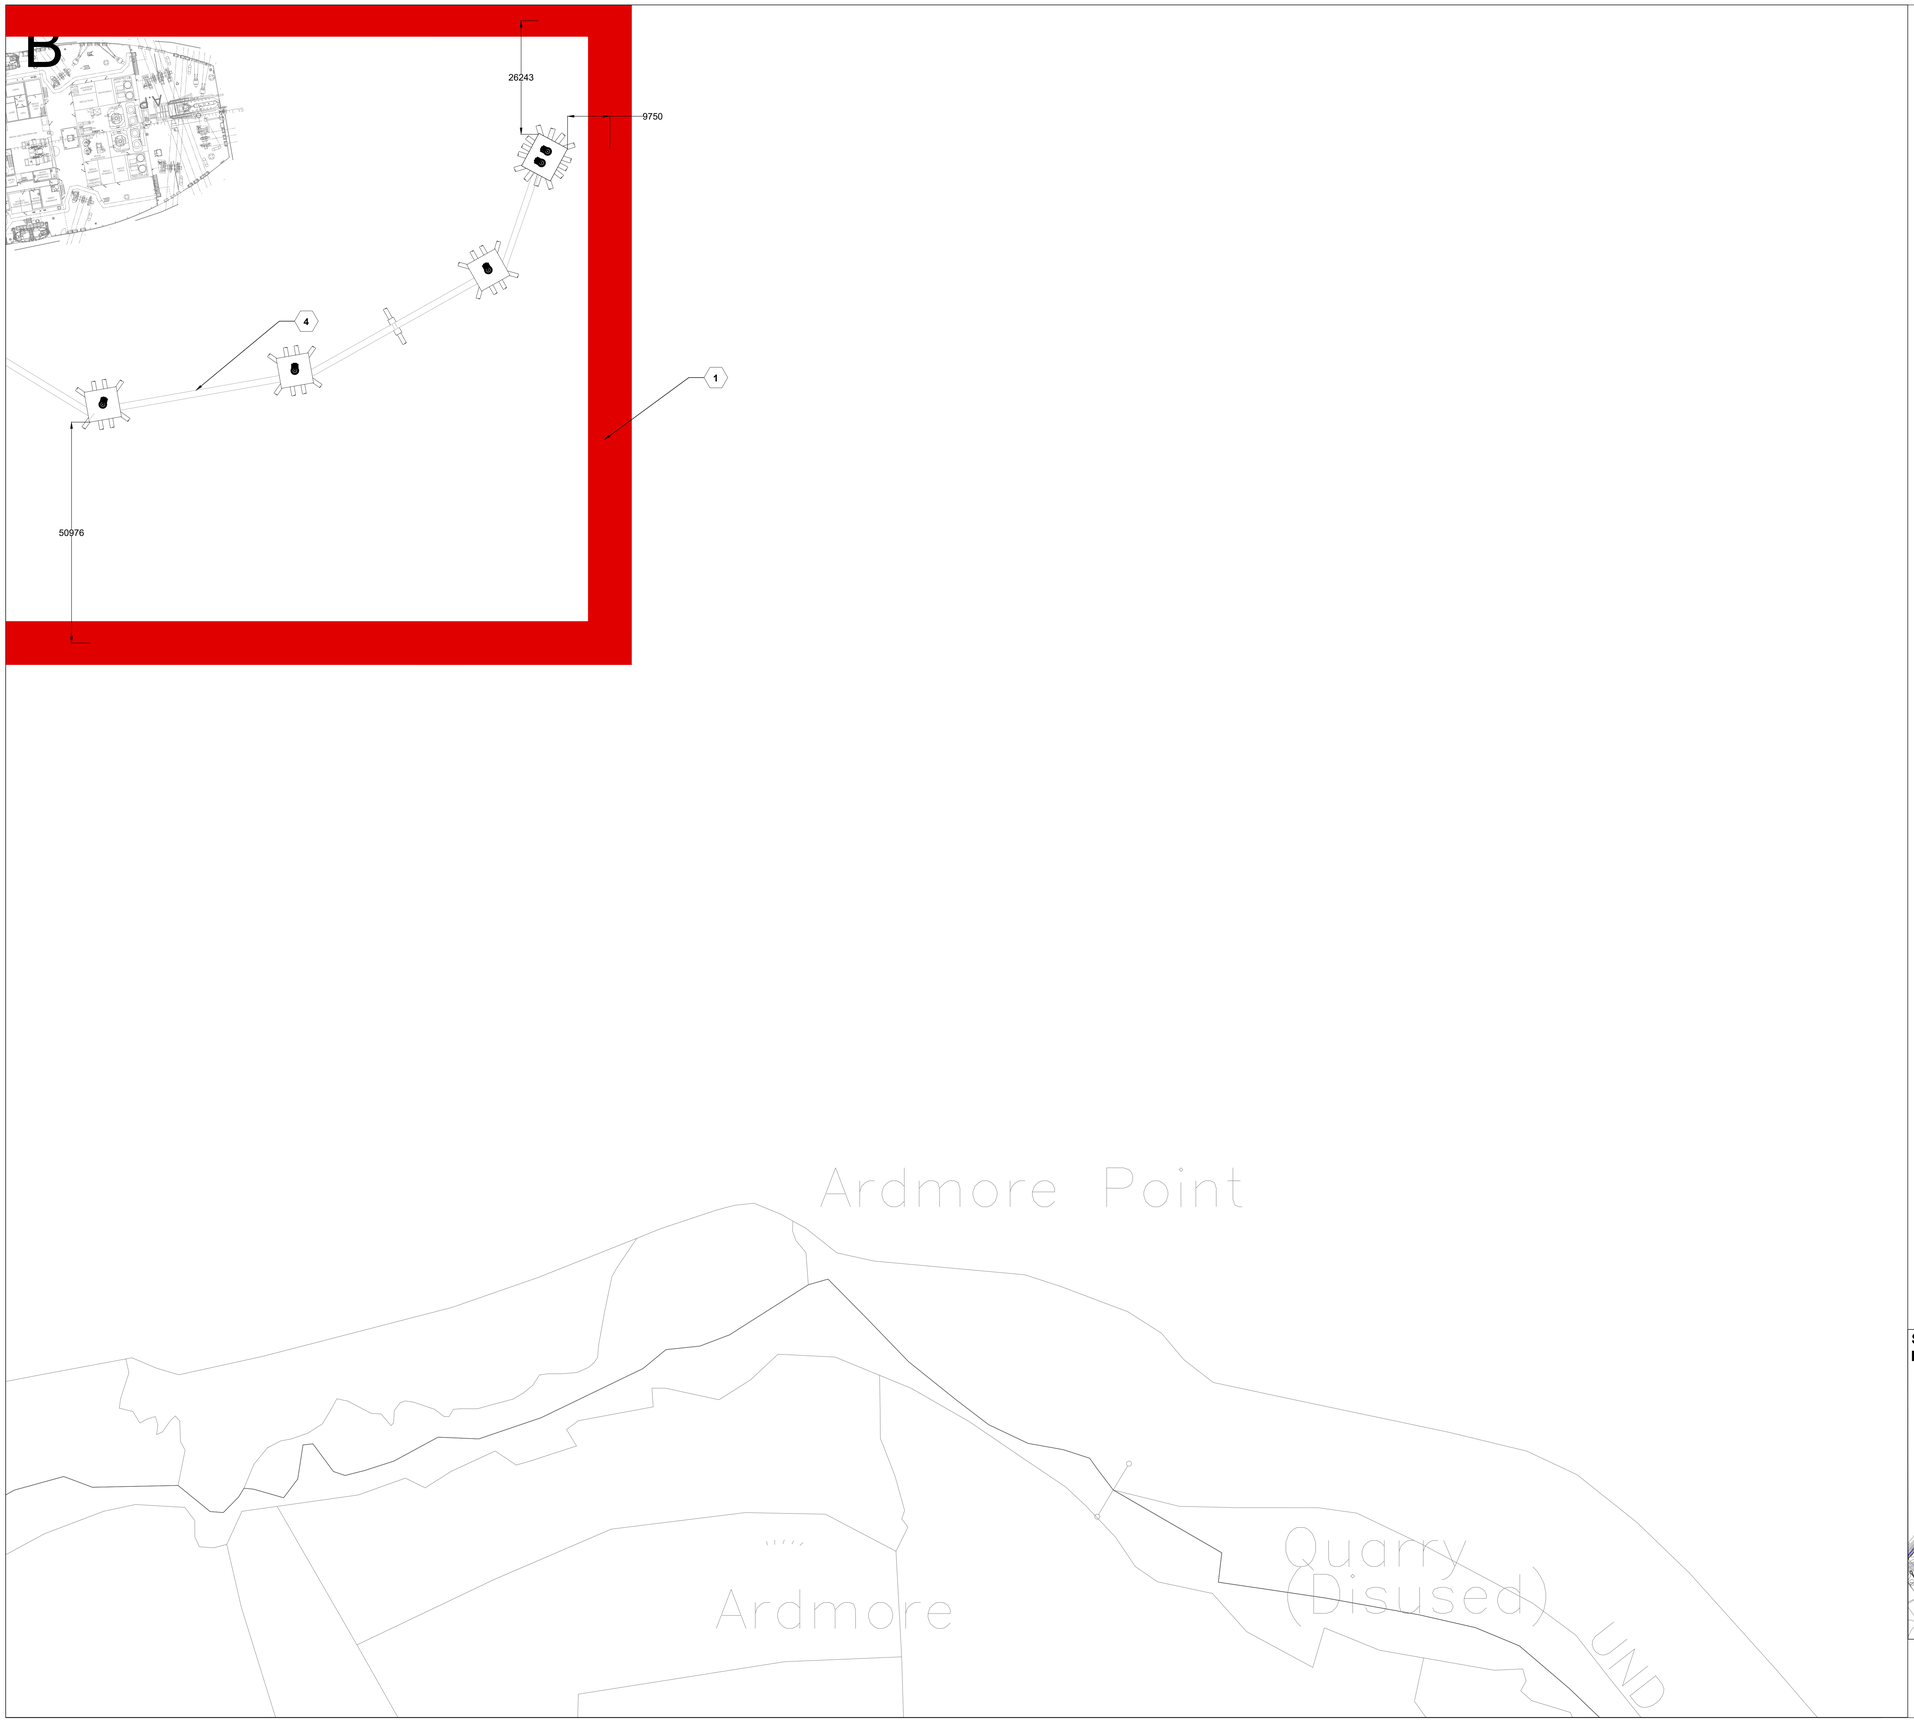

LEGEND

1	PLANNING BOUNDARY (RED LINE)
2	SITE BOUNDARY (BLUE LINE)
3	LNG/POWER PLANT, REF. PLANT DRAWINGS FOR DETAILS
4	FSRU JETTY, REF. MARINE DRAWINGS FOR DETAILS
5	CONSTRUCTION LAYDOWN AREA
6	GNI PROCESSING PLANT, REF. GNI DRAWINGS FOR DETAILS
7	NOT USED
8	NOT USED
9	SITE ROADWAYS, REF. PLANT DRAWINGS FOR DETAILS
10	NOT USED
11	STREAM CROSSING, REF. PLANT DRAWINGS FOR DETAILS
12	SITE FENCING AND GATE, REF. PLANT DRAWINGS FOR DETAILS
13	REVISED GRADING, REF. PLANT DRAWINGS FOR DETAILS

SECTOR KEYPLAN

0 METERS 10 15 50

N

BLACK & VEATCH

moffatt & nichol

SHEEHAN NAGLE HARTRAY ARCHITECTS

O2 MINNEAPOLIS | CHICAGO

Landscape Architecture
Masterplanning
Environmental Design

115 Washington Avenue North
Suite 200
Minneapolis, MN 55415
612 339 9144

136 East Randolph Street
Suite 1700
Chicago, IL 60601

www.O2.design

No.	Description	Date

SHEET REVISIONS

ISSUED FOR PLANNING	13/08/2021

PROJECT ISSUANCES

PROJECT:

SHANNON TECHNOLOGY AND ENERGY PARK (STEP)

SHANNON LNG LIMITED

DWG. TITLE

SITE LAYOUT

PLAN SECTOR B

PROJECT NO:

DATE: 13/08/2021

SCALE: 1:500

SCALE:

DWG. NO:

SP120.B

SHEET SIZE: A0