Project Management Initials: Designer: KMCM Checked: NOC Approved: NOC

Filename: C:\USERS\EMMA.BOYES\DESKTOP\WORK 2021\201214 - SLNG\STEP SITE EXISTING BUILDINGS\STEP EXISTING BUILDINGS.DWG
Last saved by: EMMA.BOYES Last Plotted: 2021-08-18

CHS 4 - Building 3 -Old Farm Building in poor state of repair - Dangerous Condition

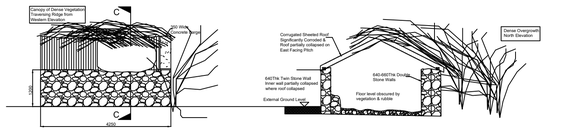

CHS 4, Farm Buildings

CHS 4 - Building 2 - Domestic Garage most modern construction on site

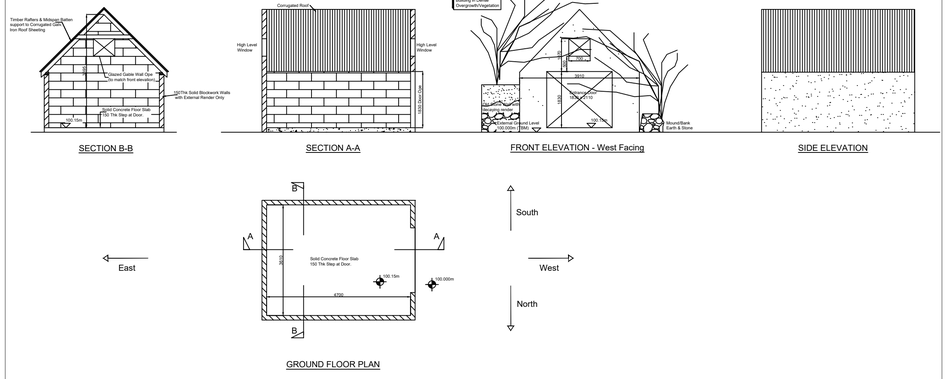

CHS 4 - Building 1 - former Residence

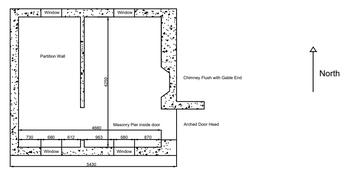

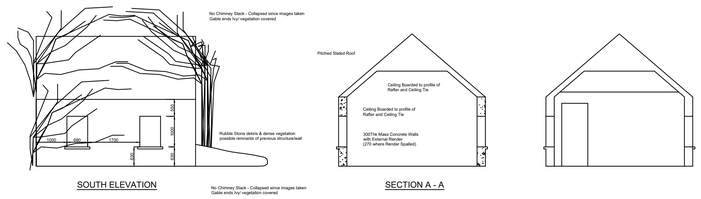

Site Reference:- CHS 6 - Well

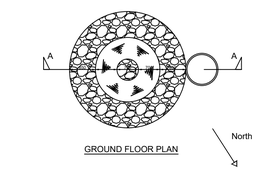

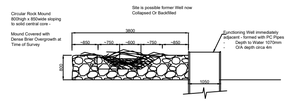

CHS 7

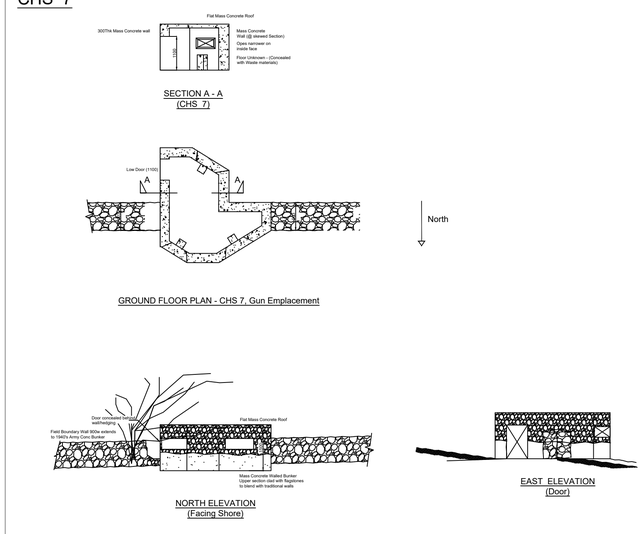

CHS 15

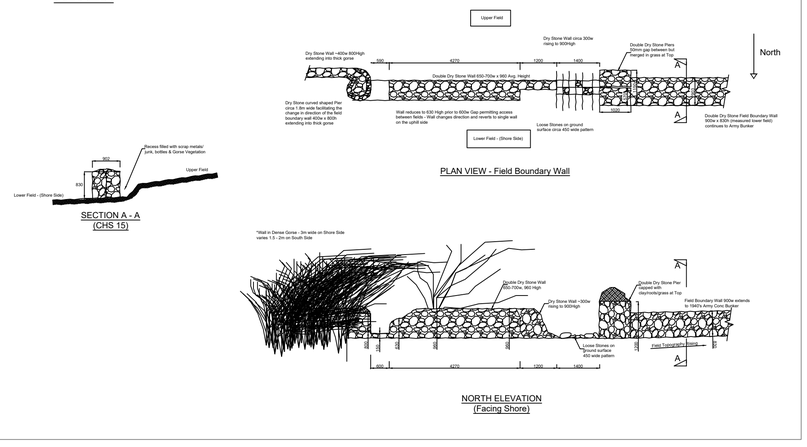

Scale 1:100

This drawing has been prepared for the use of AECOM's client. It may not be used, modified, reproduced or relied upon by third parties, except as agreed by AECOM or as required by law. AECOM accepts no responsibility, and denies any liability whatsoever, to any party that uses or relies on this drawing without AECOM's express written consent. Do not scale this document. All measurements must be obtained from the stated dimensions

AECOM

PROJECT

STEP EIAR

CLIENT

New Fortress Energy

CONSULTANT

AECOM
Adelphi Plaza
George's Street Upper
Dun Laoghaire Co.Dublin
Tel:+353(0)1 2383100 Fax:+353(0)1 2383199
www.aecom.com

LEGEND

ISSUE/REVISION

-	16.08.2021	FOR INFORMATION
I/R	DATE	DESCRIPTION

KEY PLAN

PROJECT NUMBER

60619377

SHEET TITLE

BUILDINGS TO BE DEMOLISHED

SHEET NUMBER

60619377-DEM-C-SNLNG-0001