© COPYRIGHT OF THIS DRAWING IS RESERVED BY DBFL CONSULTING ENGINEERS. NO PART SHALL BE REPRODUCED OR TRANSMITTED WITHOUT THEIR WRITTEN PERMISSION.

ON ORIGINAL

0 5 10 15 20 25 30 40 50mm

NOTES:

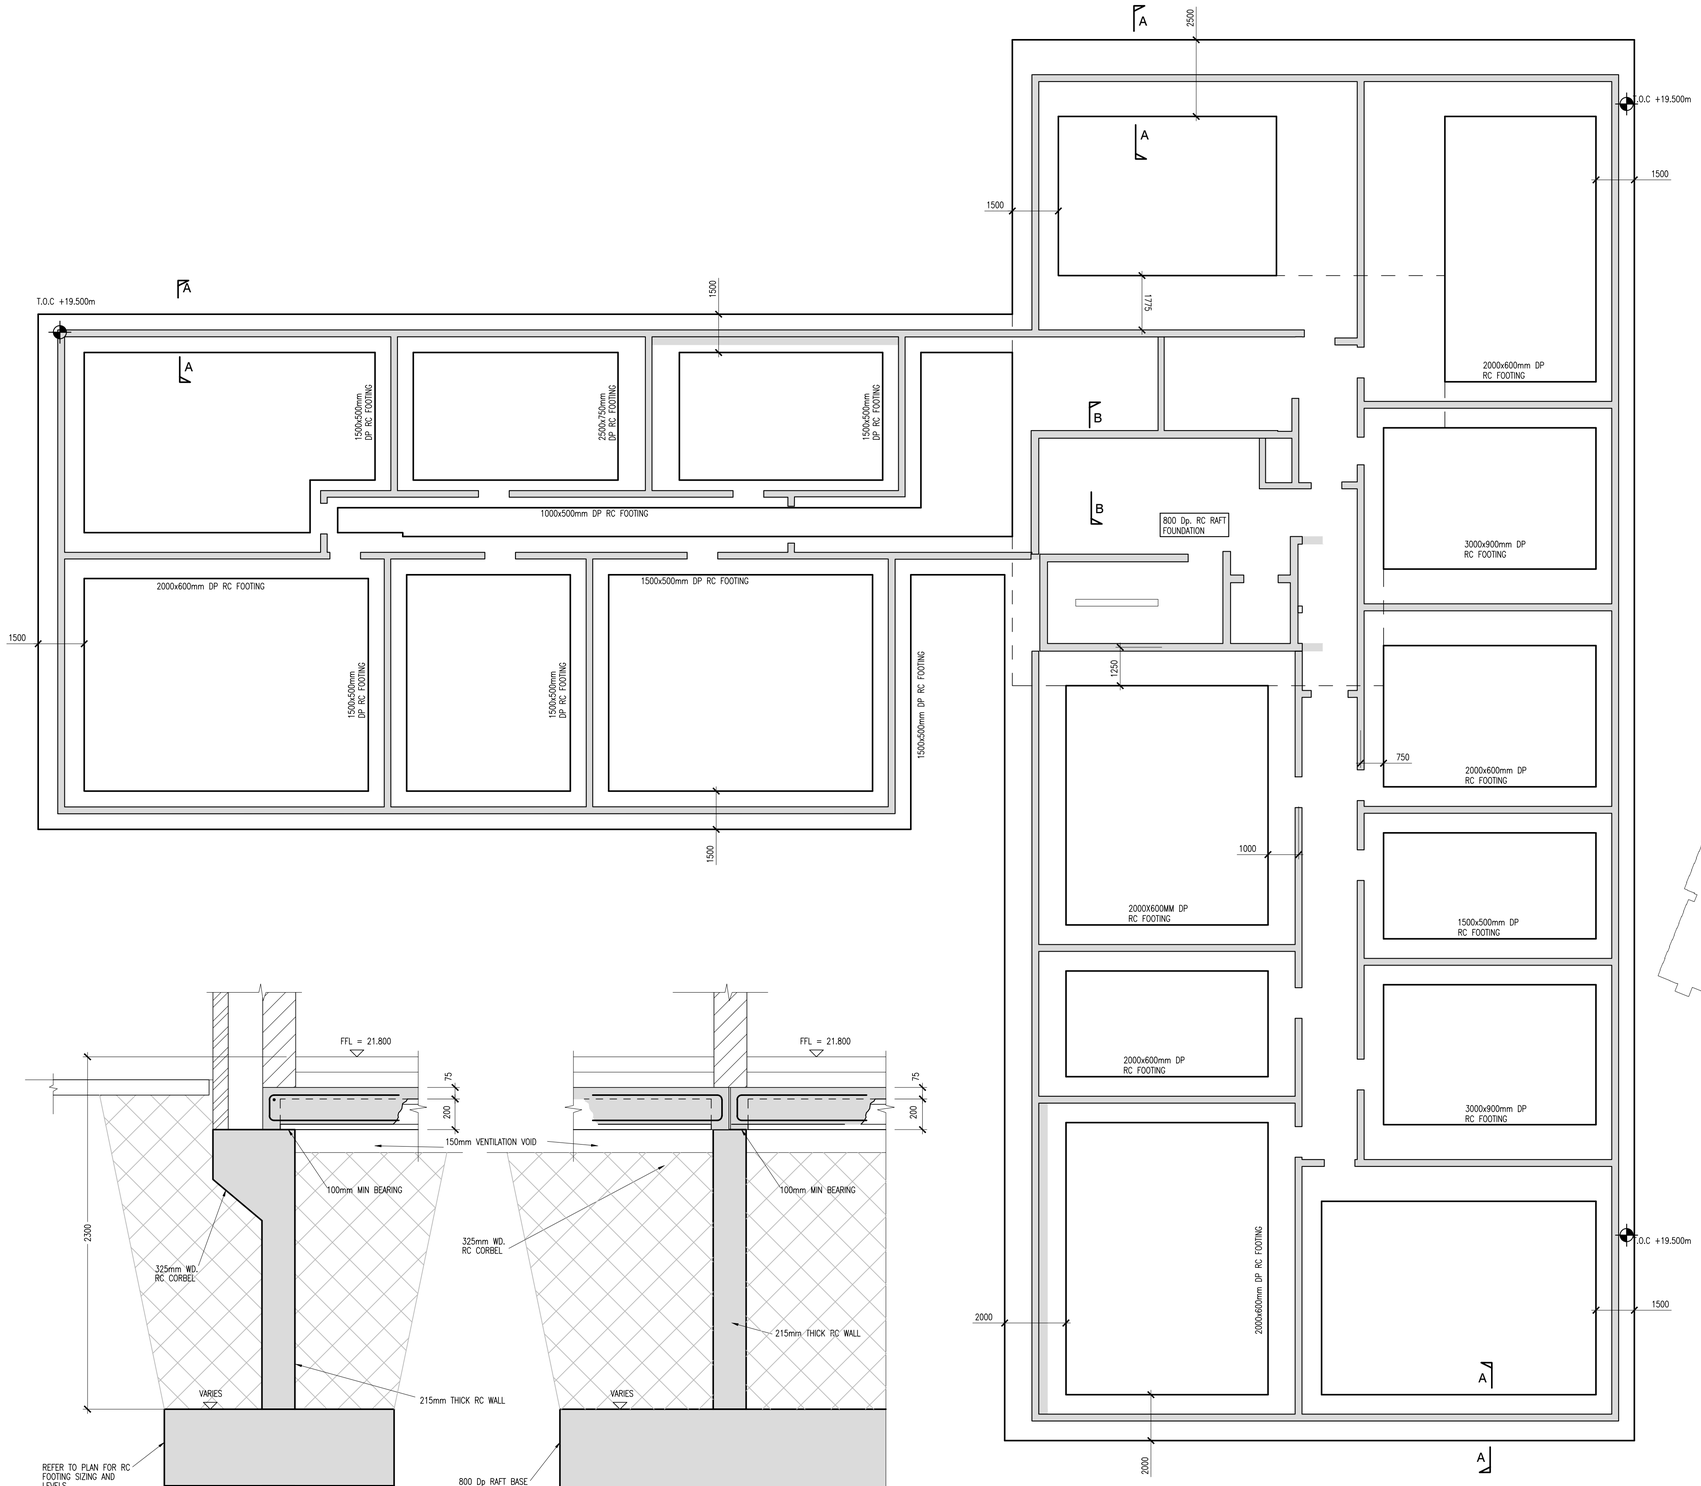

FOUNDATION PLAN (1:100)

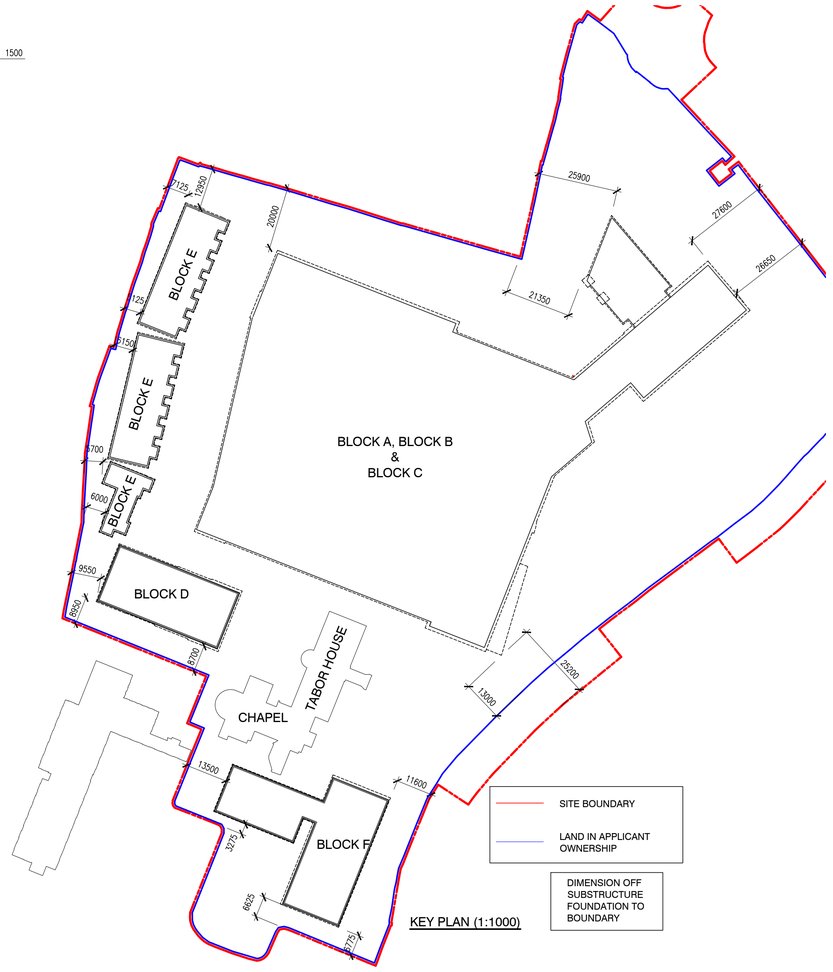

KEY PLAN (1:1000)

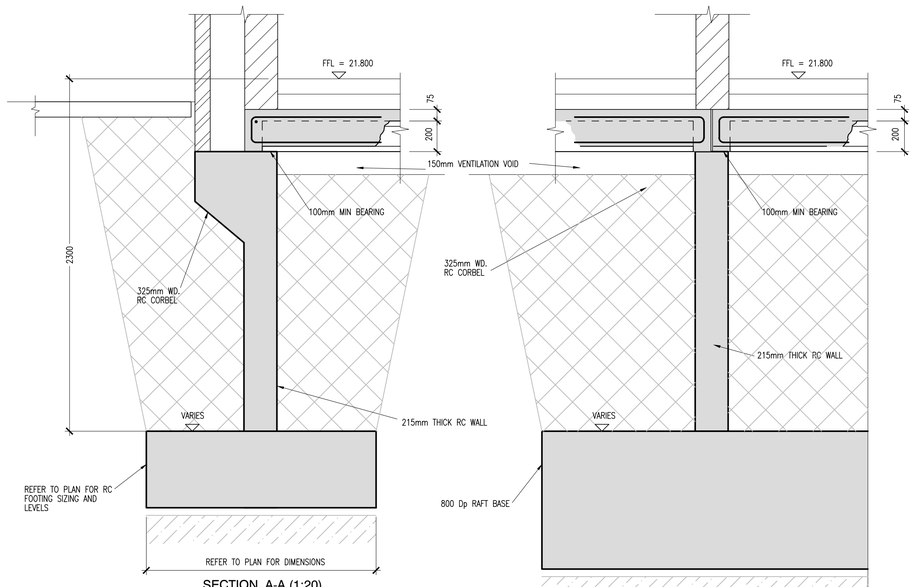

SECTION A-A (1:20)

SECTION A-A (1:20)

GENERAL NOTES:

1. FOUNDATIONS TO BE SET OUT CENTRALLY TO WALLS/COLUMNS TO WHICH THEY SUPPORT UNLESS NOTED OTHERWISE.
2. ALL EXCAVATIONS FOR FOUNDATIONS TO BE INSPECTED BY DBFL PRIOR TO POURING OF CONCRETE.
3. ALL WATERPROOFING, TANKING, DPC TRAYS AND D.P.M.s TO ARCHITECTS DETAILS.
4. RADON PROTECTION IN ACCORDANCE WITH ARCHITECTS DETAILS.

FOUNDATIONS:

ALL FOUNDATION SIZES ARE INDICATIVE AND SUBJECT TO FURTHER SITE INVESTIGATION WORKS CARRIED OUT ON SITE.
T.O.F. INDICATES TOP OF FOUNDATION LEVEL. FINAL LEVEL SUBJECT TO CONFIRMATION ON SITE.
FOR SETTING OUT OF ALL WALLS REFER TO ARCHITECTS DRAWINGS.

rev	date	description	by	chkd.
P02	18.08.21	ISSUED FOR INFORMATION	JJK	SK
P01	18.02.21	ISSUED FOR INFORMATION	JJK	SK

client approval
- A - Approved
- B - Approved with comments
- C - Do not use

suitability: S2 - INFORMATION
issue purpose: INFORMATION

DBFL Consulting Engineers
Civil, Structural & Transportation Engineering
www.dbfl.ie

DUBLIN OFFICE: Ormond House, Upper Ormond Quay, Dublin 7. D07 W704
PHONE +353 1 400 4000

CORK OFFICE: Phoenix House, Monahan Road, Cork. T12 H1XY
PHONE +353 (0) 21 2024538

WATERFORD OFFICE: Suite 8b The Atrium, Maritana Gate, Canada Street, Waterford. X91 W028
PHONE +353 51 309 500

project ref.
SANDFORD ROAD, MILLTOWN

drawing title
BLOCK F
PROPOSED FOUNDATION PLAN
PROXIMITY TO SITE BOUNDARY

client
O'MAHONY PIKE ARITECTS

designed by	author	scale	sheet size
RG	JJK	1:100	A1

drawing no. 190226-DBFL-XX-ZZ-DR-8603
revision P02