Proposed Building/Shed

Scale 1:50

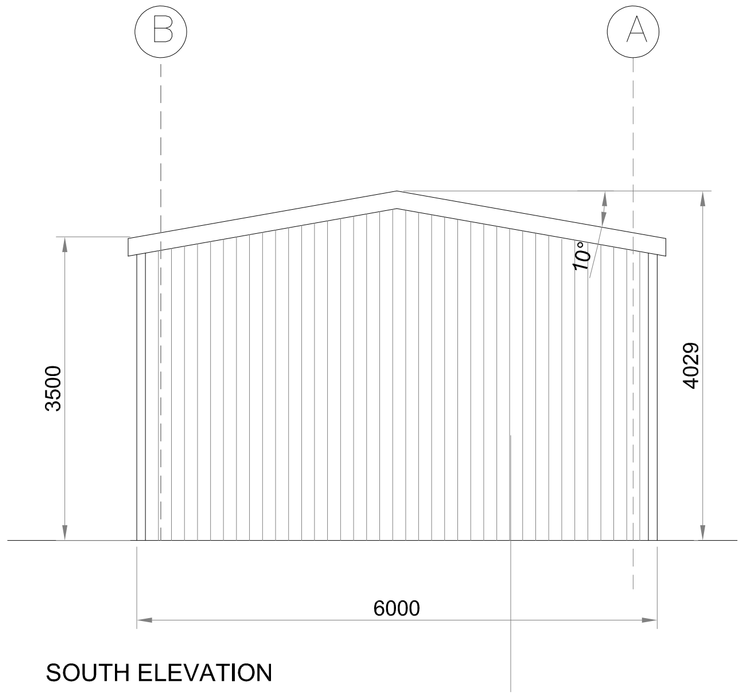

SOUTH ELEVATION

Plastisol coated colour juniper green RAL 12B29

Roof panel @ 10 degree fall
(Plastisol coated colour juniper green RAL 12B29)

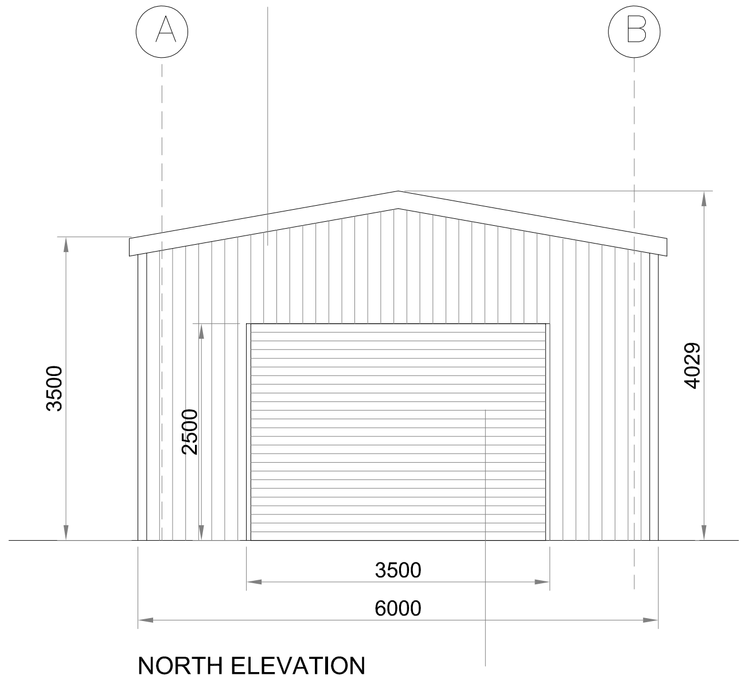

NORTH ELEVATION

Electrically powered roller door
Colour Juniper Green

Gutters and down pipes galvanised steel hot dipped
Plastisol coated colour juniper green RAL 12B29

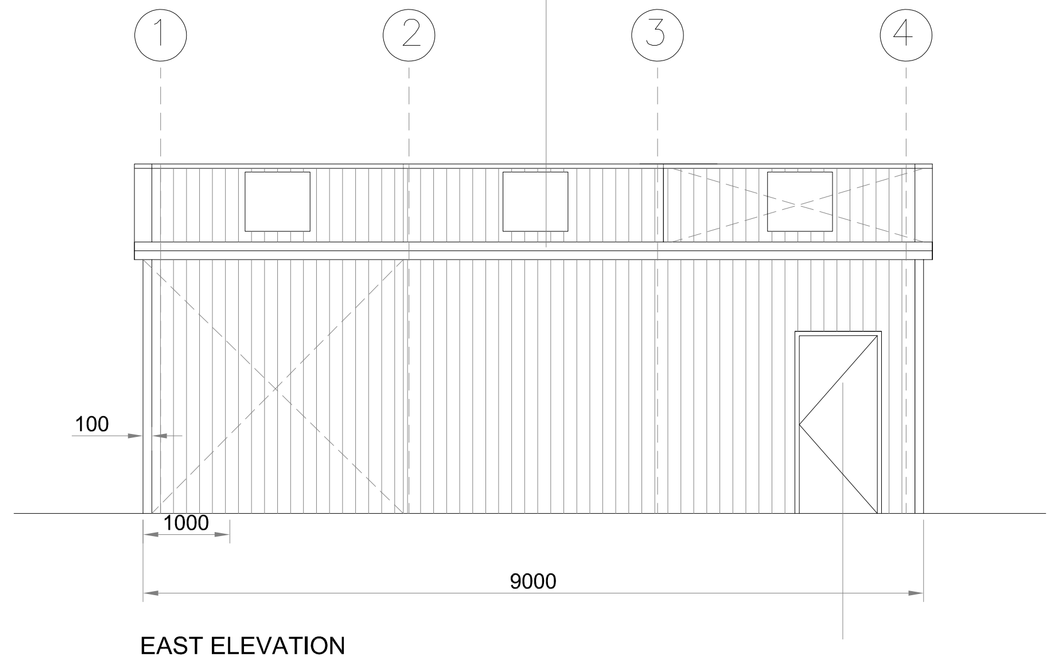

EAST ELEVATION

Personel door colour
Tele grey RAL 7042

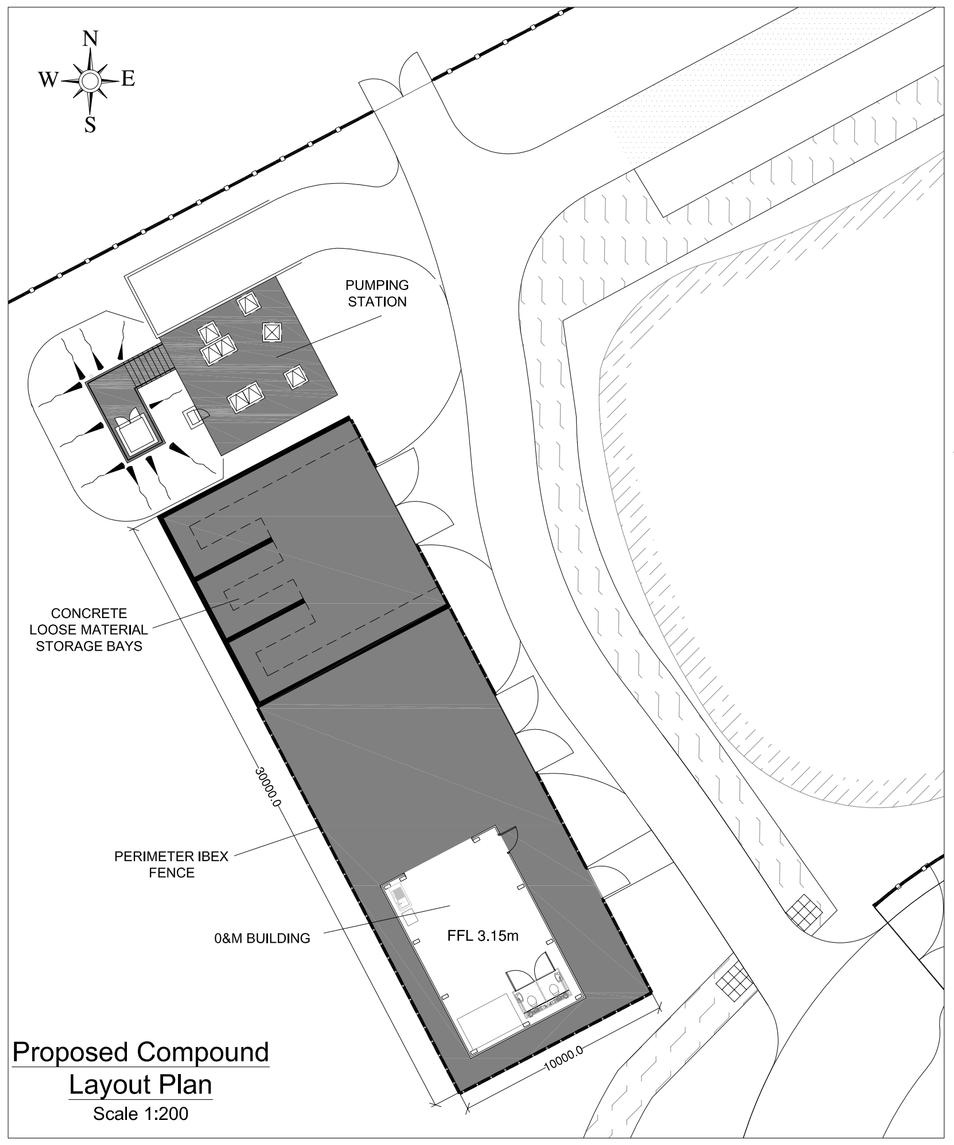

Proposed Compound Layout Plan

Scale 1:200

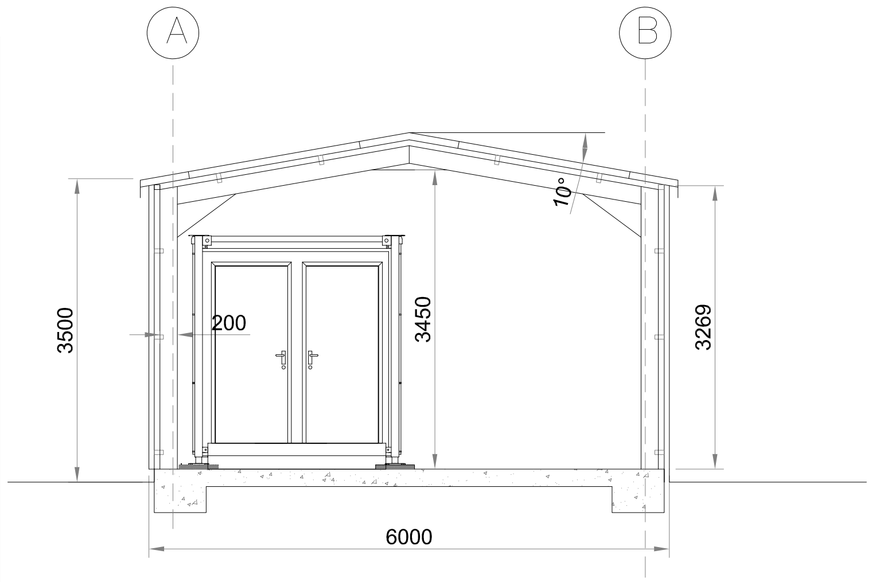

TYPICAL SECTION

PROPOSED COMPOUND FENCE & GATES

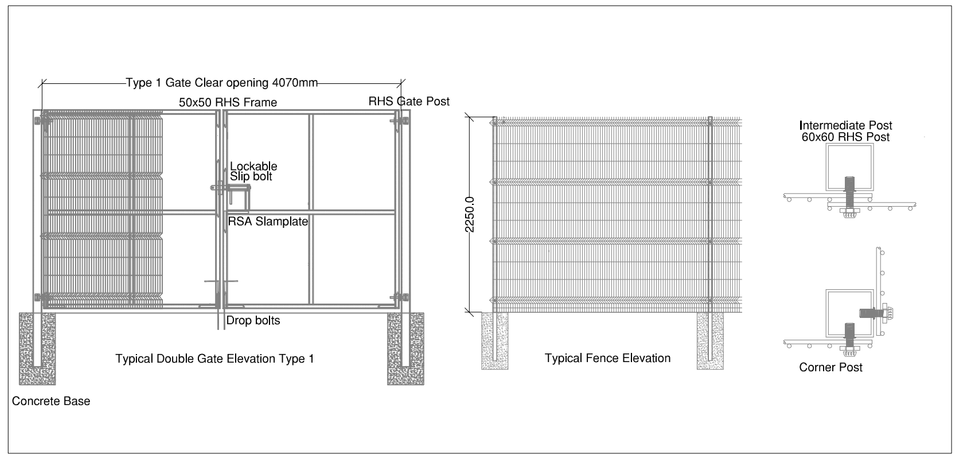

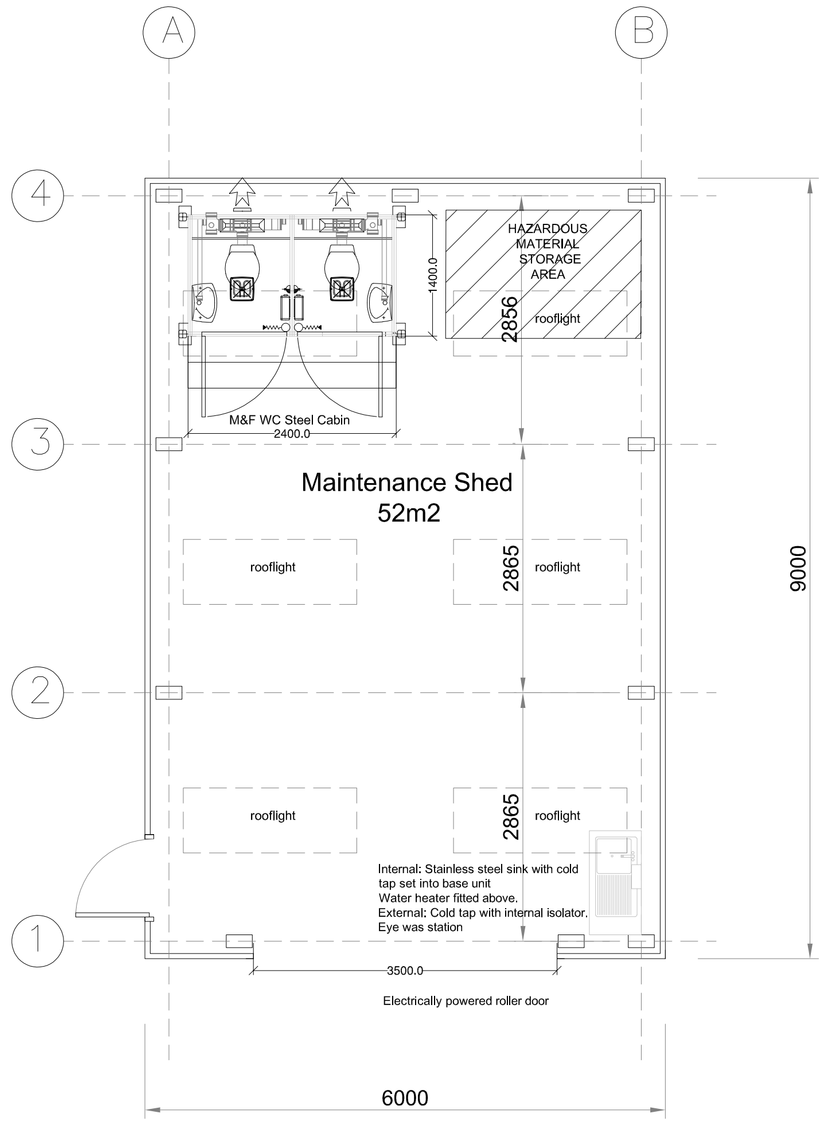

FLOOR PLAN

Based upon Land and Property Services data with the permission of the controller of Her Majesty's Stationery Office, © Crown copyright and database rights (CS&LA 581)

Ordnance Survey Ireland mapping data used with permission: in association with Donegal County Council - OS License 2003/07/CCMA/Donegal County Council. Copyright Ordnance Survey Ireland, Government of Ireland.

Rev	Issue Date	Description	App

Quantity Surveyors

Sammon

Sammon
9-11 Corporation Square
Belfast, BT1 3AJ

T 028 7127 1323
info@sammon.eu
www.sammon.eu

Landscape Architects

thepaulhogarthcompany

The Paul Hogarth Company Ltd
Potter's Quay, 5 Ravenhill Road
Belfast, BT6 8DN

T 028 9073 6690
belfast@paulhogarth.com
www.PaulHogarth.com

Project Manager, Civil & Structural Engineers

McAdam
ENHANCING LOCAL COMMUNITIES

1c Montgomery House
478 Castlereagh Road
Belfast, BT5 6BQ

T: 028 9040 2000
E: admin@mcadamdesign.co.uk
www.mcadamdesign.co.uk

Funder

Peace
Northern Ireland - Ireland
European Regional Development Fund

Client

Comhairle Contae Dhún na nGall
Donegal County Council

Derry City & Strabane District Council
Comhairle Chathair Dhoire & Cheantar an tSratha Bán
Derry Cittie & Stràbane Destrick Cooncil

Project Status	STAGE 3 PLANNING
Project	RIVERINE COMMUNITY PARK
Drawing	PROPOSED OPERATIONS & MAINTENANCE COMPOUND
Scale	1:50 & 1:200 @ A1

Drawn	AC	Checked	MFM	Approved	MH
Date	06/05/2021	Date	13/09/2021	Date	13/09/2021

Project	Organisation	Zone	Level	Type	Role	Number	Revision
RCP	MCA	Z1	XX	DR	A	2254	P01

Project Number	Status code & Description
E2256	S2 FOR INFORMATION

All dimensions are in metres. Figured dimensions to be taken in preference to scaled dimensions. Dimensions to be checked on site. © 2021 McAdam Design Ltd.