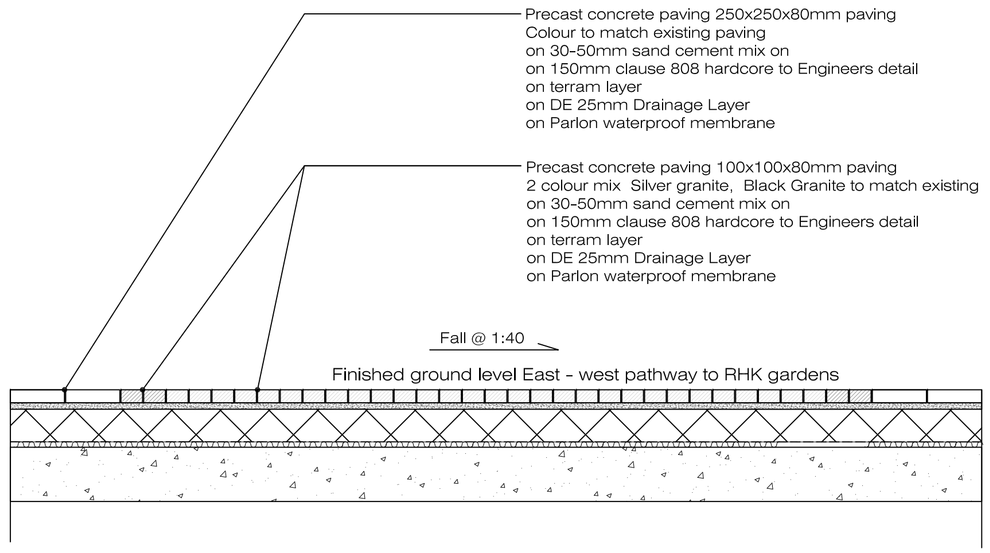

D 01 LD-09-PP Section AA through public pathway.
Scale @ 1:20

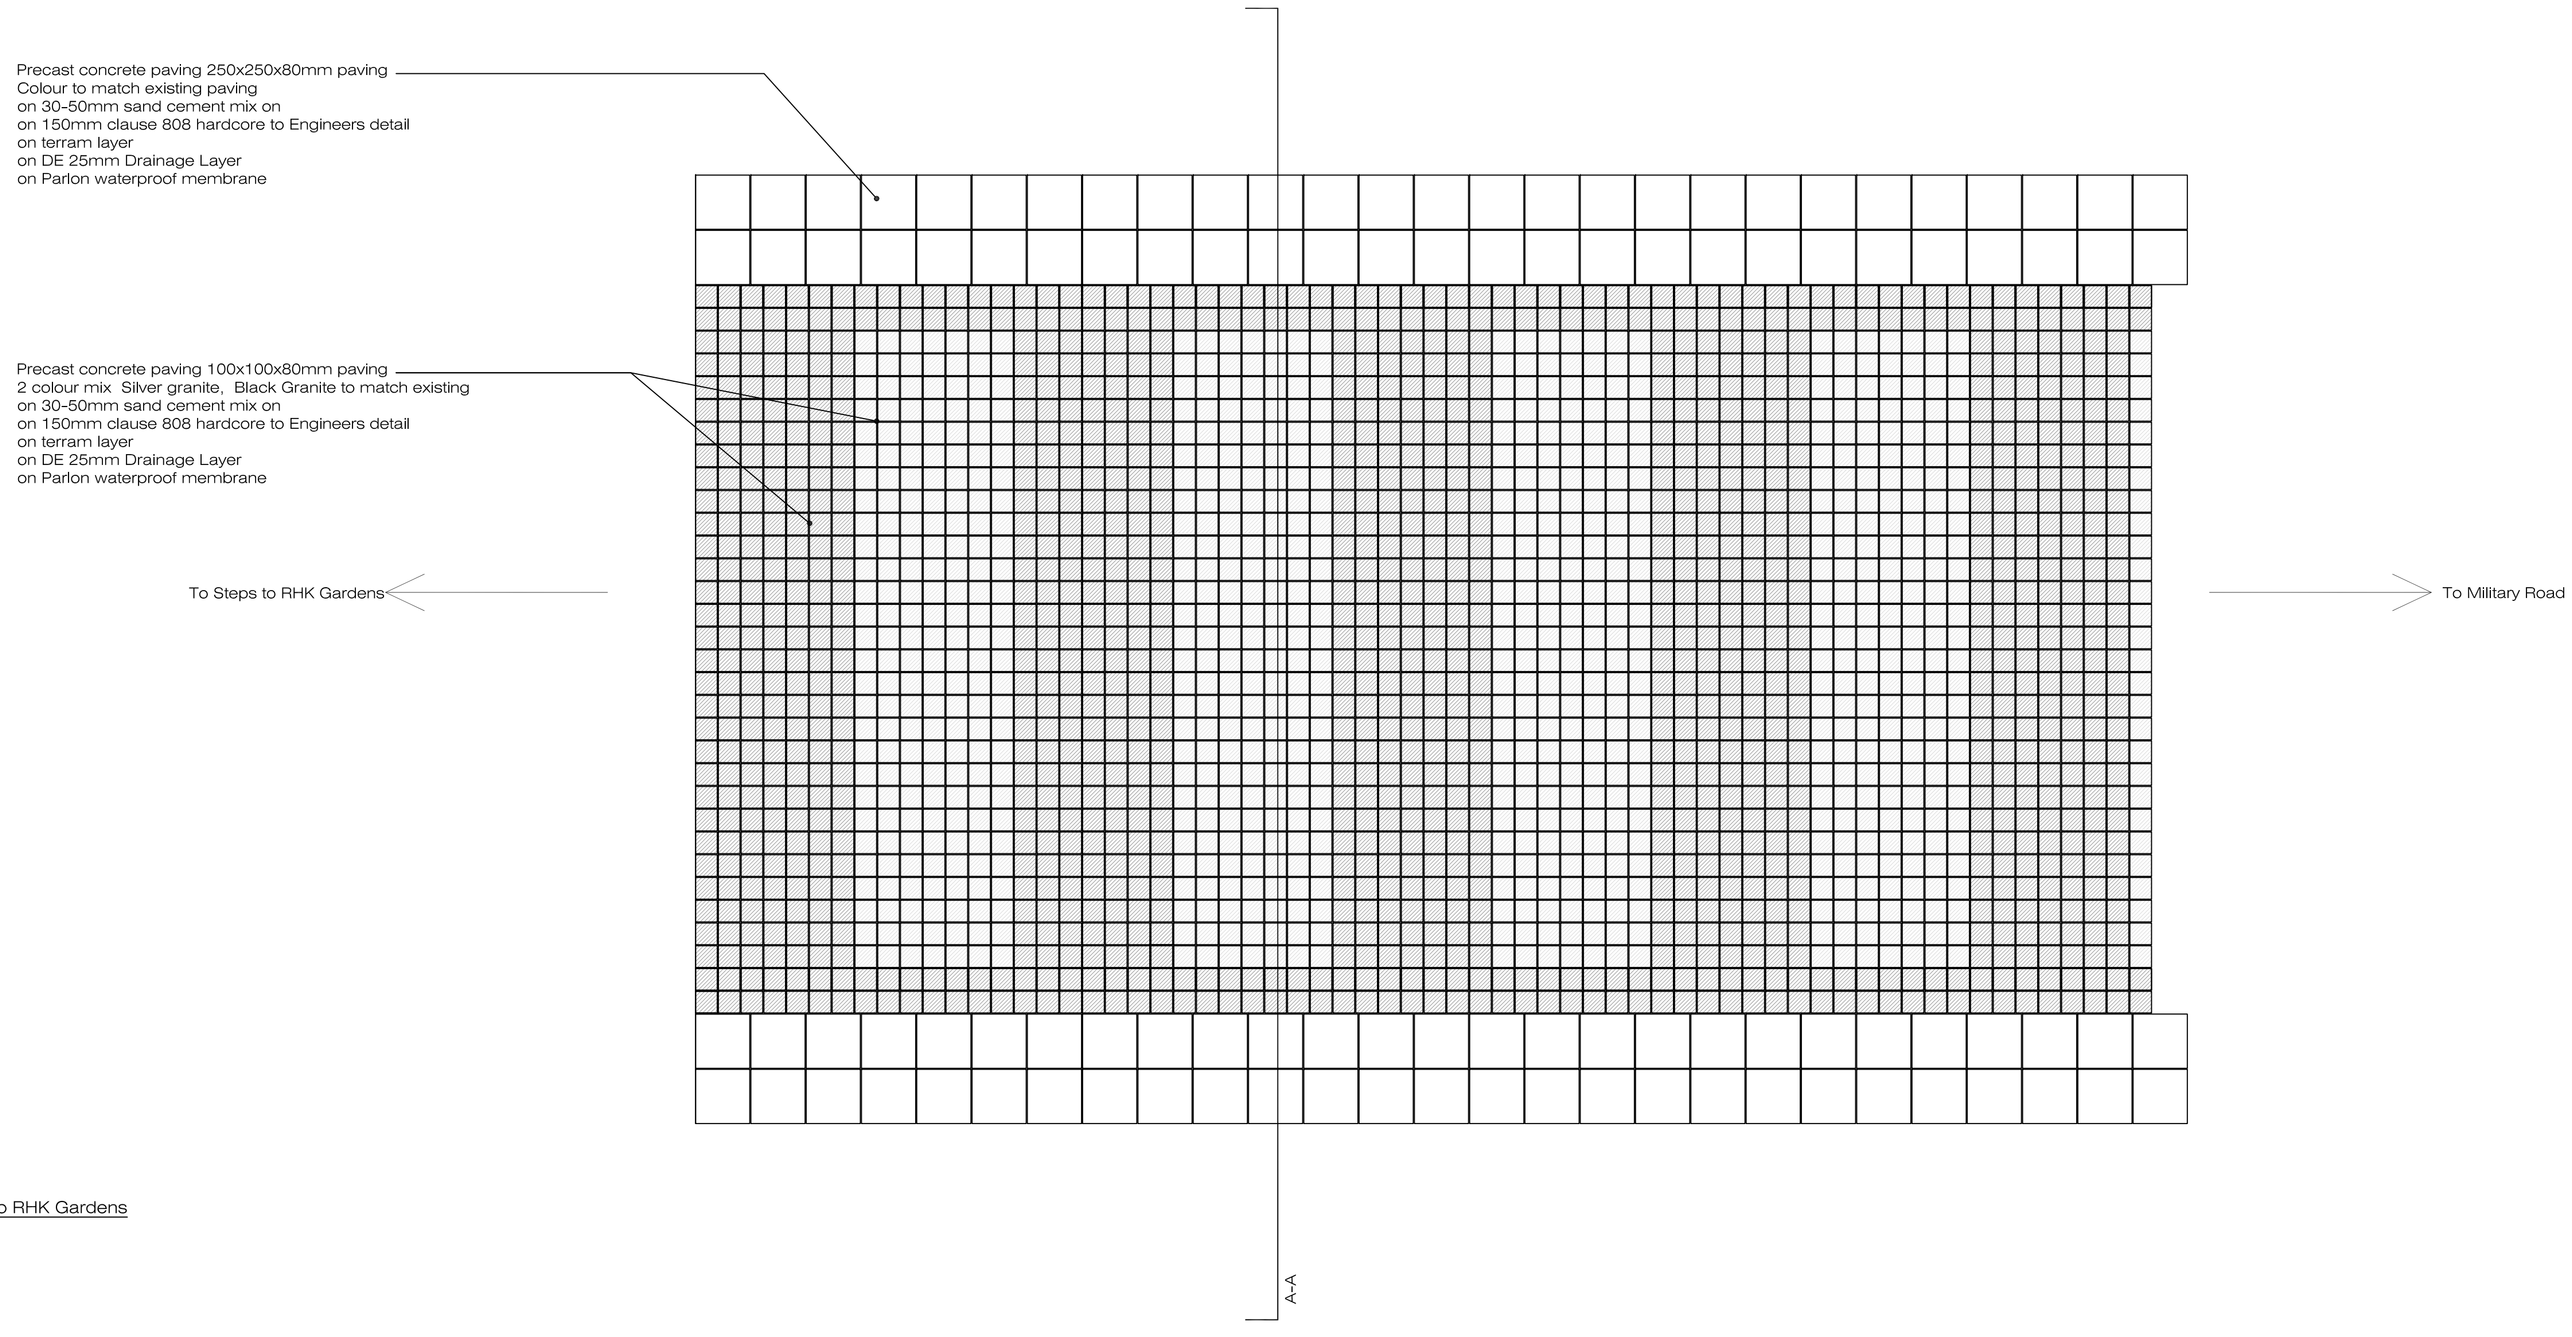

D 01 LD-09-PP Paving pattern through public pathway to RHK Gardens
Scale @ 1:20

doyle + otroithigh landscape architecture ltd.

Note:

Legend

Rev.	Date.	Note.

Project name: Heuston South Quarter	Project number: 20-029
Drawing name: Hardworks Landscape Surface Details	Drawing number: LD-09-PP

Drawing scale @ A1:	Drawn by:	Checked by:
1:20	d+ot	dot
Status: Planning Application		date: 18.06.2021

Contact details:
Linda Doyle (Director) mobile: 087 267 4196
e-mail linda@doyle-otroithigh.com
Dalhi oTroithigh (Director) mobile: 086 300 3499
e-mail dalthi@doyle-otroithigh.com

Office address:
Pembroke House,
28-32 Upper Pembroke St.
Dublin 2.

doyle + o'troithigh
landscape - architecture

www.doyle-otroithigh.com