




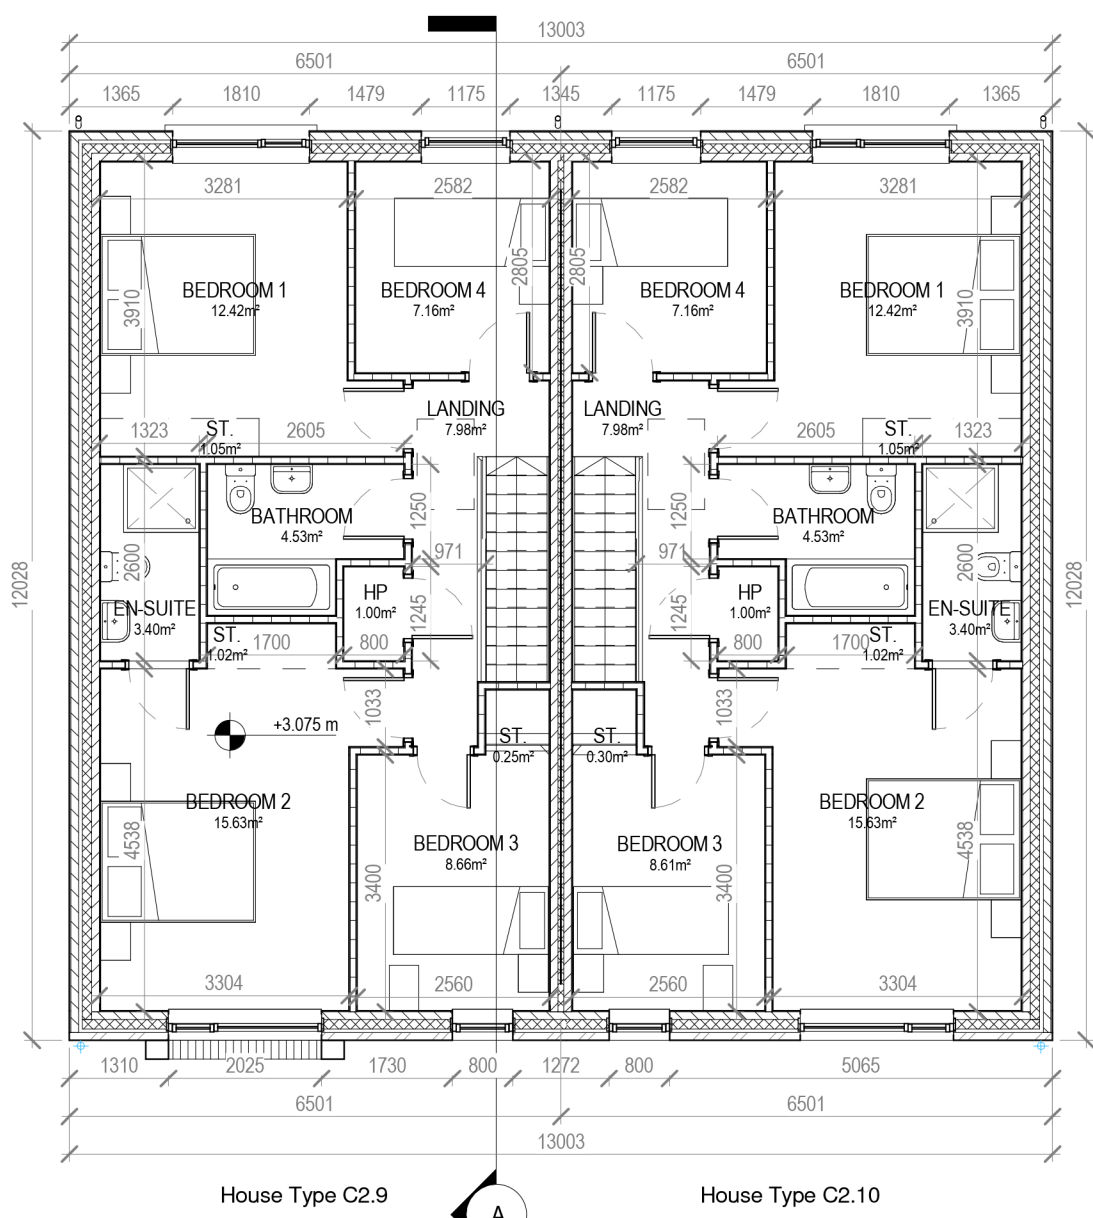


2 Block 7.4 - First Floor Plan
1 : 100

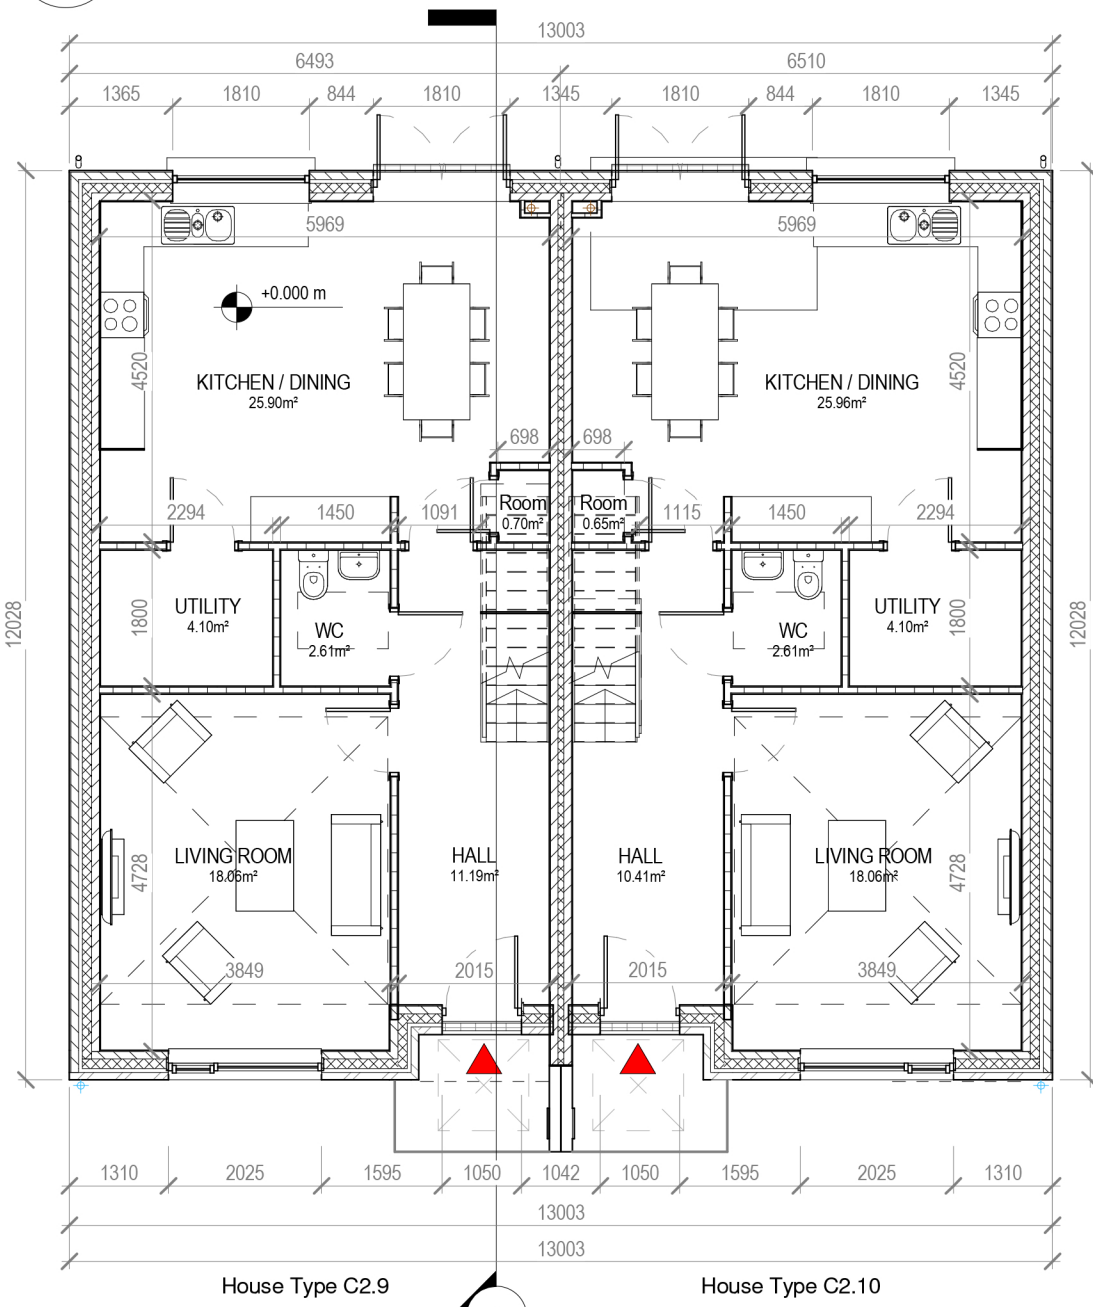

1 Block 7.4 - Ground Floor Plan
1 : 100

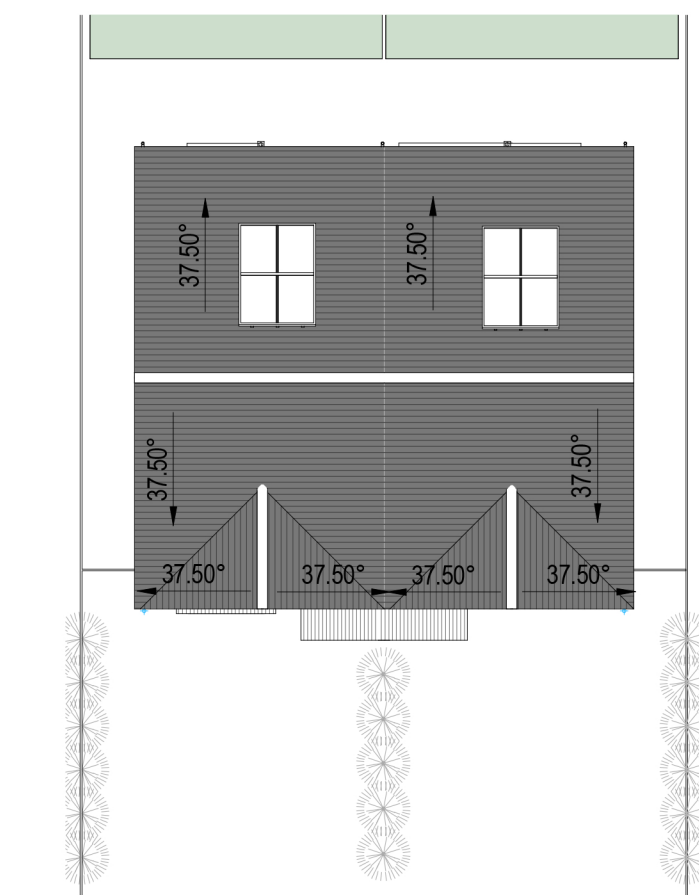

8 Block 7.4 - Roof Plan
1 : 200

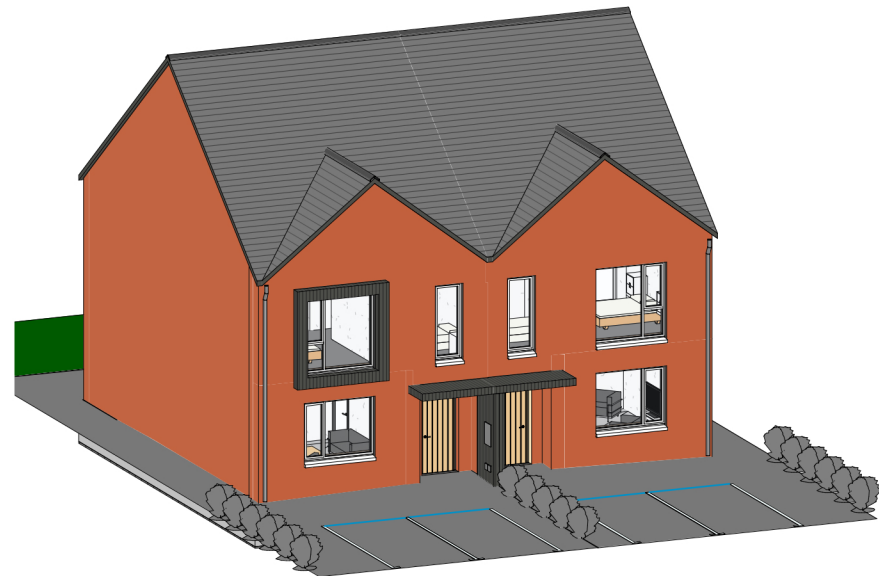

9 Block 7.4 - 3D View

HOUSE TYPE C2.9 & C2.10 TERRACE
4 BEDROOM / 6 PERSON
FLOOR AREA 129 M2

	Dwelling Type	Gross Floor Area	Minimum Main Living room	Aggregate living area	Aggregate bedroom area of	Storage
Target	4 Bed 6P house	110	15	40	43	6
Proposed	4 Bed 6P house	129	18.06	43.9	43.8	6.5


PLEASE NOTE:
Minimum unobstructed living room width 3.8m.
Main bedroom area 13m2, Double room 11.4m2 (2.8m minimum width), Single 7.1m2 (2.1m minimum width)




3 Block 7.4 - Front Elevation
1 : 100



4 Block 7.4 - Rear Elevation
1 : 100

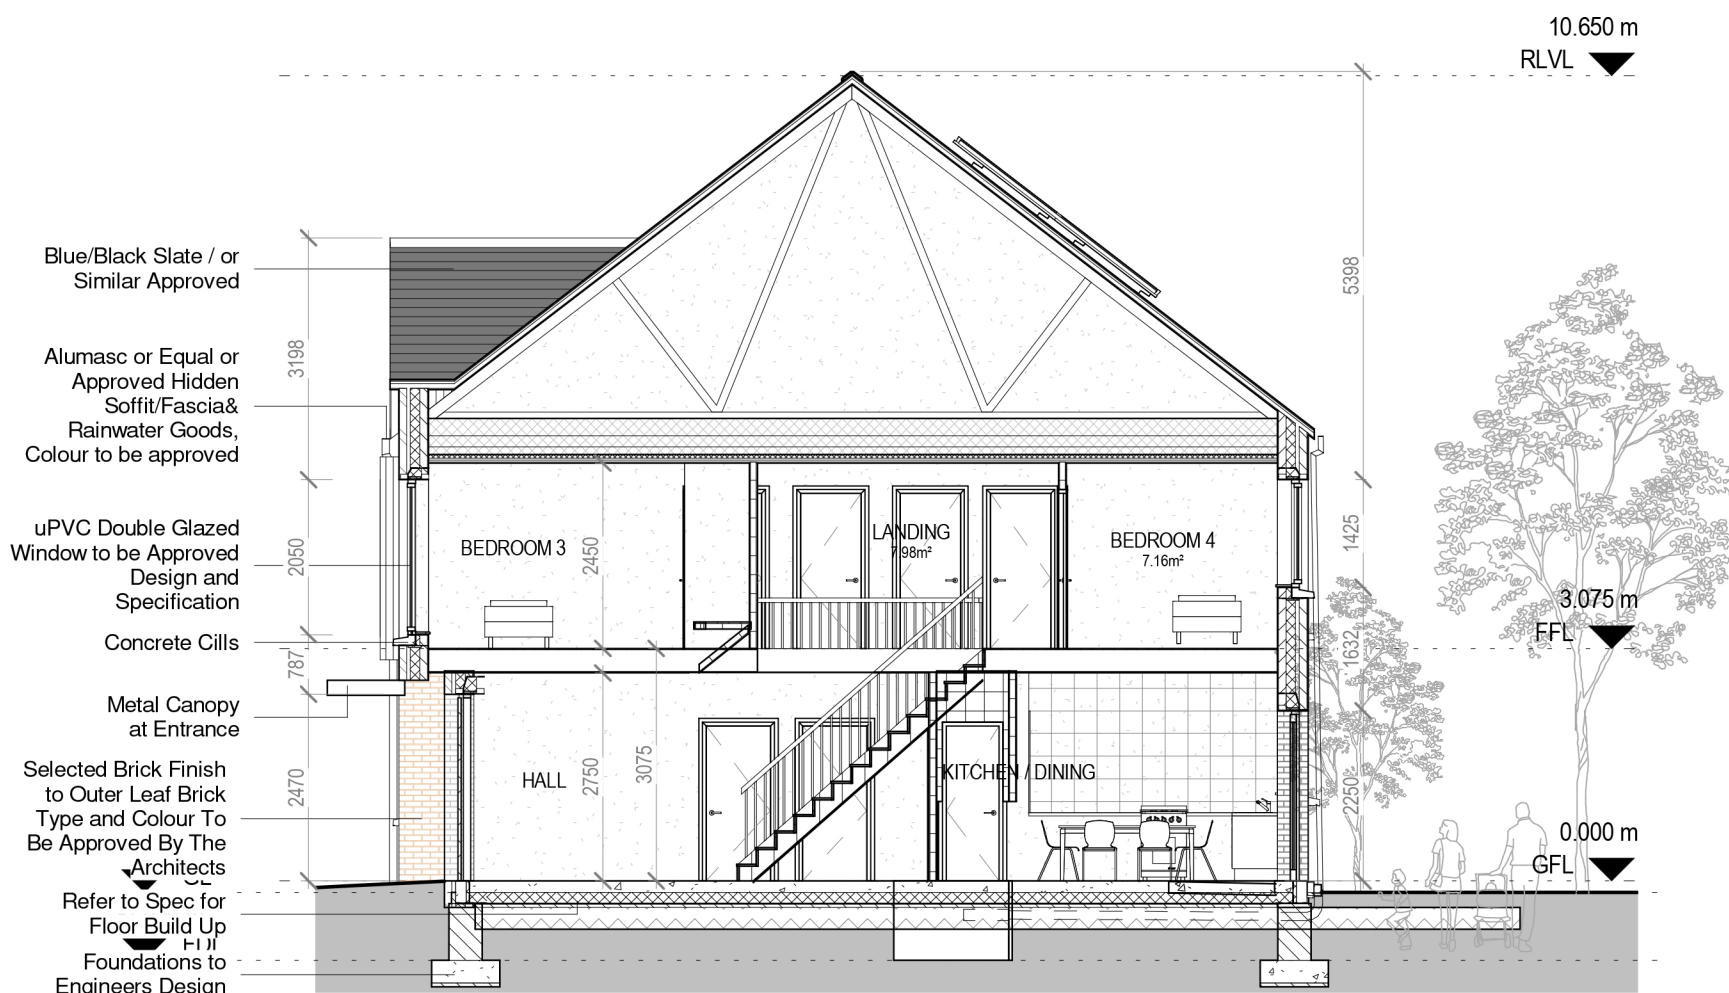

7 Section A-A
1 : 100

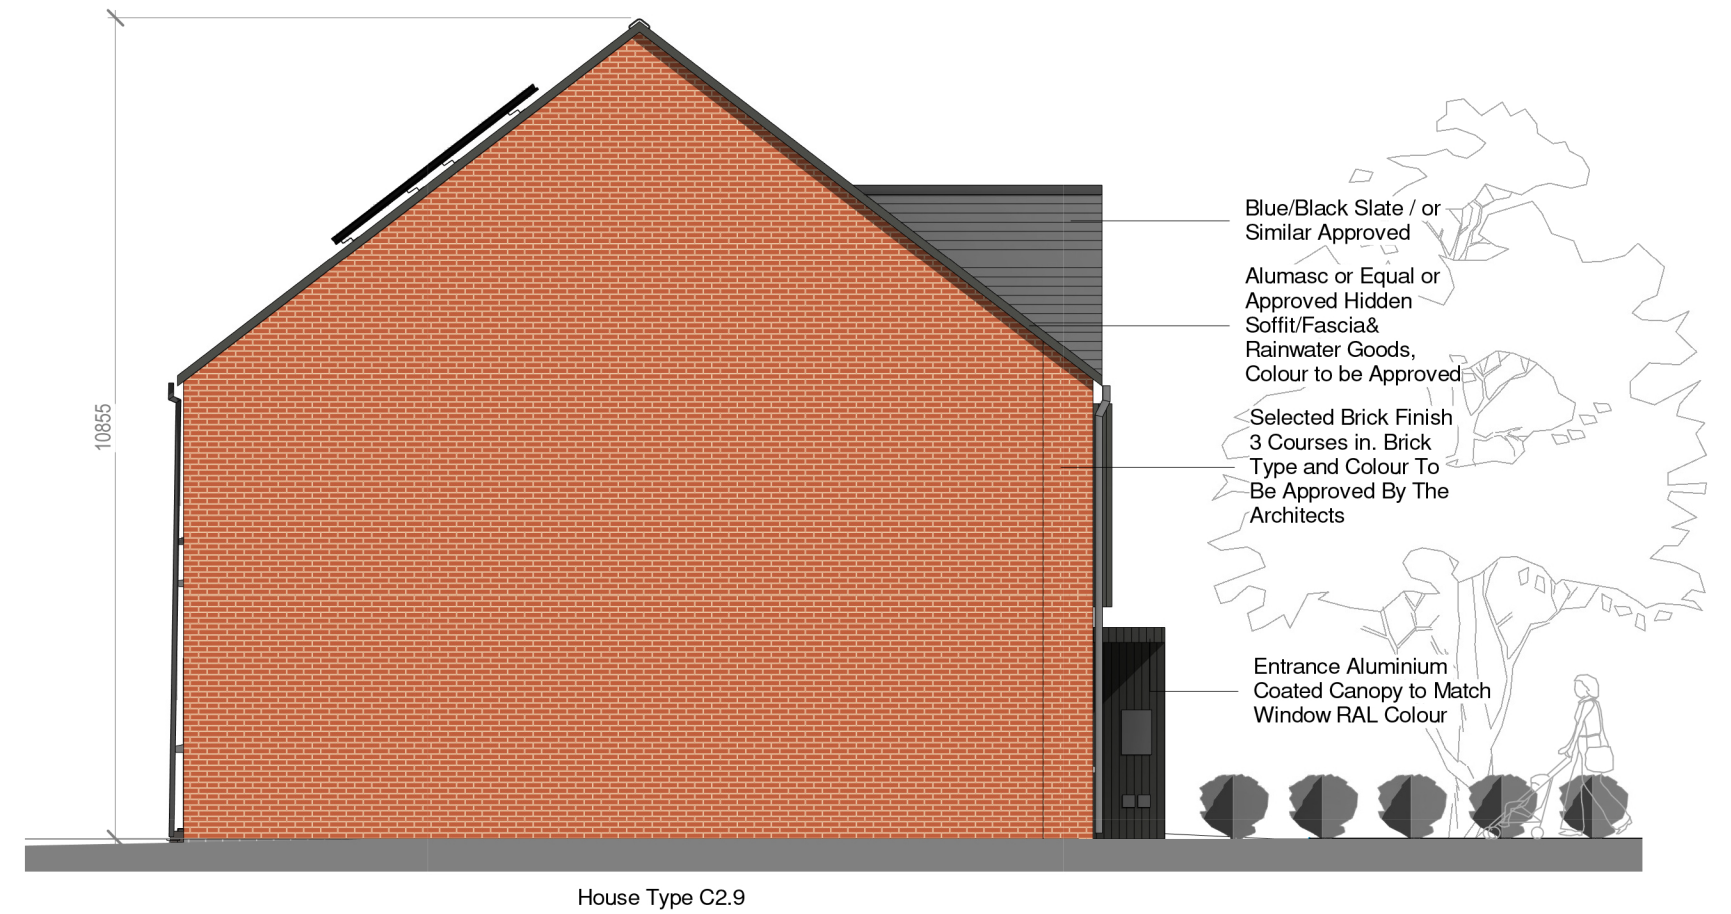

5 Block 7.4 - Side Elevation 1
1 : 100



6 Block 7.4 - Side Elevation 2
1 : 100



CPR Note:
All works to be carried out using proper materials which are fit for the use they are intended and for the condition in which they are to be used.

All materials used in connection with the works to comply with the Construction Products Regulation (EU) No. 305/2011 and the harmonised technical specification/standards that fall within the remit of the CPR No. 305/2011



DRAWING TITLE
BLOCK 7.4 - UNITS C2.9 / C2.10 PLANS, ELEVATIONS & SECTION

DATE INDICATED 1757-PA-BL74-100
REVISION AL 1757-PA-BL74-100
REVISED BY DW DATE OCTOBER 2021

PLEASE NOTE:
Minimum unobstructed living room width 3.8m.
Main bedroom area 13m2, Double room 11.4m2 (2.8m minimum width), Single 7.1m2 (2.1m minimum width)

NOTE:
Levels shown on architectural block plans relate to local Ground Floor Level and do not relate to Ordnance Datum.
For Finished Ground Floor Levels related to Ordnance Datum see DBFL Engineers drawings numbered:
180002-2000 Roads Layout / 180002-2001 Roads Layout Sheet 1 / 180002-2002 Roads Layout Sheet 2