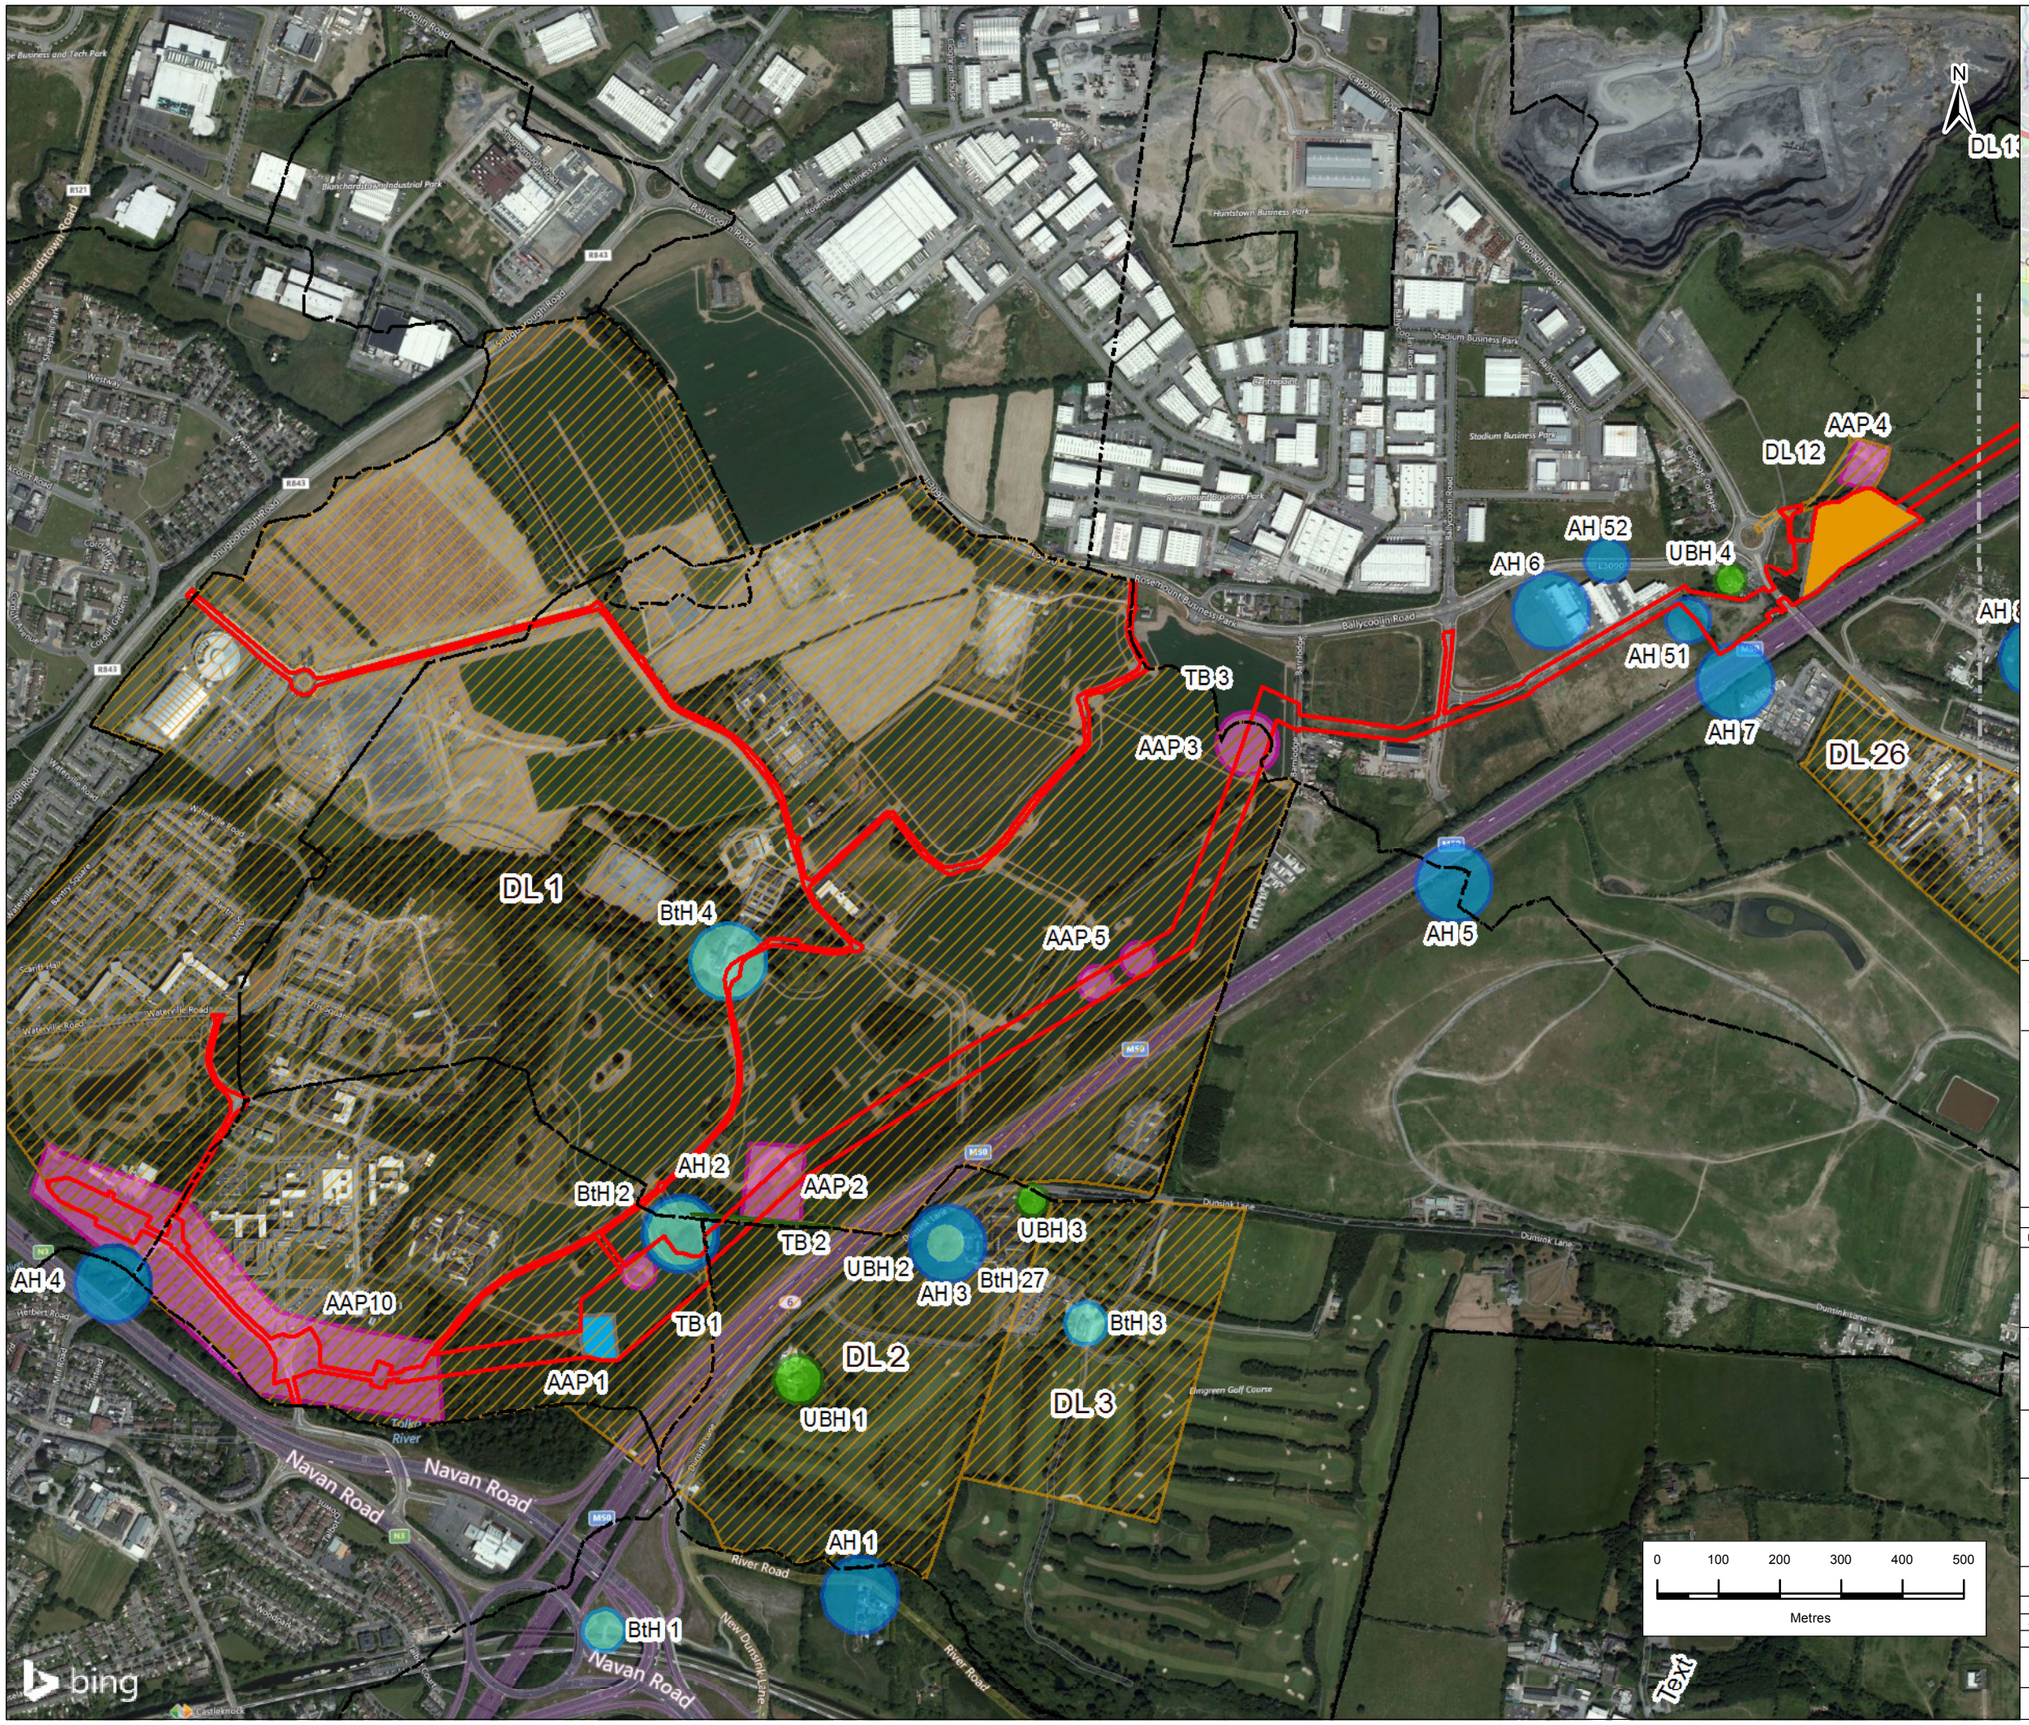

Copyright © Ordnance Survey Ireland. Licence number 3/3/34/Irish Water.
Service Layer Credits: © OpenStreetMap (and) contributors, CC-BY-SA.
© 2018 Microsoft Corporation © 2018 DigitalGlobe ©CNES (2018) Distribution Airbus DS © 2018 HERE

Greater Dublin Drainage

Rev.	Date	Purpose of revision	Drawn	Check'd	Rev'd	Appr'd
1	08/06/2018	Final	RG	SMG	SK	CoK

JACOBS

TOBIN
Patrick J. Tobin & Co. Ltd.

Client

UISCE ÉIREANN : IRISH WATER

Project

Greater Dublin Drainage Project

Drawing Title

Figure 16.1 - Proposed Project (Blanchardstown) Showing Surrounding Sites of Cultural Heritage Significance

Drawing Status	**Final**
Scale @A3	1:10,000
	DO NOT SCALE
Jacobs No.	32102902
Filepath	Y:\GDD\Models\EIAR\03_Report\Figures\16_Archaeological.pw.mxd
Drawing No.	32102902-EIAR-1601

This drawing is not to be used in whole in or part other than for the intended purpose and project as defined on this drawing. Refer to the contract for full terms and conditions.