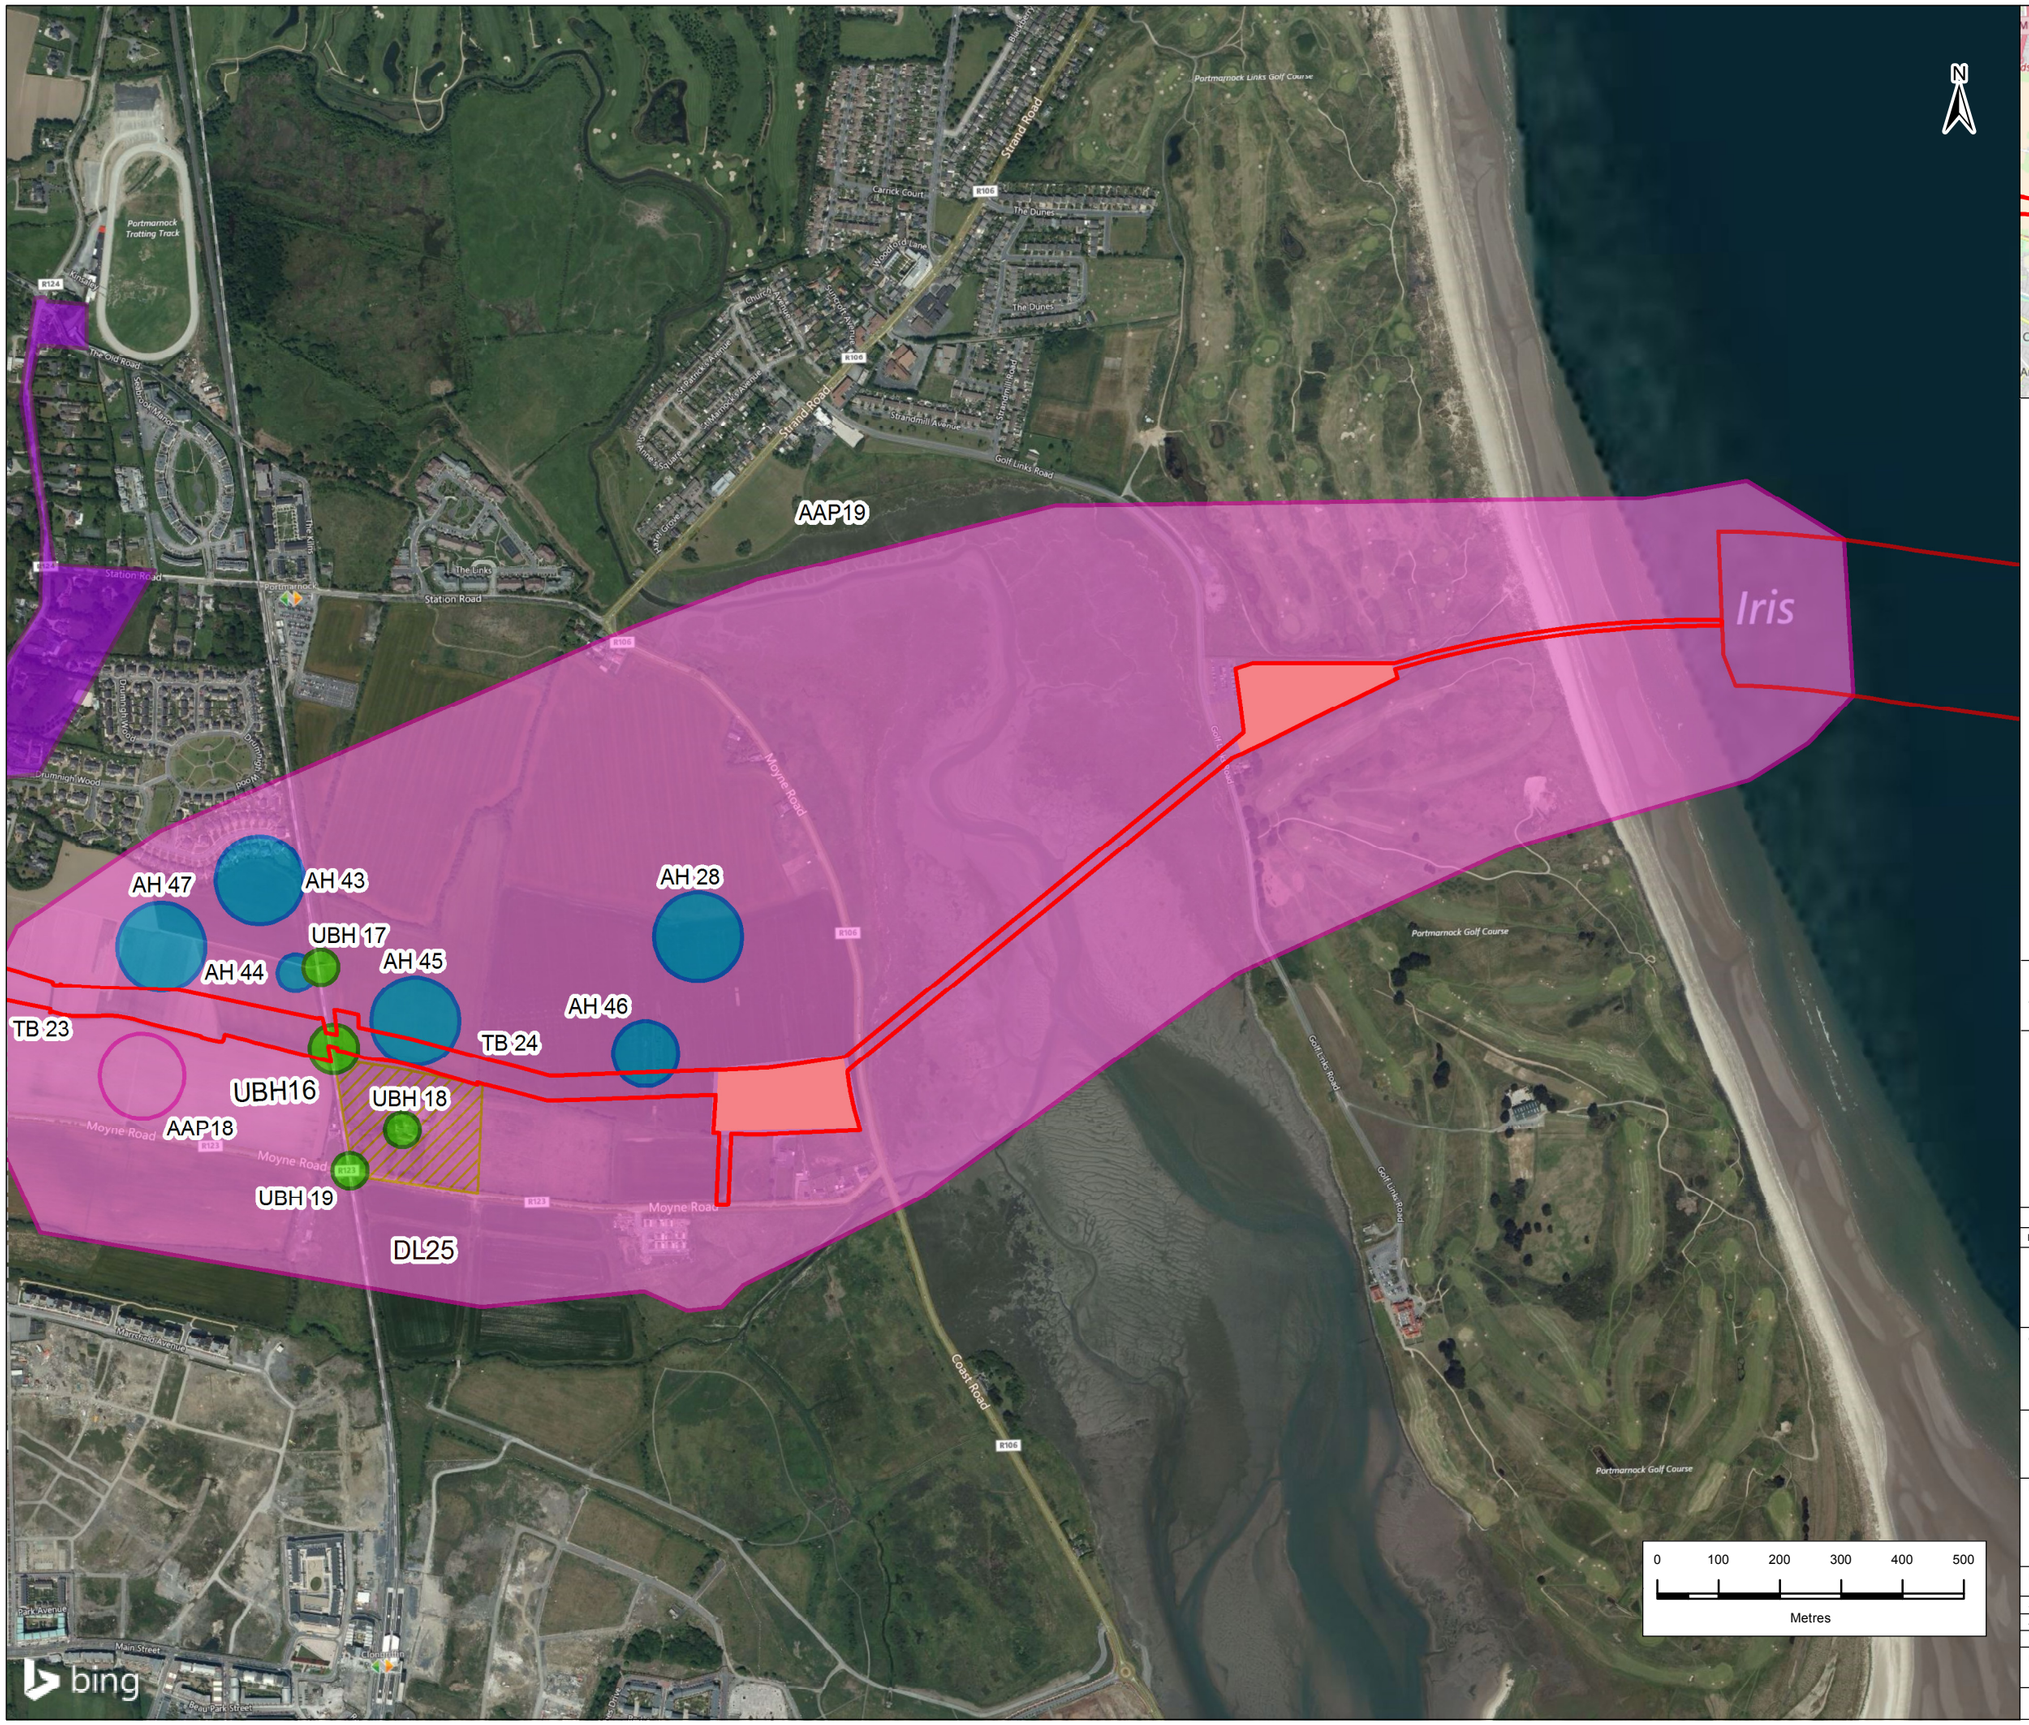

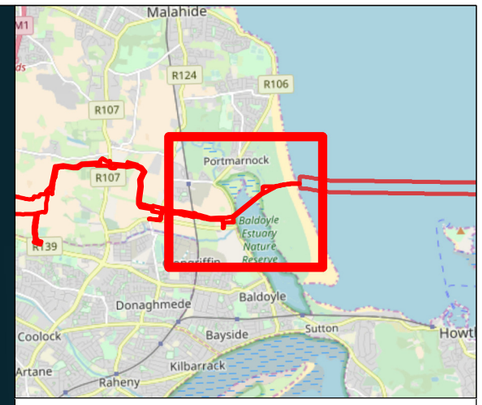

Legend

- Proposed Project Boundary
- Proposed Wastewater Treatment Plant
- Proposed Temporary Construction Compound
- Proposed Abbotstown Pumping Station
- Archaeological Conservation Area (ACA)
- Built Heritage
- Archaeological Heritage (AH)
- Unregistered Built Heritage (UBH)
- Area of Archaeological Potential (AAP)
- Townland Boundary (Crossing - TBx)
- Designed Landscape (DL)
- Match Lines

Copyright © Ordnance Survey Ireland. Licence number 3/3/34/Irish Water.
Service Layer Credits: © OpenStreetMap (and) contributors, CC-BY-SA
© 2018 Microsoft Corporation © 2018 DigitalGlobe ©CNES (2018) Distribution Airbus DS © 2018 HERE

Greater Dublin Drainage

Rev.	Date	Purpose of revision	Drawn	Check'd	Rev'd	Appr'd
1	14/06/2018	Final	RG	SMG	SK	CoK

JACOBS TOBIN Patrick J. Tobin & Co. Ltd.

Client: UISCE ÉIREANN · IRISH WATER

Project: Greater Dublin Drainage Project

Drawing Title: Figure 16.6 - Proposed Project (Baldoyle Estuary Nature Reserve) Showing Surrounding Sites of Cultural Heritage Significance

Drawing Status: **Final**

Scale @A3	1:10,000	DO NOT SCALE
Jacobs No.	32102902	
Filepath		

Drawing No.: 32102902-EIAR-1606

This drawing is not to be used in whole in or part other than for the intended purpose and project as defined on this drawing. Refer to the contract for full terms and conditions.