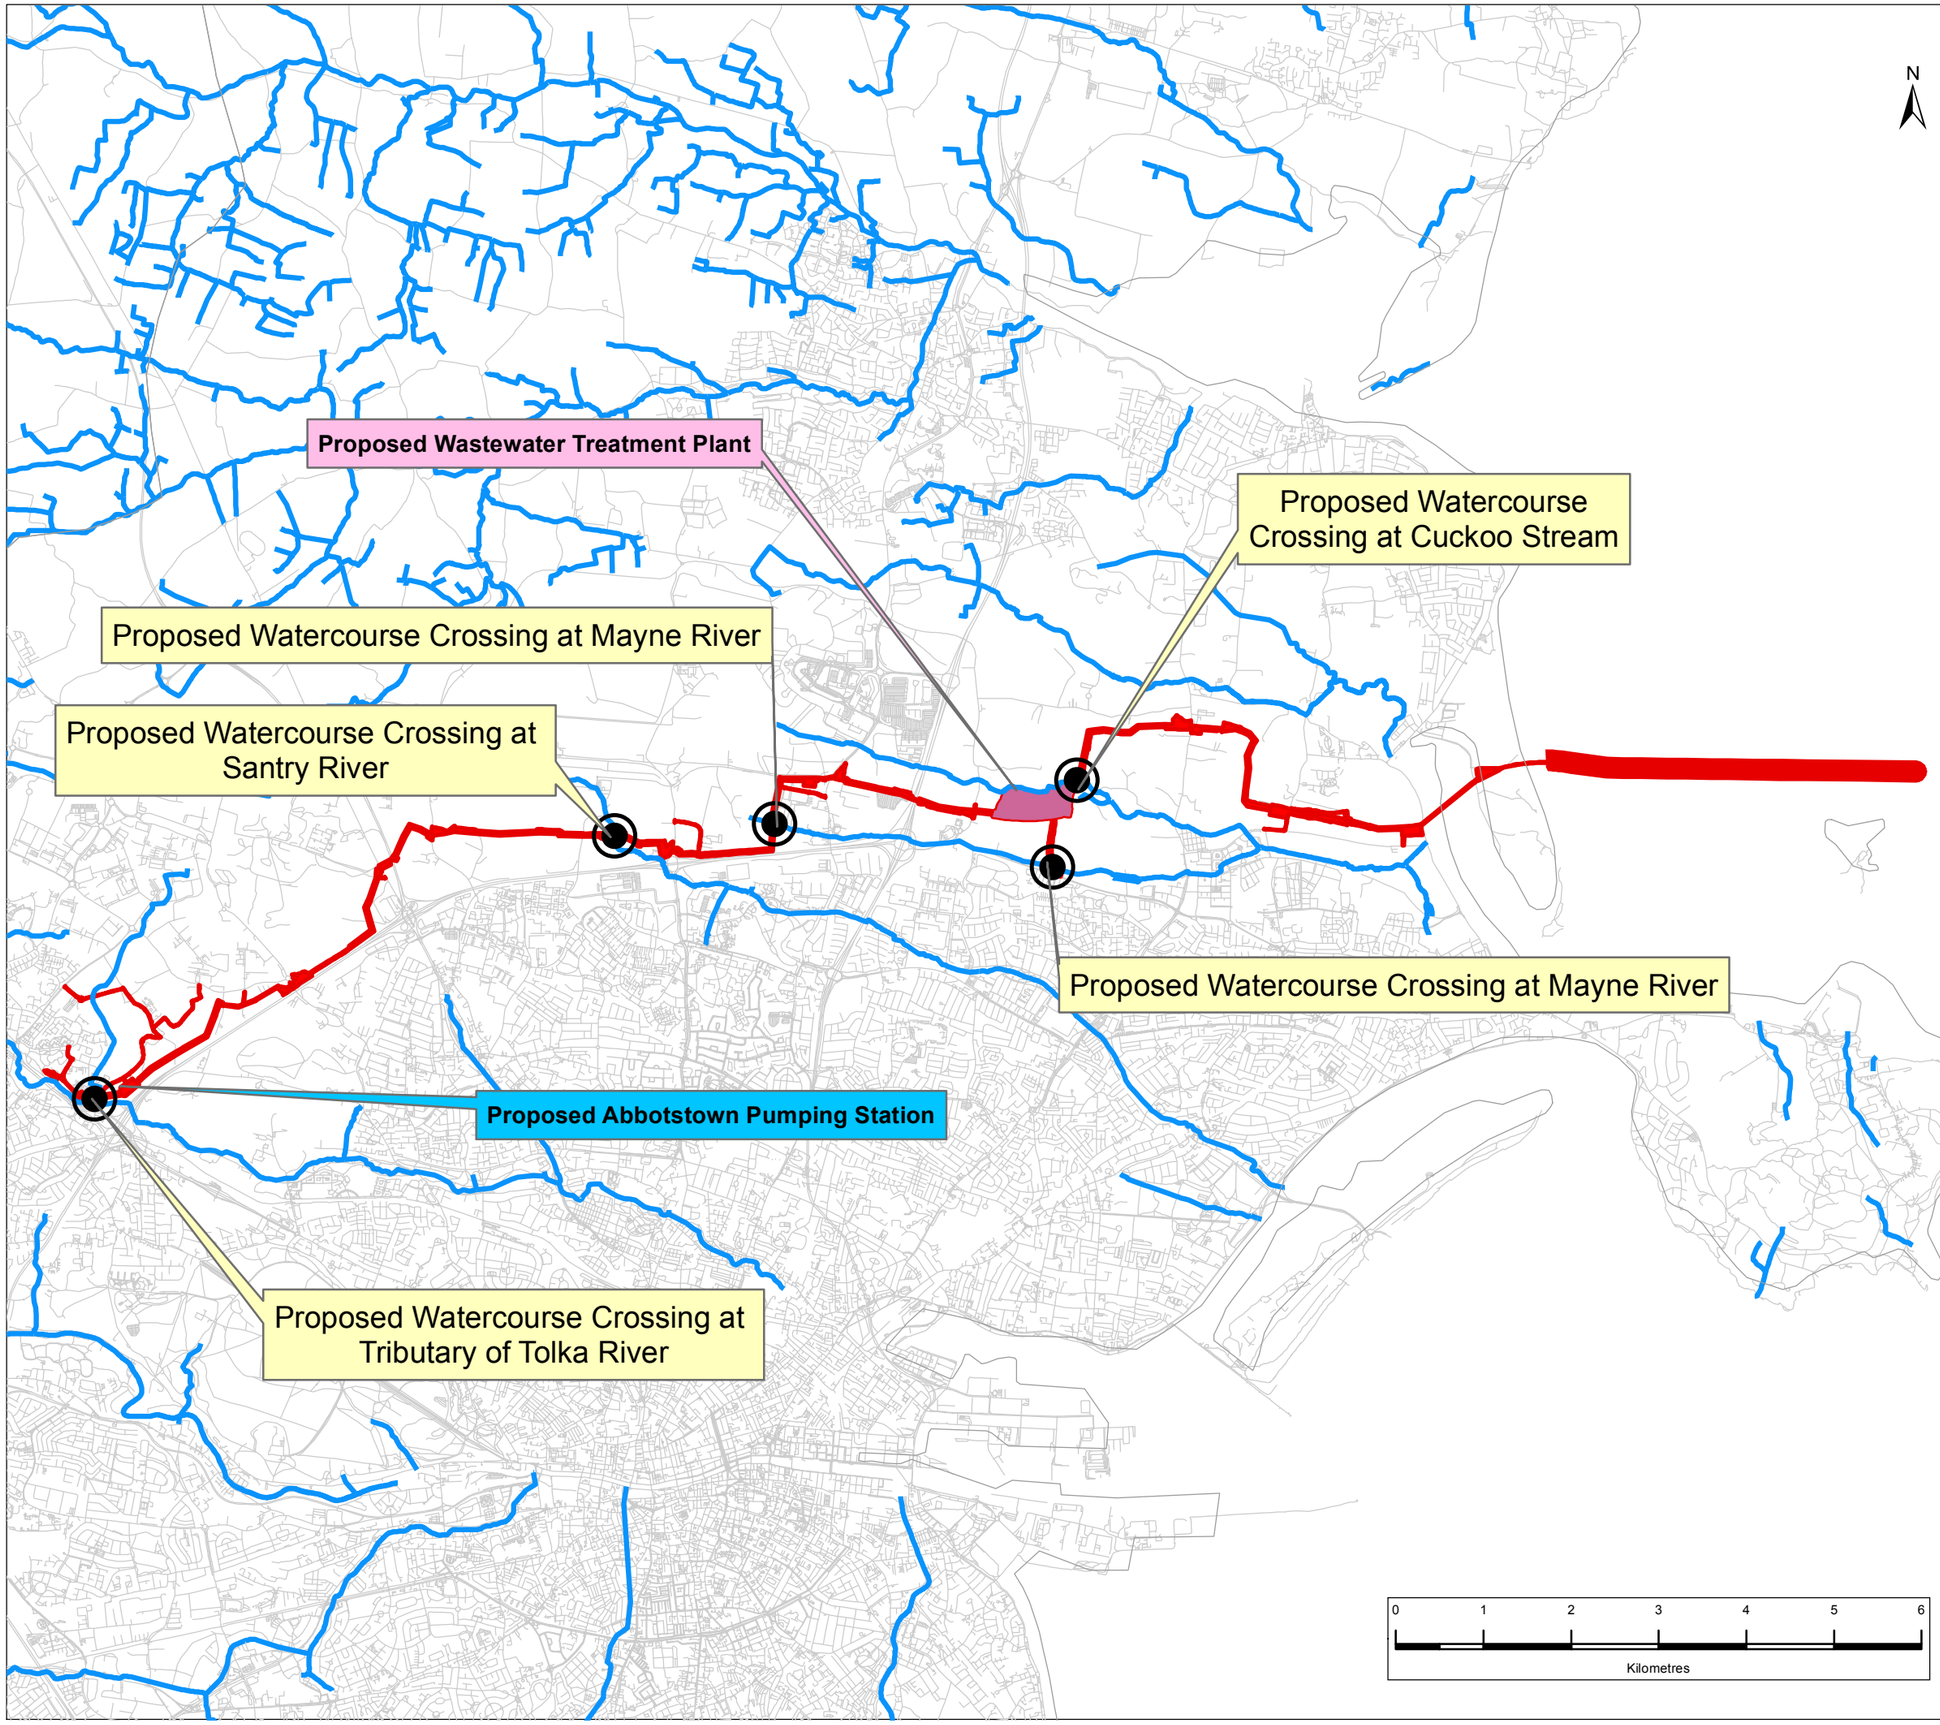

**Key**

- Proposed Project Boundary
- Proposed Watercourse Crossing
- River

© OpenStreetMap (and) contributors, CC-BY-SA
Service Layer- Sources: Esri, HERE, DeLorme, USGS, Intermap, INCREMENT P, NRCan, Esri Japan, METI, Esri China (Hong Kong), Esri Korea, Esri (Thailand), MapmyIndia, NGCC, © OpenStreetMap contributors, and the GIS User Community

Greater Dublin Drainage

| Rev. | Date | Purpose of revision | Drawn | Check'd | Rev'd | Appr'd |
|---|---|---|---|---|---|---|
| 0 | 08/06/2018 | FINAL | RG | SmG | SK | CoK |

JACOBS TOBIN Patrick J. Tobin & Co. Ltd.

Client: UISCE ÉIREANN : IRISH WATER

Project: Greater Dublin Drainage Project

Drawing Title: Figure 17.10 - Proposed Watercourse Crossings

| | |
|---|---|
| Drawing Status | **FINAL** |
| Scale @A3 | 1:70,000 |
| Jacobs No. | 32102902 |
| Filepath | Y:\GDD\Mxds\EIAES_Report\17 10 - River Crossings.mxd |
| Drawing No. | 32102902-EIAR-1710 |

This drawing is not to be used in whole in or part other than for the intended purpose and project as defined on this drawing. Refer to the contract for full terms and conditions.