DO NOT SCALE. WORK TO FIGURED DIMENSIONS ONLY.
ALL EXISTING DIMENSIONS TO BE CHECKED ON SITE.
DRAWN ON AUTOCAD R2004 AT DEADY GAHAN ARCHITECTS LTD
LAYERS ON THIS DRAWING COMPLY WITH BS 1192: PART 5

date	rev	name	chk	note
01.12.21	P1	LM	EJG	ISSUE FOR PLANNING

DEADY GAHAN ARCHITECTS
EASTGATE VILLAGE, LITTLE ISLAND, CORK
T: 021 4355016 W: WWW.DGARCHITECTS.IE
EMAIL: INFO@DGARCHITECTS.IE

Project
PROPOSED RESIDENTIAL DEVELOPMENT
AT TOWNLAND OF LACKENROE, GLOUNTHAUNE, CO CORK

Drawing title
PROPOSED SITE PLAN - PART C

Scale	Drawn	Checked	Date
1:500@A0	LM	EJG	01.12.21
Project No.	Drg. No.		Revision
20151	20151/P/003C		P1

Information \ Comments — Tender
Planning — Construction

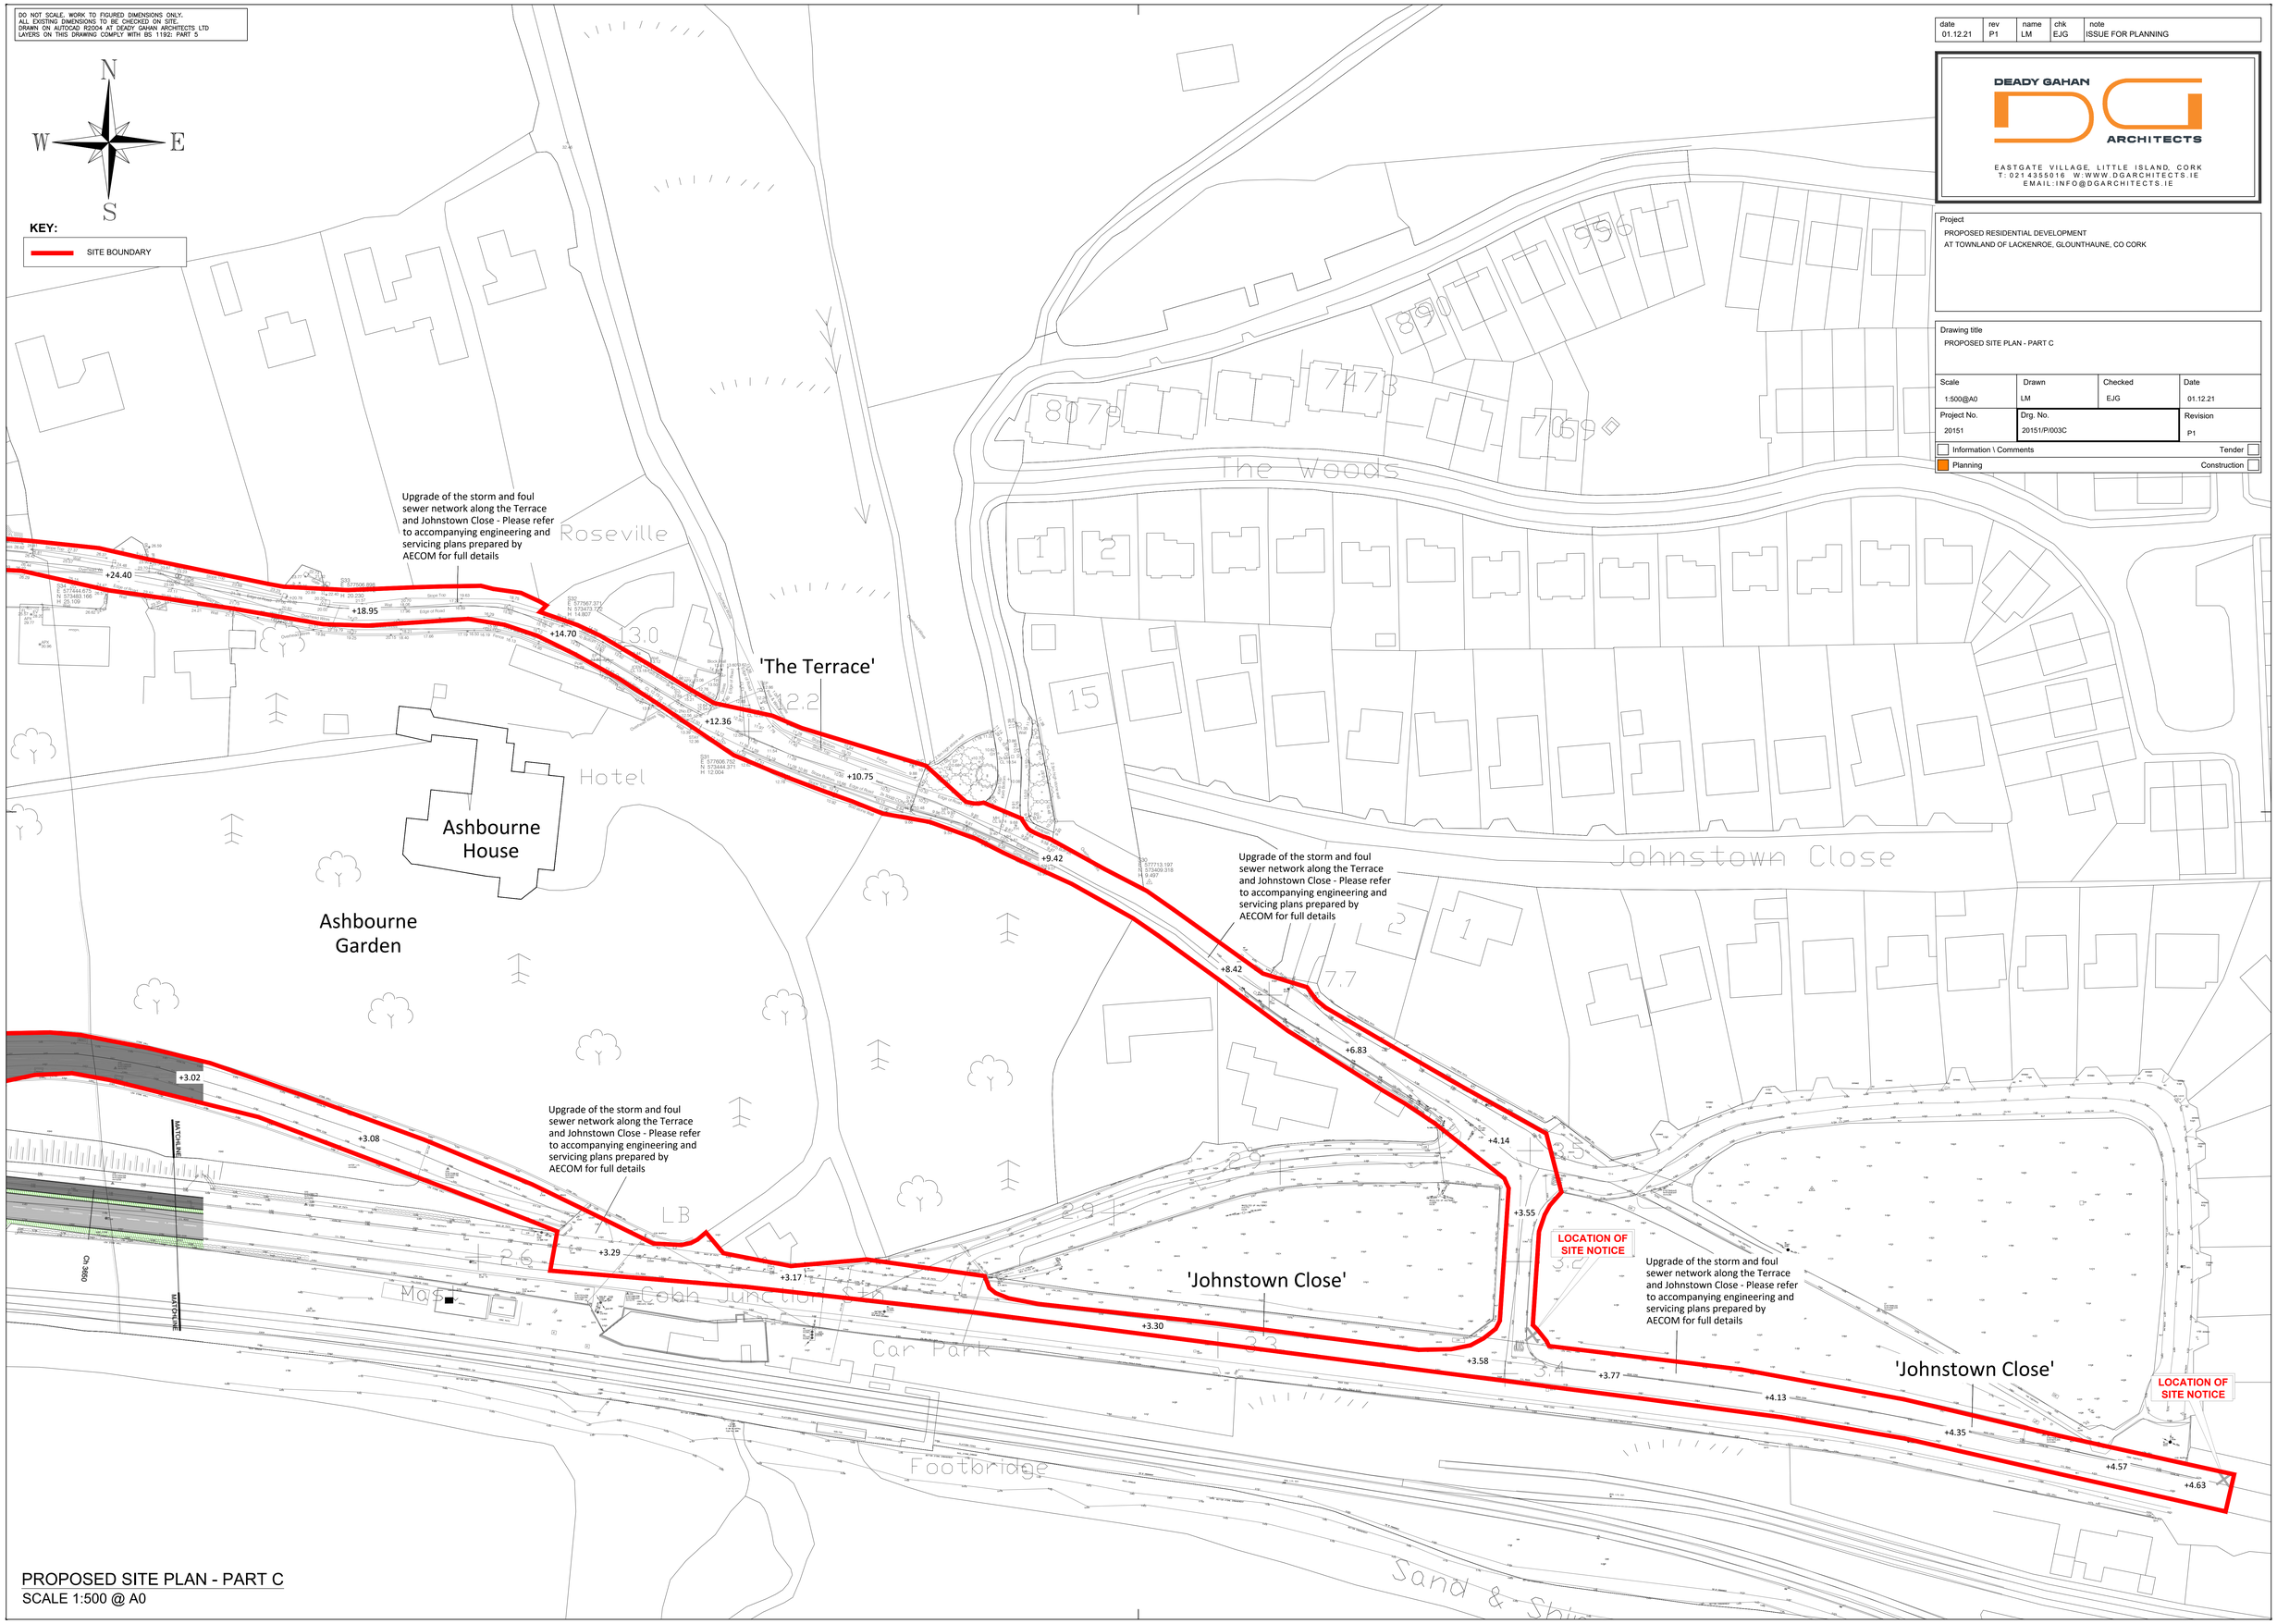

PROPOSED SITE PLAN - PART C
SCALE 1:500 @ A0