ARBORICULTURAL IMPACT ASSESSMENT - EXISTING VEGETATION

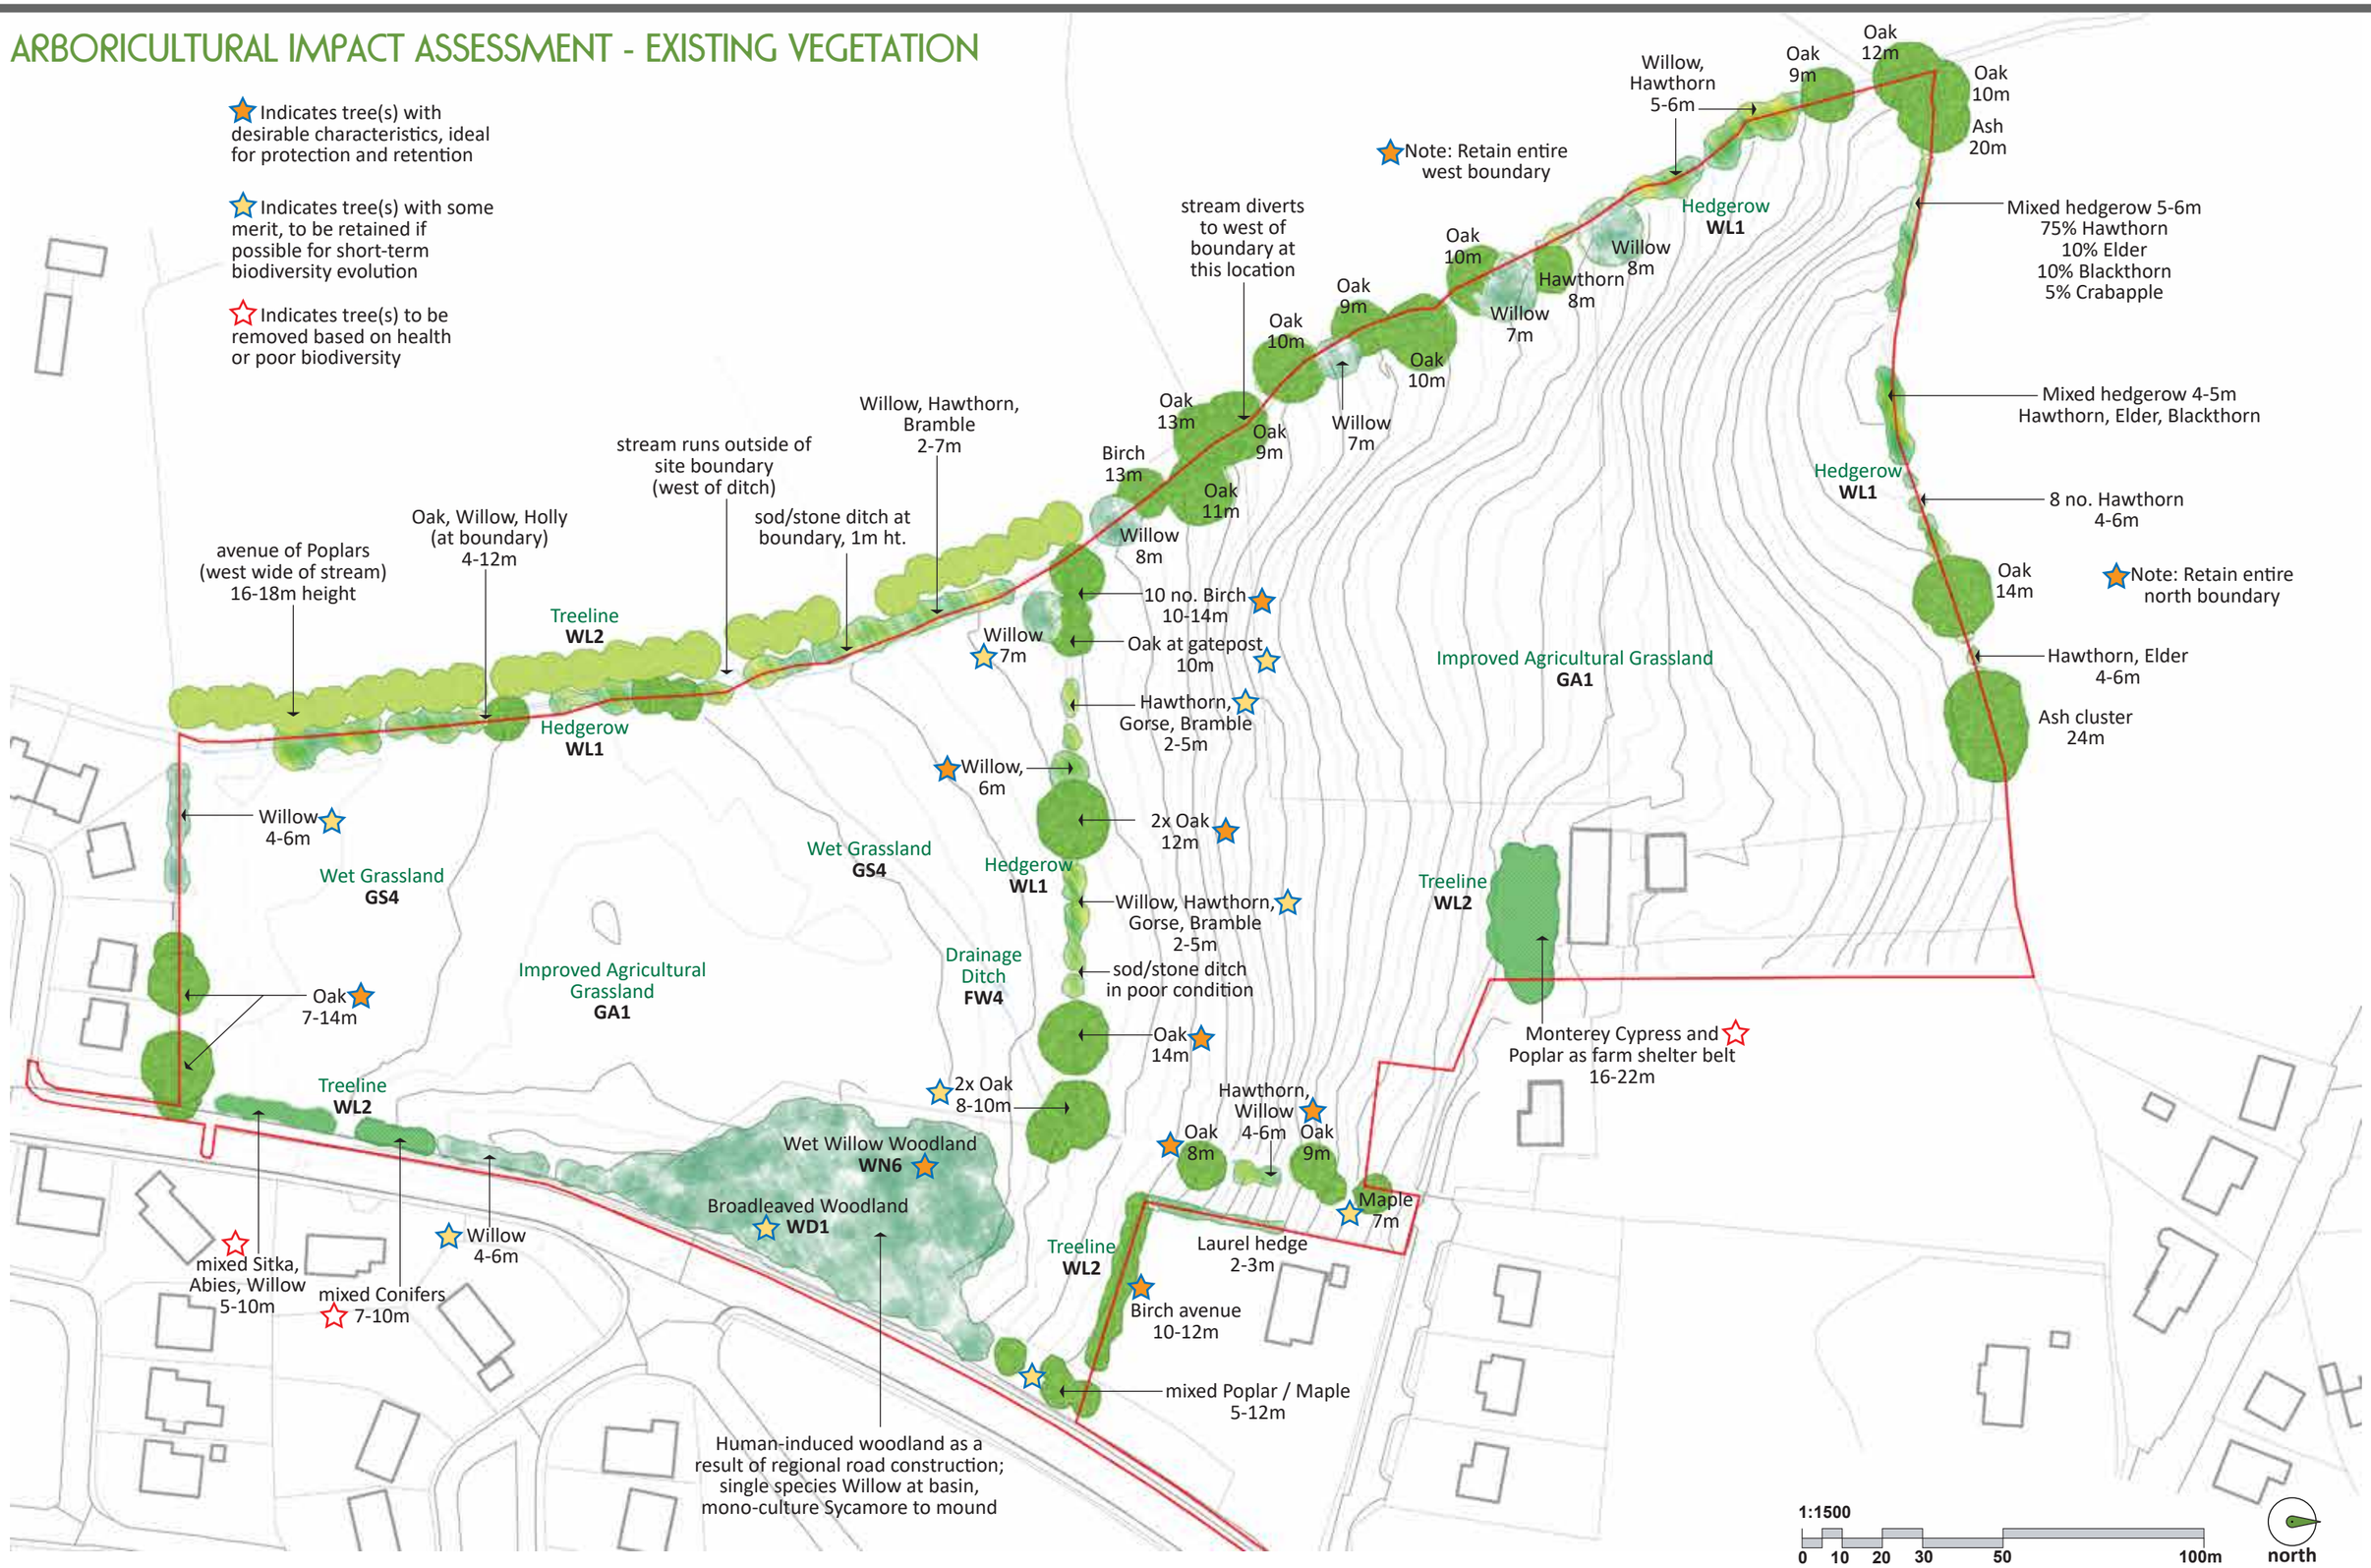

Forestbird Design
landscape architecture landscape planning environmental design
Alting Cottage, Ballybranagh
Cloyne, County Cork
tel: 0857410232
www.forestbirddesign.com

Notes

1. Habitat classification is based on *A Guide to Habitats in Ireland*, Fossit (2007), in consultation with the Ecologist. For *Habitat Map*, refer Ecology Figure 4.1.

2. Desirable trees for retention are based on species, health, biodiversity and potential to enhance development. For vegetation retention and removals, refer dwg. L103.

Job no.	Drawn by	Scale	Date	Status	Revision
2017	MW	1:1500	23.JUN.2021	PLANNING	B

Job Title: MIXED-USE DEVELOPMENT AT CLOGHROE, TOWER, CORK

Client: CLOGHROE DEVELOPMENT LTD.

Drawing Set: LANDSCAPE DEVELOPMENT PACKAGE

Drawing Title: Existing Vegetation

Drawing No.: L102