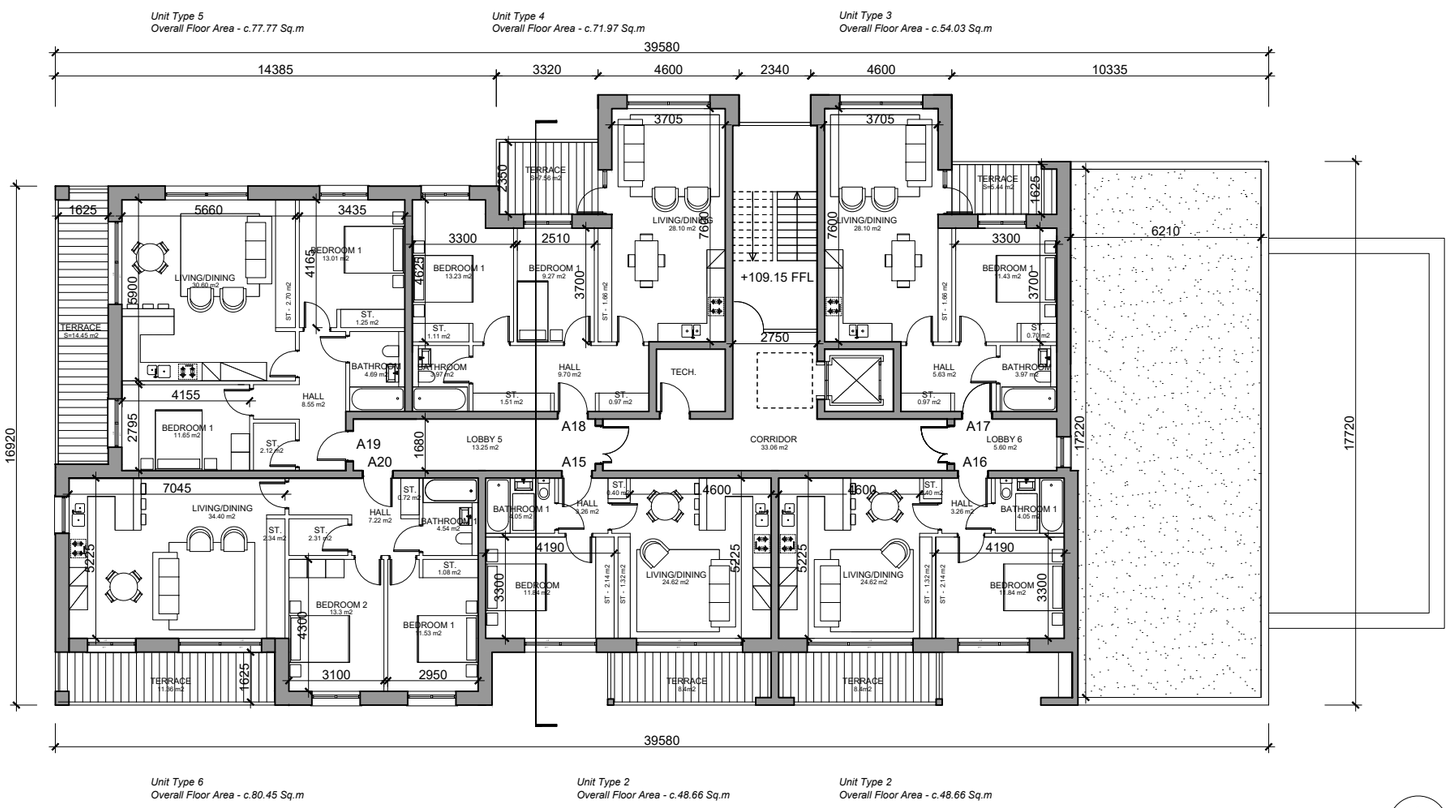

1 Third Floor Plan

1:200

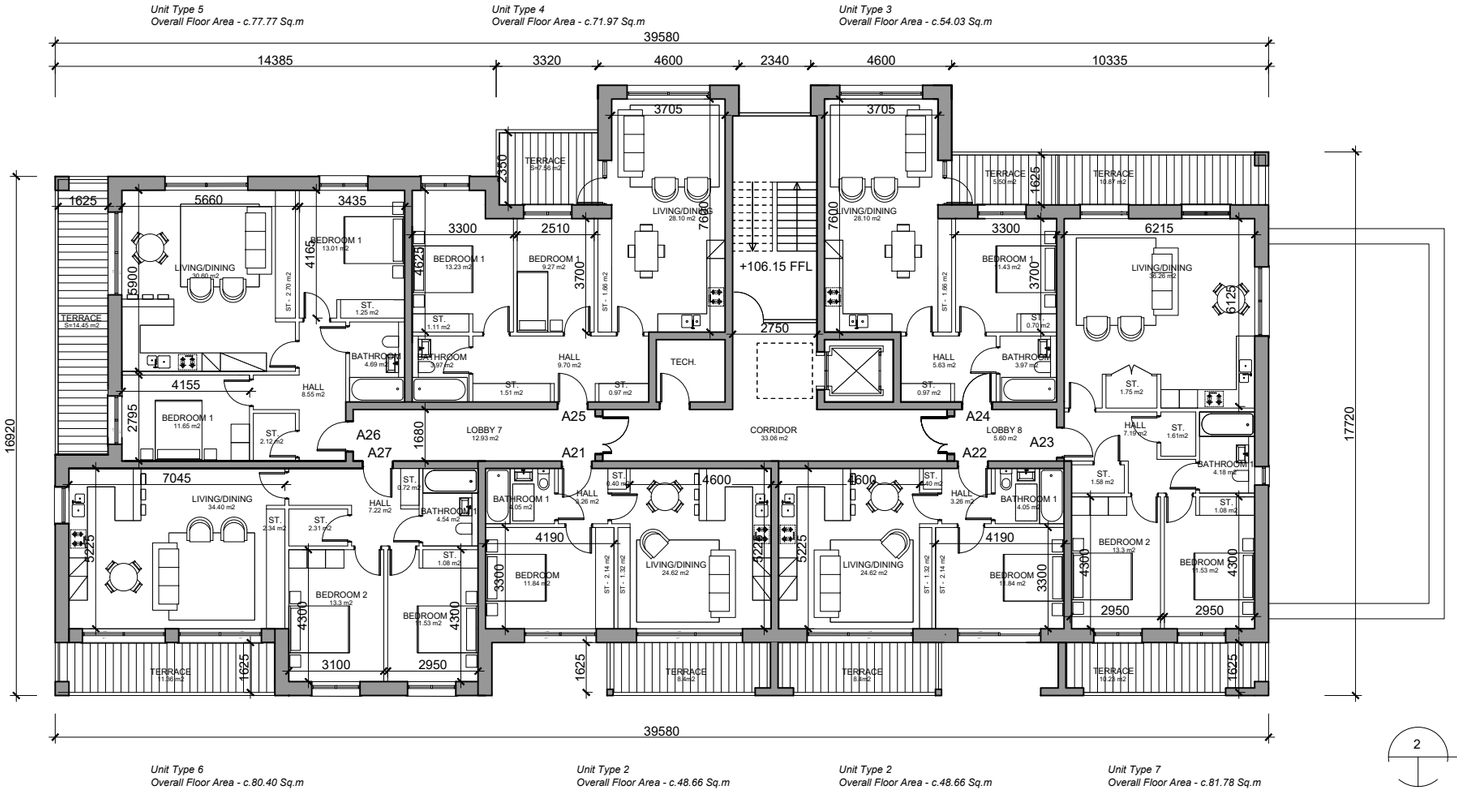

2 Second Floor Plan

1:200

Notes:

Do not scale from this drawing. Use figured dimensions in all cases. Verify dimensions on site and report any discrepancies to the architects immediately. This drawing to be read in conjunction with the Architects Specification, Fire Certificate, DAC, other consultants issued drawings and reports. Contractor is responsible for:

1. All dimensions, quantities and performance requirements to be confirmed on site
2. All information that pertains solely to the fabrication processes or to the techniques of construction
3. All coordination of the work of all trades
4. Assuring consistency with the contract documents

© This drawing is copyright and may only be reproduced with the architect's permission.

Drawing Notes:

REV	DATE	DRN	DESCRIPTION
P03.06	15.07.2021	BL	Modified for ADF compliance
P03.05	14.07.2021	MK	Modified for ADF compliance
P03.01	14.05.21	BL	ISSUED FOR PLANNING

reddy architecture + urbanism

Reddy Architecture + Urbanism
41 Dean Street,
Kilkenny
R95 P291

T: +353 (0)56 7762697
W: www.reddyarchitecture.com
E: kilkenny@reddyarchitecture.com

Client Details:

Briargate Developments Newbridge Ltd.

Project Details:

Strategic Housing Development
Ballymany, Newbridge

Drawing Title:

2nd & 3rd FLOOR PLAN

Job No:	Date:	Scale@A3:
P20-071K	JANUARY 2021	1:200

Status:	Drawn By:
PLANNING	BL
Purpose: PLANNING	Checked By: MK

Drawing Number	Revision
P20-071K-RAU-30-01-DR-A-31131	P03.06

A3 LANDSCAPE