1 PROPOSED SITE SECTION 3-3
1:500

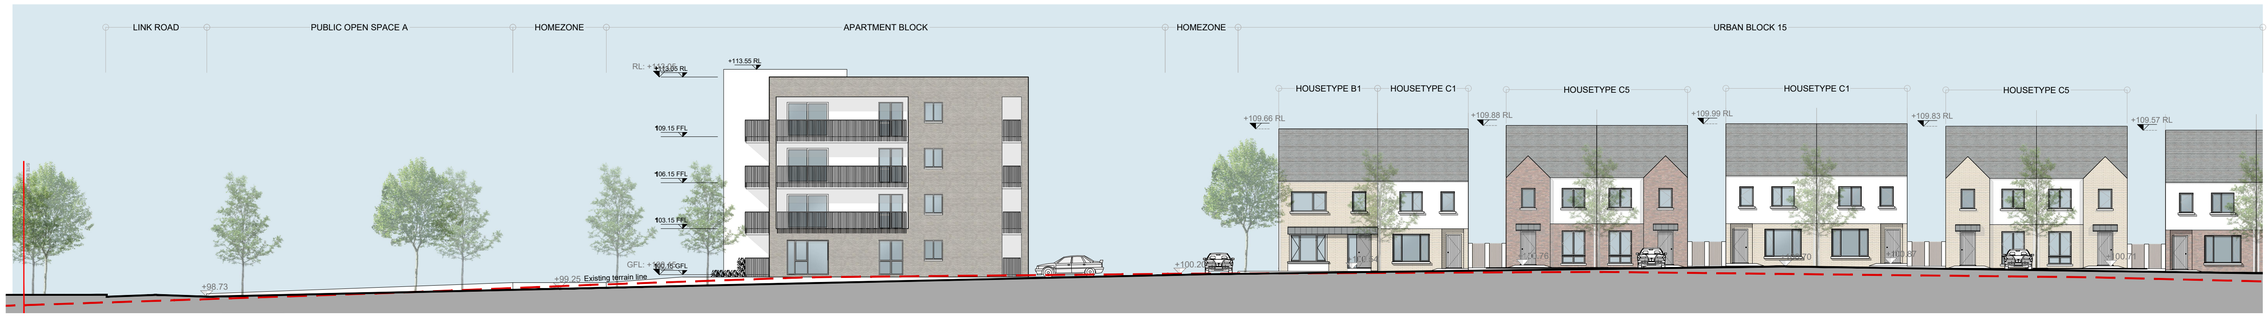

2 PROPOSED SITE SECTION 3-3 1/2
1:200

3 PROPOSED SITE SECTION 3-3 2/2
1:200

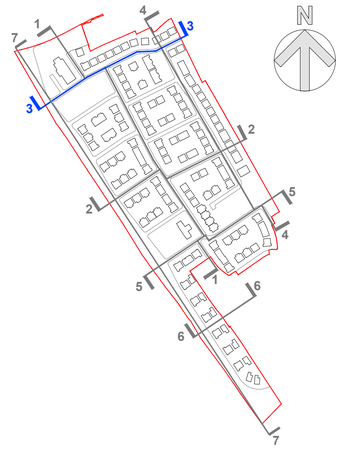

4 SECTION KEYPLAN
NTS

Notes:
Do not scale from this drawing. Use figured dimensions in all cases. Verify dimensions on site and report any discrepancies to the architects immediately. This drawing to be read in conjunction with the Architects Specification, Fire Certificate, DAC, other consultants drawings and reports. Contractor is responsible for:
1. All dimensions, quantities and performance requirements to be confirmed on site
2. All information that pertains solely to the fabrication processes or to the techniques of construction
3. All coordination of the work of all trades
4. Assuring consistency with the contract documents

© This drawing is copyright and may only be reproduced with the architect's permission

Drawing Notes:

REV	DATE	DRN	DESCRIPTION
P-03	21.07.16	JT	ISSUED FOR PLANNING
P-02	21.05.14	JT	ISSUED FOR REVIEW
P-01	21.04.21	JT	ISSUED FOR REVIEW

reddy architecture + urbanism

Reddy Architecture + Urbanism
41 Dean Street,
Kilkenny
R95 P291

T: +353 (0)56 7762697
W: www.reddyarchitecture.com
E: info@reddyarchitecture.com

Client Details:
BRIARGATE DEVELOPMENTS LTD

Project Details:
RESIDENTIAL DEVELOPMENT
BALLYMANY, NEWBRIDGE
KILDARE

Drawing Title:
PROPOSED SITE SECTION 3-3

Job No:	Date:	Scale@A1:
P20-071K	JULY 2021	1:200

Status:	Drawn By:
PLANNING	JT
Purpose:	**Checked By:**
PLANNING	JN

Drawing Number	Revision
P20-071K-RAU-XX-XX-DR-A-33103	P-03

LANDSCAPE