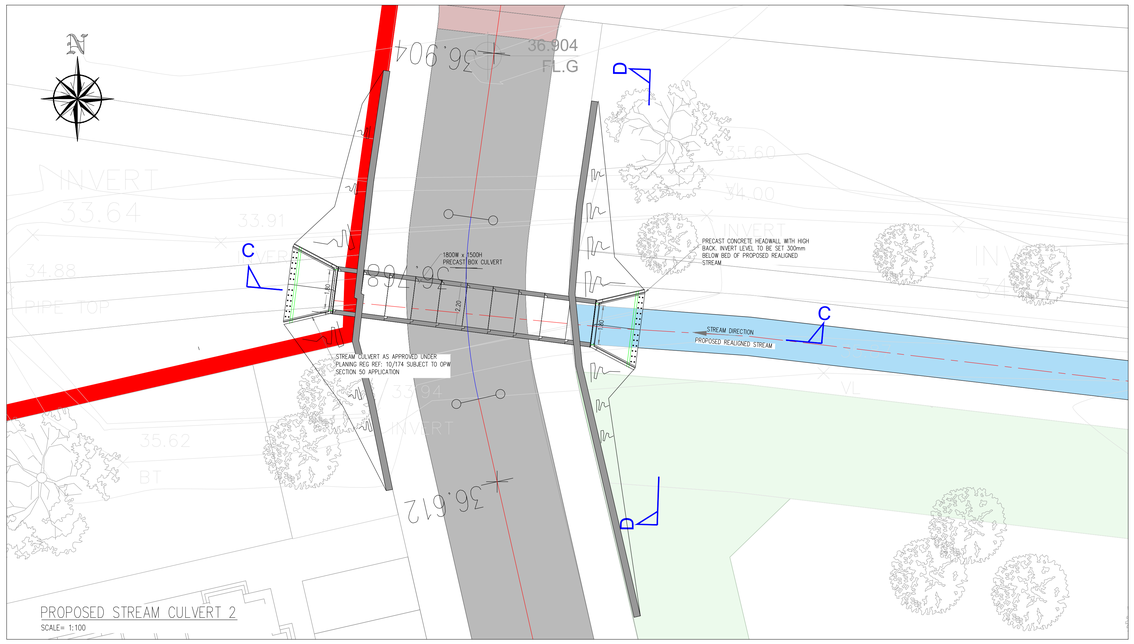

PROPOSED STREAM CULVERT 2

SCALE= 1:100

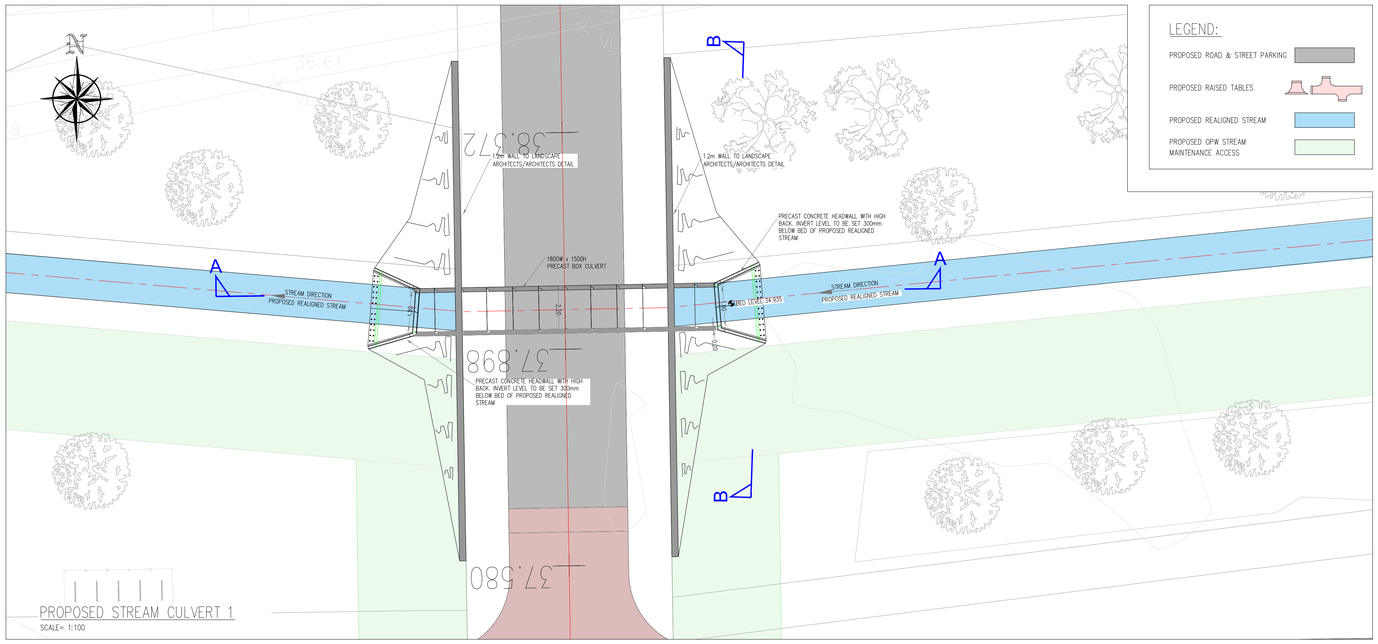

PROPOSED STREAM CULVERT 1

SCALE= 1:100

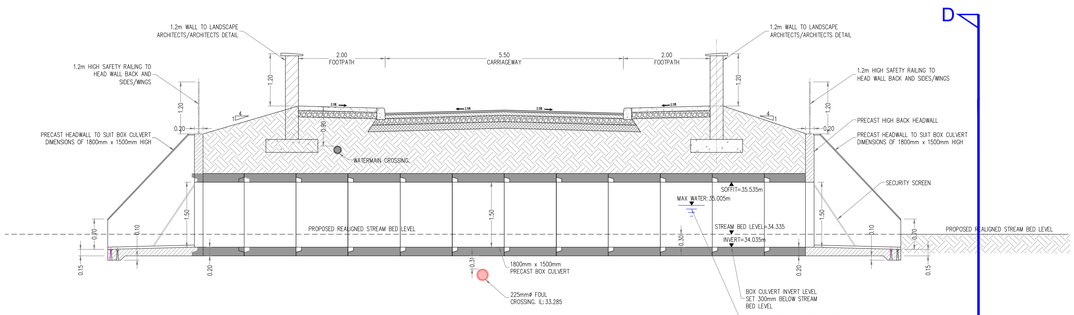

SECTION C–C (THROUGH CULVERT 2)

SCALE 1:50

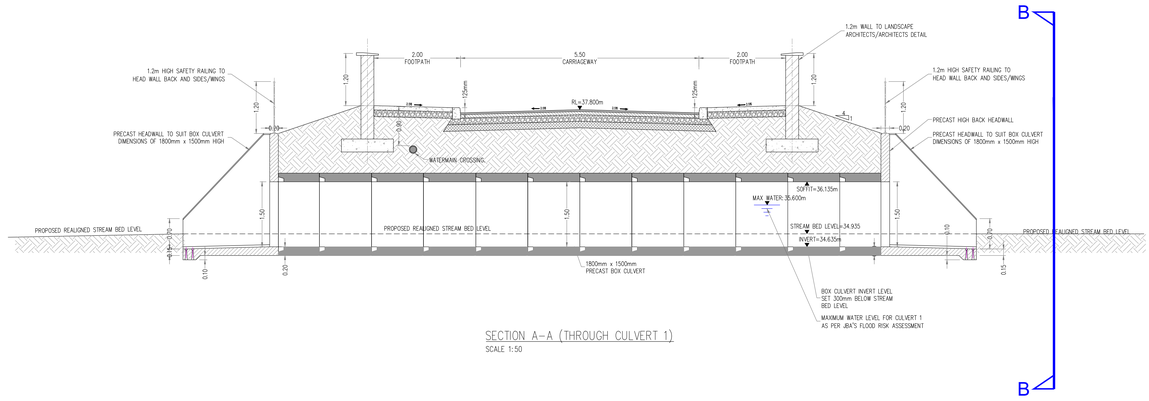

SECTION A–A (THROUGH CULVERT 1)

SCALE 1:50

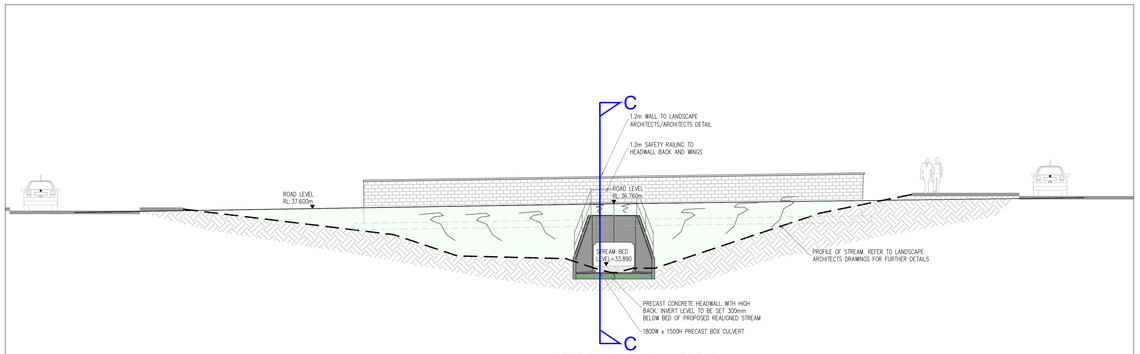

SECTION D–D–CULVERT 2

SCALE 1:100

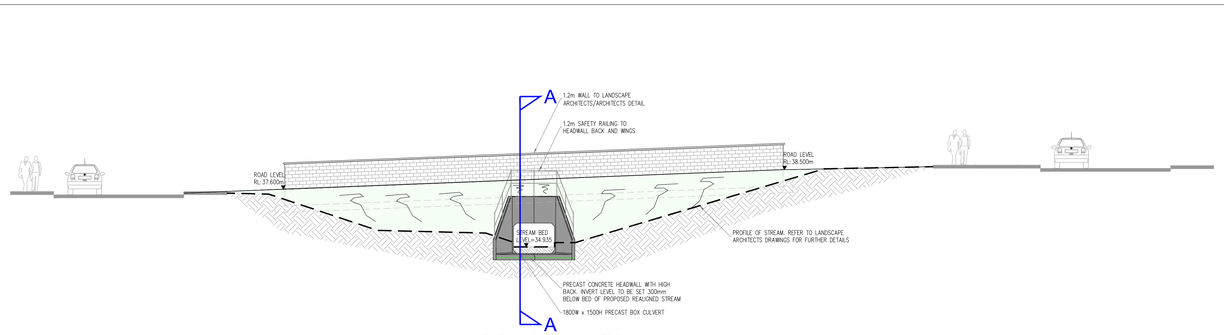

SECTION B–B–CULVERT 1

SCALE 1:100

Job No.R086

PLANNING DRAWING.
NOT FOR CONSTRUCTION.
ALL LEVELS GIVEN ARE
RELATIVE TO ORDNANCE DATUM.
THIS DRAWING HAS BEEN ISSUED FOR INFORMATION PURPOSES ONLY AND MUST NOT BE USED FOR CONSTRUCTION UNDER ANY CIRCUMSTANCES

NOTES
1. For setting out refer to Architect's drawings.
2. This drawing to be read in conjunction with all other Architectural and Engineering drawings and all other relevant drawings and Specifications.
3. DO NOT SCALE THIS DRAWING. Use figured dimensions only.
4. No part of this document may be reproduced or transmitted in any form or stored in any retrieval system of any nature without the written permission as copyright holder except as agreed for use on the project for which the document was originally issued.
5. Ordnance Survey Ireland Licence Number EN 0074022

Rev. No.	Date	REVISION NOTE	Drn. By	Chkd. By
P1	23.03.2021	TANK SIZES INCREASED TO ACCOUNT FOR 20% CLIMATE CHANGE	DD	NB
P2	03/12/2021	ISSUED FOR PLANNING STAGE 3	JS	GF

Client	THE ARDEE PARTNERSHIP
Project	BRIDGEGATE SHD, ARDEE, CO. LOUTH
Title	STREAM CULVERTS
Dwg. No.	ARDEE-CSC-00-XX-DR-C-1025
Date: August 2020	Drn by: DD; Chkd by: HS; Aprvd by: NB; Scale: AS SHOWN @ A0; Revision: P2

CS Consulting Group
DUBLIN | LONDON | LIMERICK
Head Office
19-22 Dame Street, Dublin 2.
T: +353 (0)1 5480963 F: +353 (0)1 9011355
e: info@csconsulting.ie
w: www.csconsulting.ie

NSAI Certified
Quality I.S. EN ISO 9001:2008
Environment I.S. EN ISO 14001:2004
Energy I.S. EN ISO 50001:2011
Health & Safety OHSAS 18001:2007