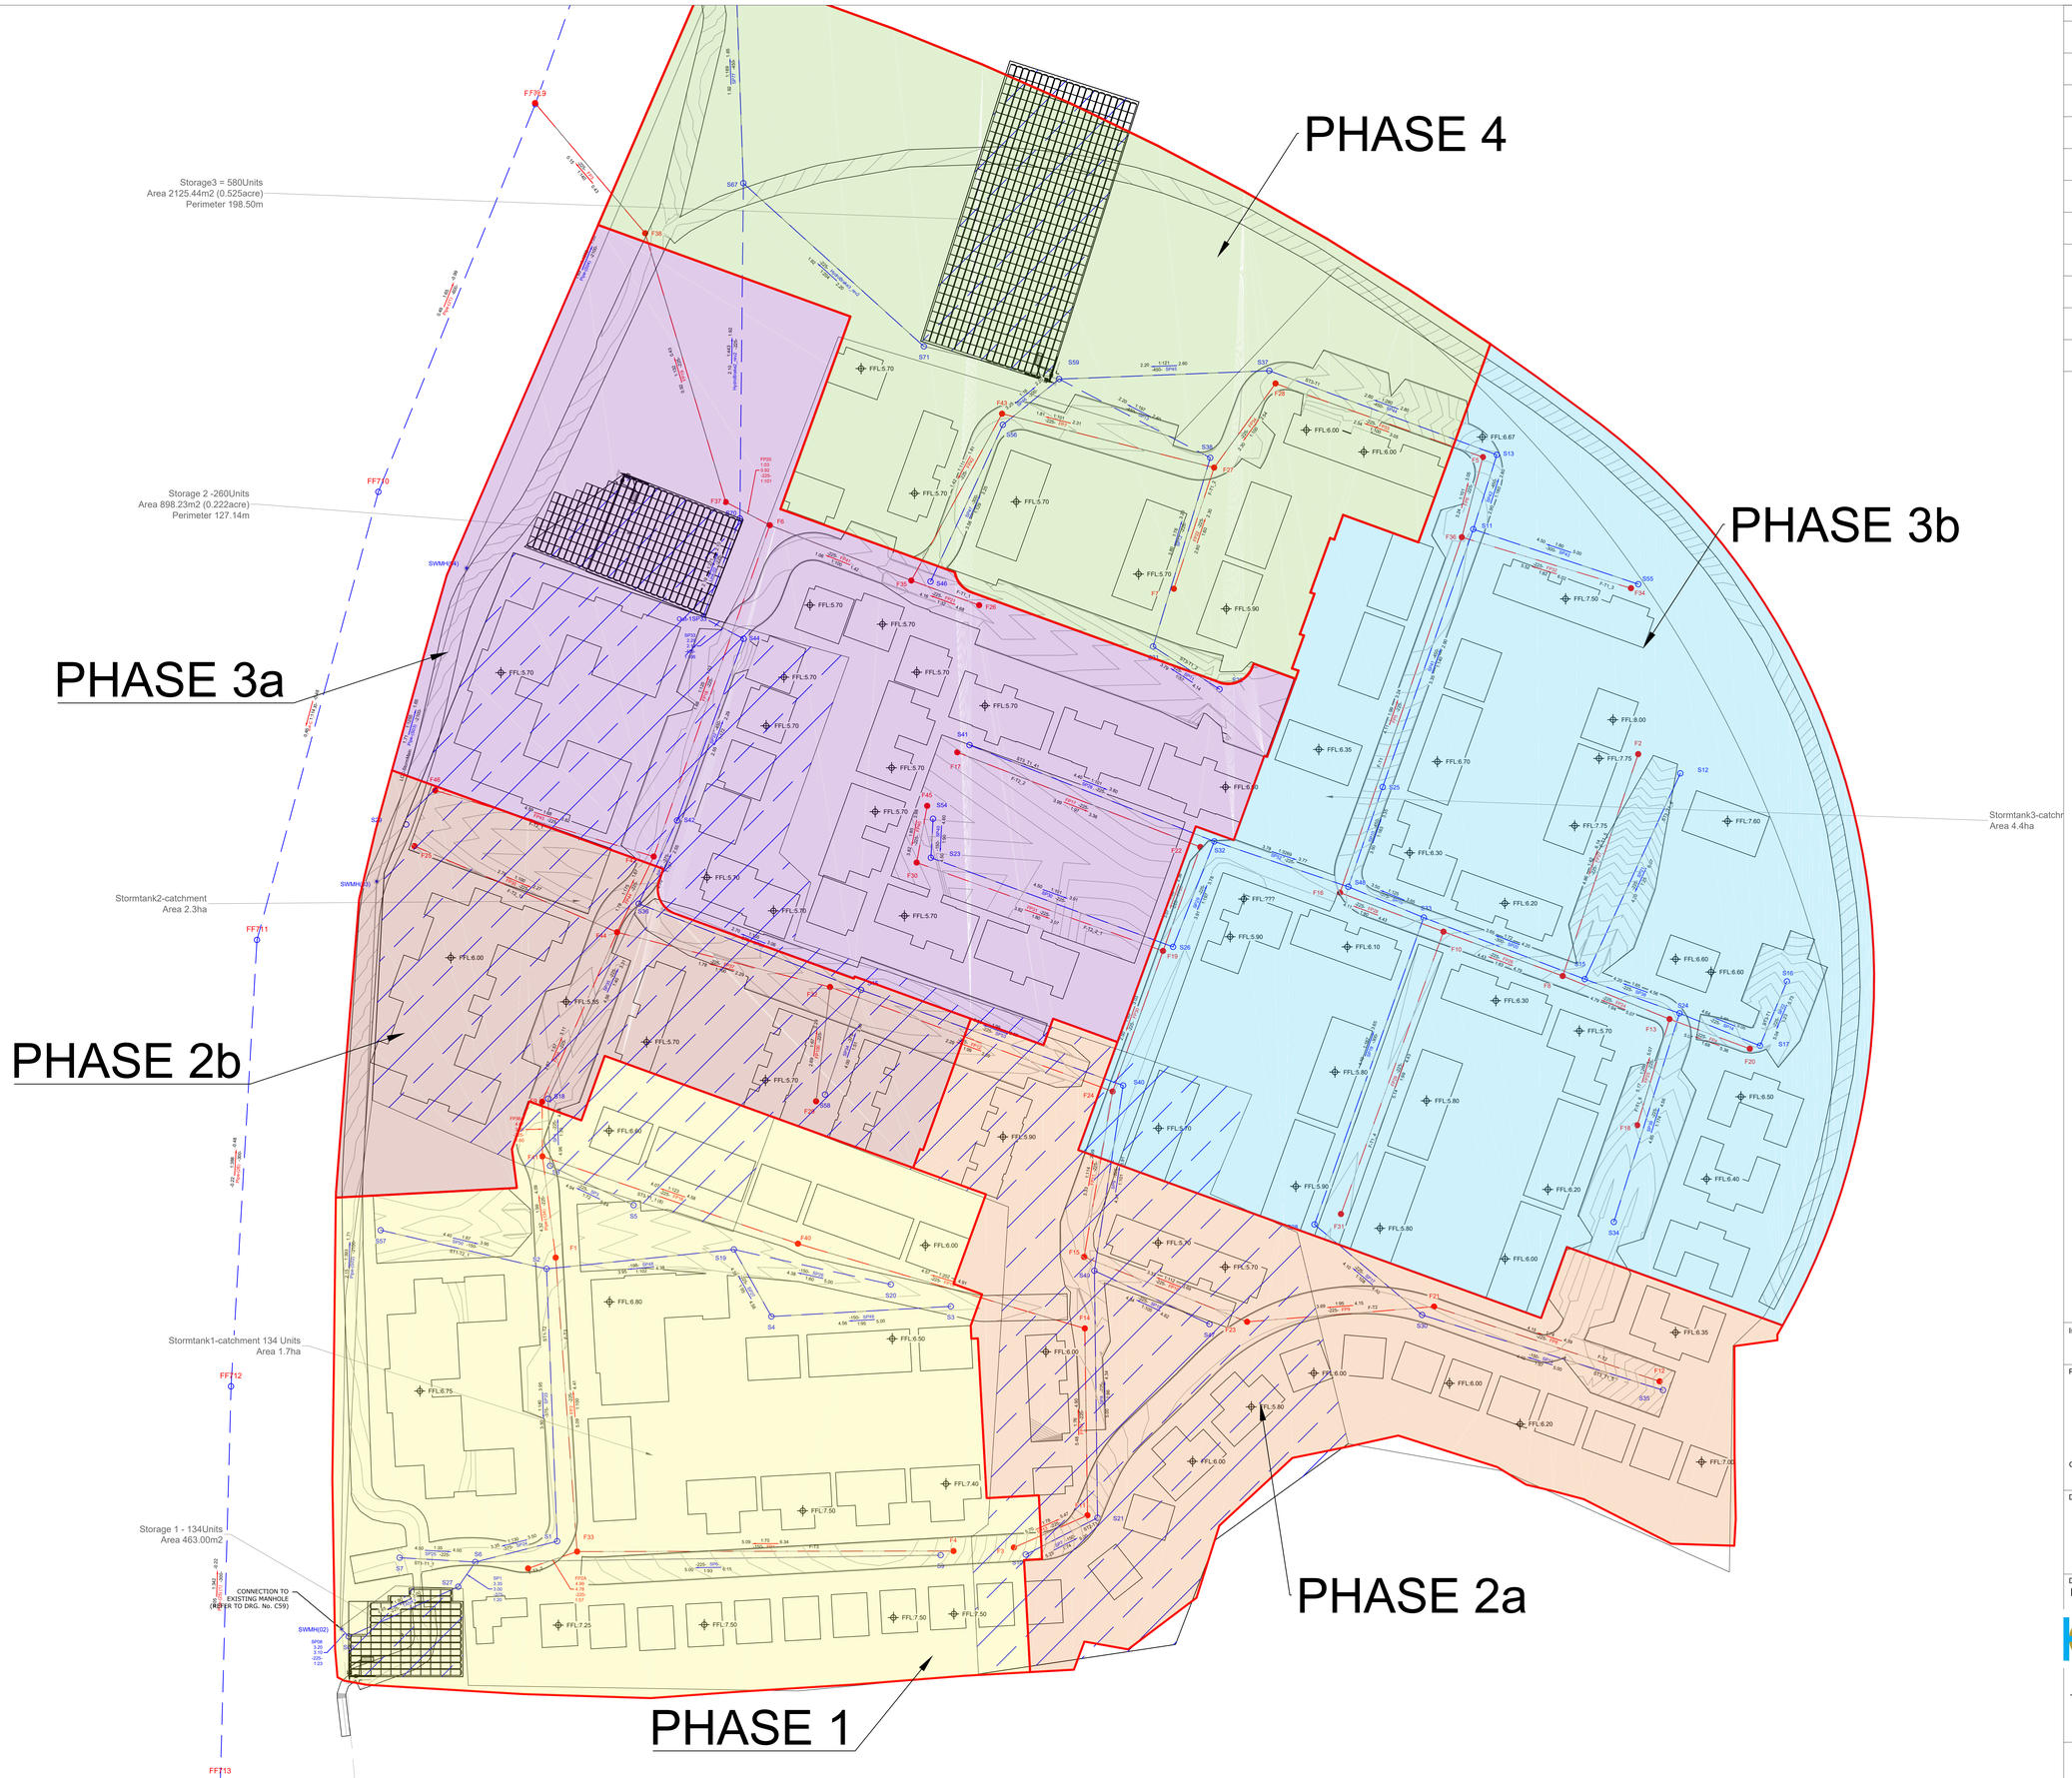


| | REVISION DETAILS | DATE |
|---|---|---|
| | | |
| | | |
| | | |
| | | |
| | | |
| | | |
| | | |
| | | |
| | | |
| | | |

THIS DRAWING AND ANY DESIGN HEREON IS THE COPYRIGHT OF THE CONSULTANTS AND MUST NOT BE REPRODUCED WITHOUT THEIR WRITTEN CONSENT.

ALL DRAWINGS REMAIN THE PROPERTY OF THE CONSULTANTS. ALL DIMENSIONS TO BE VERIFIED AND CHECKED ON SITE. CONSULTANTS TO BE INFORMED OF ANY DISCREPANCIES BEFORE WORK PROCEEDS.

Issue: INFORMATION

Project.
Housing Development
Raheen, Limerick

Client. DW Raheen Developments Ltd.

Drawing Title.
Pipe Design
Foul & Storm Sewer Layout

| Drawn. | Scale. | Checked. | Date. |
|---|---|---|---|
| DC | 1:500 | DOM | 10/12/21 |

HUTCH O'MALLEY
CONSULTING ENGINEERS

Hutch O' Malley Consulting Engineers
The Railway Station, Attyflin, Patrickswell, Co.Limerick
E-Mail: admin@hutchomalley.ie
Phone: 061-320260

| Project No. | Drawing No. | Revision |
|---|---|---|
| 18112 | C 05 | J |