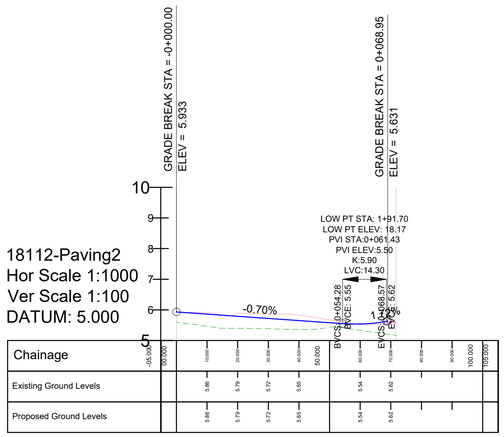

18112-Paving2
Hor Scale 1:1000
Ver Scale 1:100
DATUM: 5.000

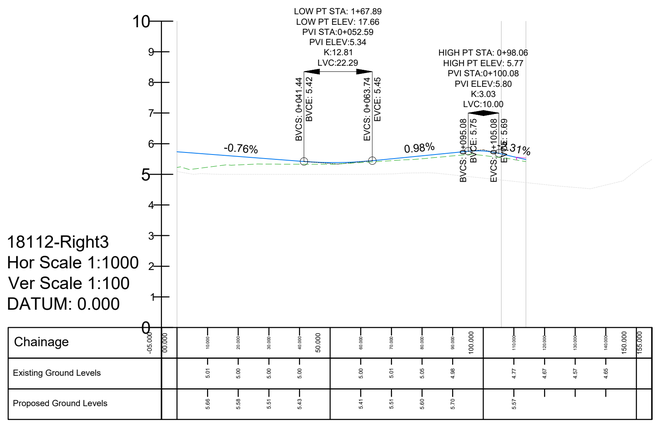

18112-Right3
Hor Scale 1:1000
Ver Scale 1:100
DATUM: 0.000

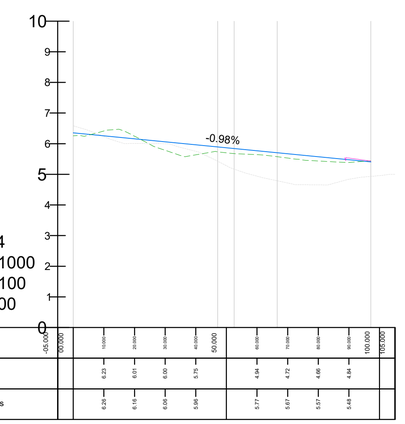

18112-Right4
Hor Scale 1:1000
Ver Scale 1:100
DATUM: 0.000

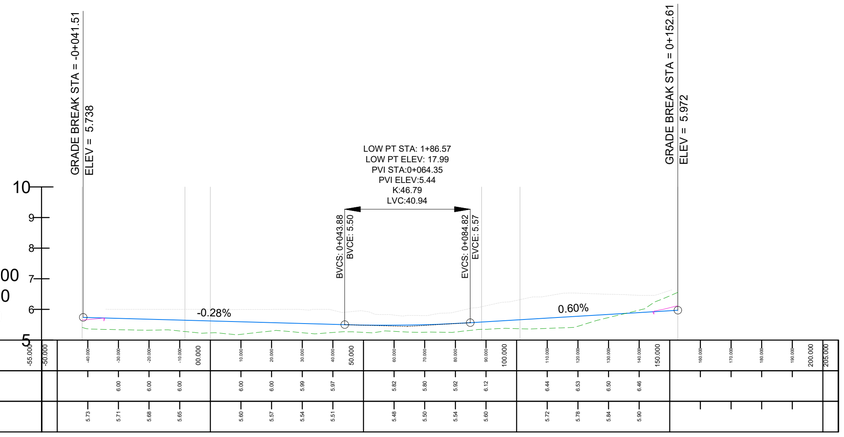

18112-Link
Hor Scale 1:1000
Ver Scale 1:100
DATUM: 5.000

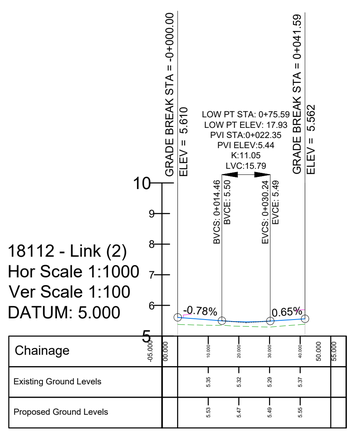

18112 - Link (2)
Hor Scale 1:1000
Ver Scale 1:100
DATUM: 5.000

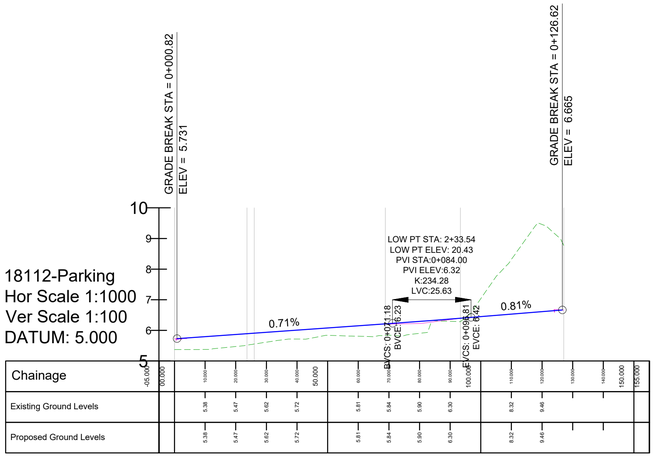

18112-Parking
Hor Scale 1:1000
Ver Scale 1:100
DATUM: 5.000

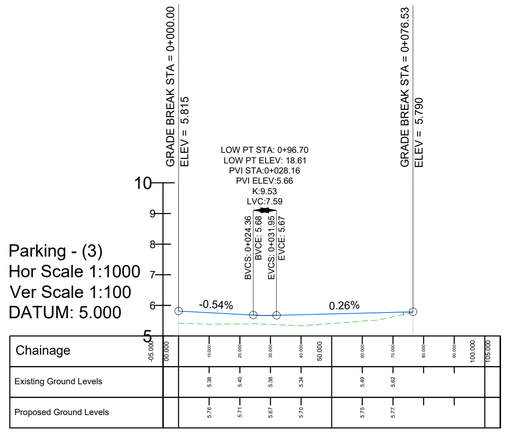

Parking - (3)
Hor Scale 1:1000
Ver Scale 1:100
DATUM: 5.000

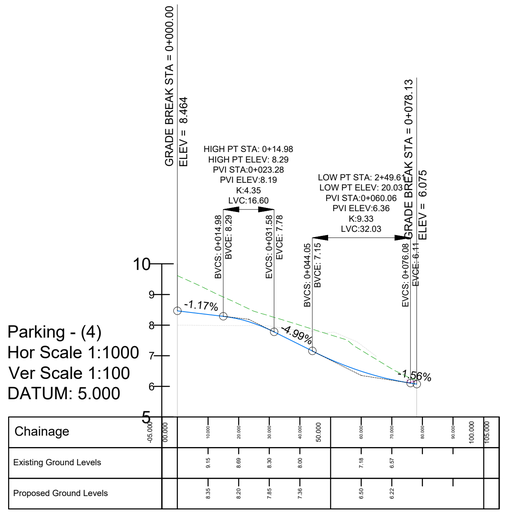

Parking - (4)
Hor Scale 1:1000
Ver Scale 1:100
DATUM: 5.000

	REVISION DETAILS	DATE
A	REVISED LAYOUT	20.03.20
B	Revised Layout	04.12.21

THIS DRAWING AND ANY DESIGN HEREON IS THE COPYRIGHT OF THE CONSULTANTS AND MUST NOT BE REPRODUCED WITHOUT THEIR WRITTEN CONSENT.

ALL DRAWINGS REMAIN THE PROPERTY OF THE CONSULTANTS. ALL DIMENSIONS TO BE VERIFIED AND CHECKED ON SITE. CONSULTANTS TO BE INFORMED OF ANY DISCREPANCIES BEFORE WORK PROCEEDS.

Issue:
PLANNING

Project.
Housing Development
Raheen, Limerick

Client.
DW RAHEEN

Drawing Title.
Road Design
Road Long Sections
(Sheet 2)

Drawn.	Scale.	Checked.	Date.
CC	-	DOM	28.09.18

HUTCH O'MALLEY
CONSULTING ENGINEERS
Hutch O' Malley Consulting Engineers
The Railway Station, Attyflin, Patrickswell, Co.Limerick
E-Mail: admin@hutchomalley.ie
Phone: 061-320260

Project No.	Drawing No.	Revision
18112	C 03	B