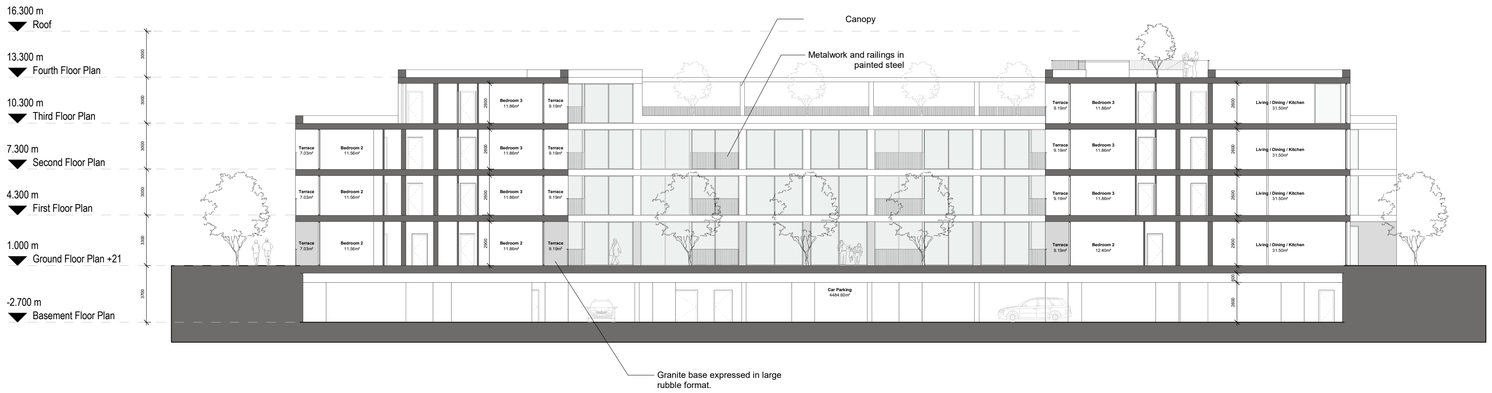

1

Section B-B

1 : 200

NOTES:

Copyright of this drawing is vested in the Architect and it must not be copied or reproduced without consent. Figured dimensions only are to be taken from this drawing. All contractors must visit site and be responsible for taking and checking all dimensions relative that work. PLUS Architecture are to be advised of any variation between drawings and site conditions.
DO NOT SCALE OFF THIS DRAWING ... IF IN DOUBT ASK

REV.	DATE:	DETAILS:	INITIALS:

NORTH POINT:

KEY PLAN:

PLUS ARCHITECTURE
Chancery Lane, Dublin 8, D08 C98X, Ireland. W: www.plusarchitecture.ie T: 353 (0) 1 521 3378

PROJECT:	Balscadden	PROJECT: 486	DATE: 02/02/22
CLIENT:	Balscadden GP3 Ltd.	DRAWING NO.: 05_03	REVISION NO.:
TITLE:	Proposed Section B_B - Block B	DRAWN BY.: ES	SCALE AT A1 (Long).: 1 : 200
ISSUE TYPE:	Planning	CHECKED BY.: DT	SCALE AT A3 (Long).: