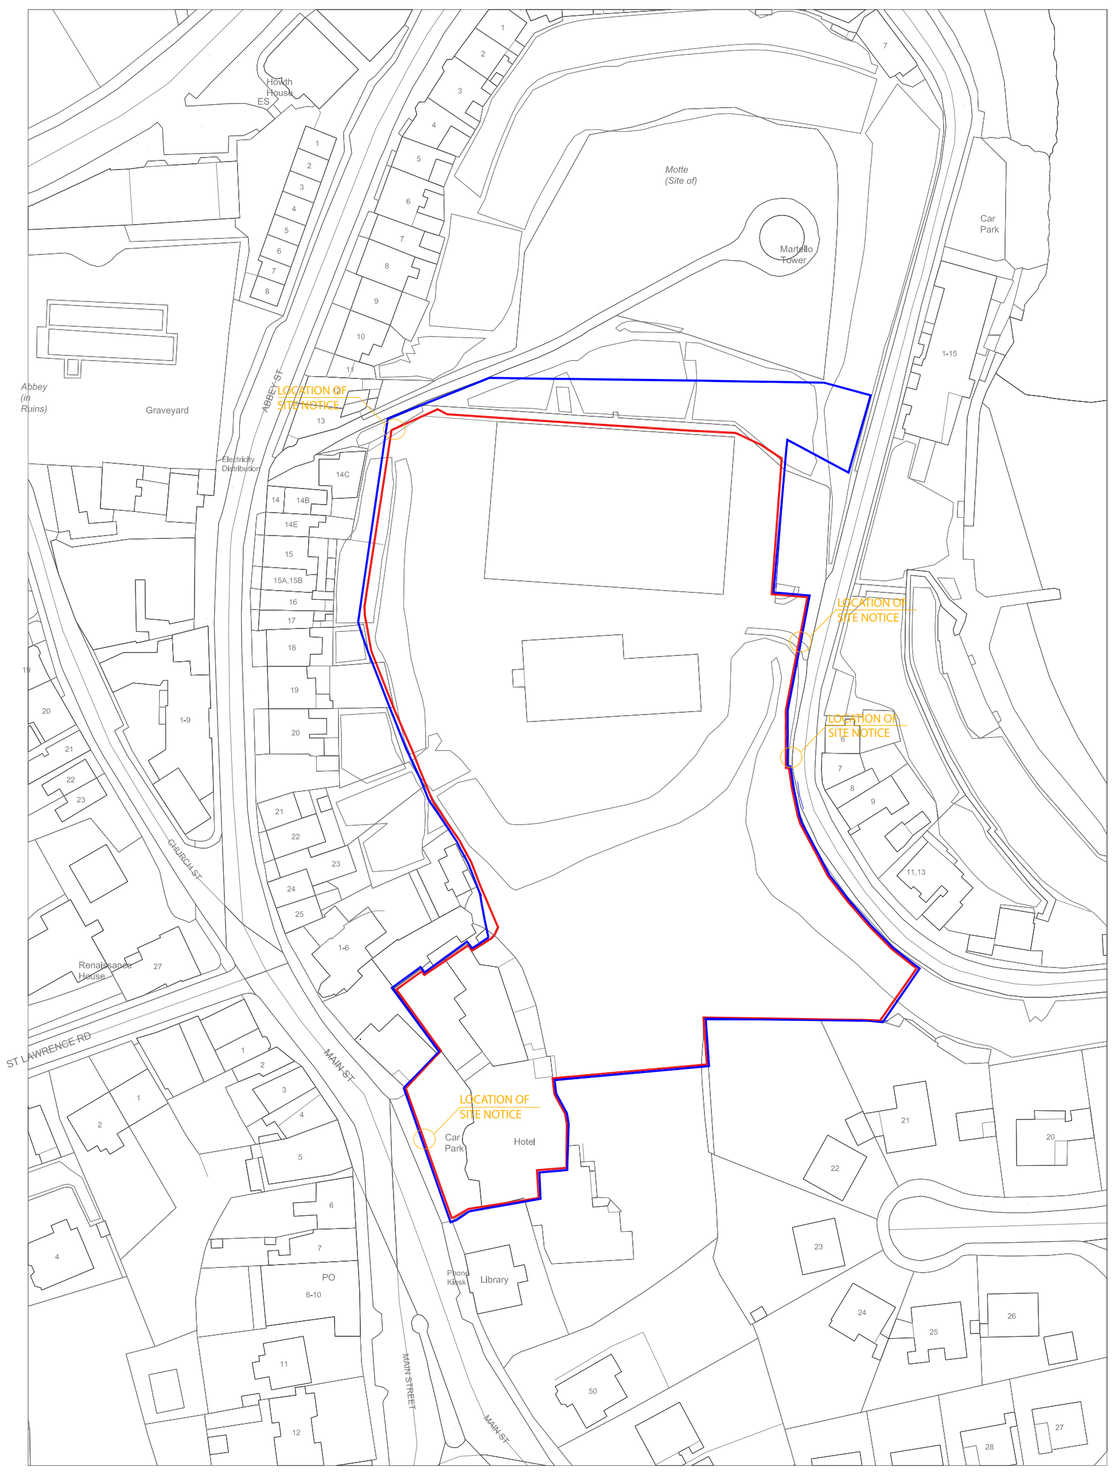

1 SITE LOCATION MAP

1 : 1000

OSI AUTHORISED INTERNET MAP
RECEIPT NO. 50187625

Description:
==========
Digital Cartographic Model (DCM)

Publisher / Source:
==========
Ordnance Survey Ireland (OSi)

Data Source / Reference:
==========
PRIME2

File Format:
==========
Autodesk AutoCAD (DWG_R2013)

File Name:
==========
v_50187625_1.dwg

Clip Extent / Area of Interest (AOI):
==========
LLX,LLY= 728631.9779,738967.3234
LRX,LRY= 728877.9779,738967.3234
ULX,ULY= 728631.9779,739299.3234
URX,URY= 728877.9779,739299.3234

Projection / Spatial Reference:
==========
Projection= IRENET95_Irish_Transverse_Mercator

Centre Point Coordinates:
==========
X,Y= 728754.9779,739133.3234

Reference Index:
==========
Map Series | Map Sheets
1:1,000 | 3135-11
1:1,000 | 3135-16
1:1,000 | 3135-17
1:1,000 | 3135-12

Data Extraction Date:
==========
Date= 23-Apr-2021

Source Data Release:
==========
DCLMS Release V1.139.112

Product Version:
==========
Version= 1.3

License / Copyright:
==========
Ordnance Survey Ireland 'Terms of Use' apply.
Please visit 'www.osi.ie/about/terms-conditions'.

© Ordnance Survey Ireland, 2021

Compiled and published by Ordnance Survey Ireland, Phoenix Park, Dublin 8, Ireland.

Unauthorised reproduction infringes Ordnance Survey Ireland and Government of Ireland copyright.

All rights reserved. No part of this publication may be copied, reproduced or transmitted in any form or by any means without the prior written permission of the copyright owners.

The representation on this map of a road, track or footpath is not evidence of the existence of a right of way.

Ordnance Survey maps never show legal property boundaries, nor do they show ownership of physical features.

© Suirbhéireacht Ordanáis Éireann, 2021

Arna thiomsú agus arna fhoilsiú ag Suirbhéireacht Ordanáis Éireann, Páirc an Fhionnuisce, Baile Átha Cliath 8, Éire.

Sáraíonn atáirgeadh neamhúdaraithe cóipcheart Shuirbhéireacht Ordanáis Éireann agus Rialtas na hÉireann.

Gach cead ar cosnamh. Ní ceadmhach aon chuid den fhoilseachán seo a chóipeáil, a atáirgeadh nó a tharchur in aon fhoirm ná ar aon bhealach gan cead i scríbhinn roimh ré ó úinéirí an chóipchirt.

Ní hionann bóthar, bealach nó cosán a bheith ar an léarscáil seo agus fianaise ar chead slí.

Ní thaispeánann léarscail de chuid Ordanáis Shuirbheireacht na hÉireann teorann phointí dleathúil de mhaoin riamh, ná úinéireacht de ghnéithe fhisiciúla.

Drafting Note:

The redline and blue line boundary extents are drafted correctly and based upon the detailed topographic site survey undertaken for the lands. The Ordnance Survey Map depiction of the site extent is not fully accurate. The Ordnance Survey Map cannot been altered, therefore the red line and blue line boundaries appear mis-matched to the Ordnance Survey map, but are correct and consistent with the detailed topographic survey and all other depictions of the red line and blue line in drawings submitted as part of this planning application.

NOTES:

Copyright of this drawing is vested in the Architect and it must not be copied or reproduced without consent. Figured dimensions only are to be taken from this drawing. All contractors must visit site and be responsible for taking and checking all dimensions relative their work. PLUS Architecture are to be advised of any variation between drawings and site conditions.
DO NOT SCALE OFF THIS DRAWING ... IF IN DOUBT ASK

REV.:	DATE:	DETAILS:	INITIALS:

NORTH POINT:

N

KEY PLAN:

PLUS ARCHITECTURE
Chancery Lane, Dublin 8, D08 C98X, Ireland. W: www.plusarchitecture.ie T: 353 (0) 1 521 3378

PROJECT: Ballscadden	PROJECT: 486	DATE: 22/03/2022	
CLIENT: Ballscadden GP3 Ltd.	DRAWING NO.: 486_01_01	REVISION NO.:	
TITLE: Site Location Map	DRAWN BY.: AW	SCALE AT A0 (Long).: 1 : 1000	
ISSUE TYPE: Planning	CHECKED BY.: DT	SCALE AT A3 (Long).:	