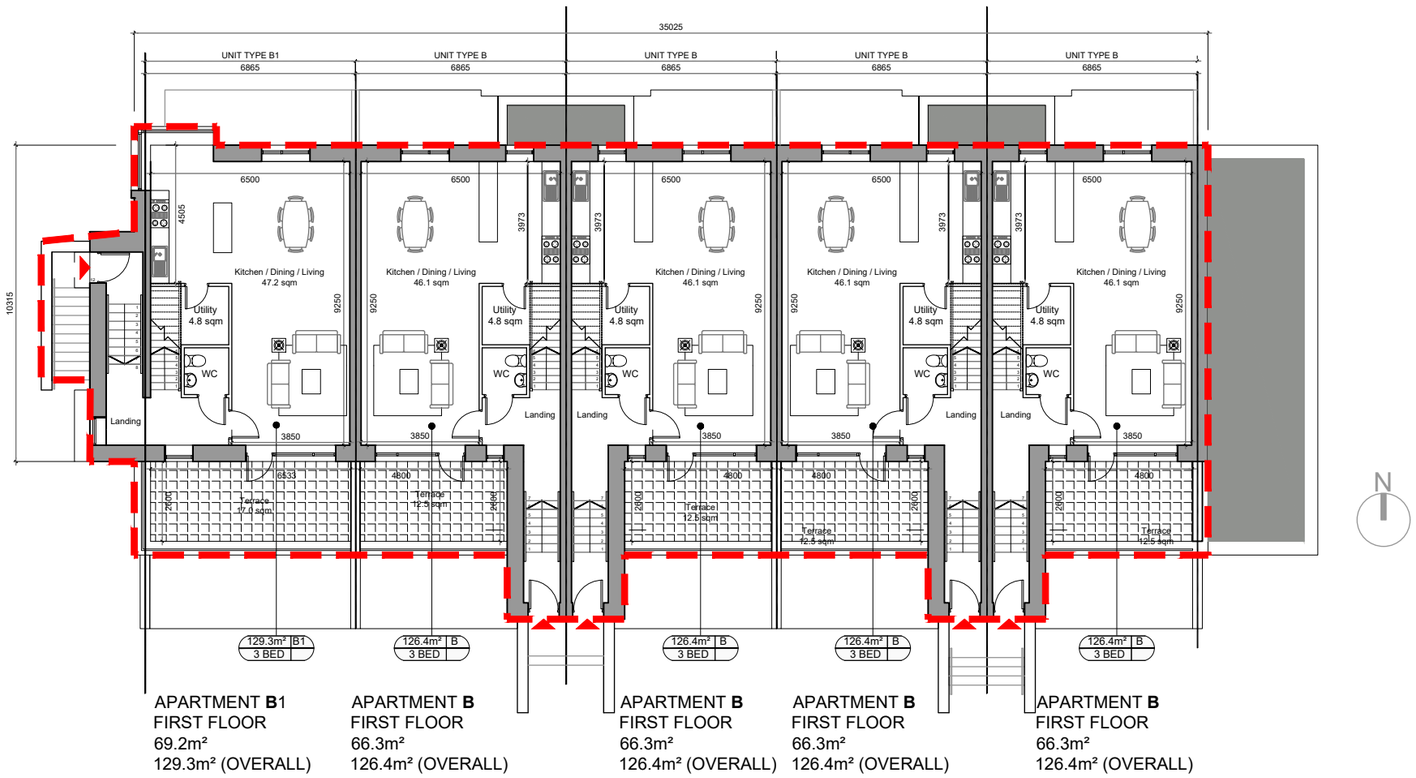

APARTMENT **B**1
FIRST FLOOR
69.2m²
129.3m² (OVERALL)

APARTMENT **B**
FIRST FLOOR
66.3m²
126.4m² (OVERALL)

APARTMENT **B**
FIRST FLOOR
66.3m²
126.4m² (OVERALL)

APARTMENT **B**
FIRST FLOOR
66.3m²
126.4m² (OVERALL)

APARTMENT **B**
FIRST FLOOR
66.3m²
126.4m² (OVERALL)

SECOND FLOOR PLAN - 1:200@A3

NOTE:

DO NOT SCALE FROM DRAWINGS. WORK TO FIGURED DIMENSIONS ONLY. ARCHITECT TO BE NOTIFIED OF ALL DESCREPENCIES.

SCHEDULE OF ACCOMODATION PART V

TOTAL No. OF PART V UNITS PROPOSED IN DUPLEX BLOCK D - 10 UNITS

UNIT - TYPE 'A' - 2 BED - (82.9 Sq.m) - 4 No.
UNIT - TYPE 'A1' - 2 BED - (85.8 Sq.m) - 1 No.
UNIT - TYPE 'B' - 3 BED - (126.4 Sq.m) - 4 No.
UNIT - TYPE 'B1 - 3 BED - (129.3 Sq.m) - 1 No.

MCORM
Mc CROSSAN O ROURKE MANNING **ARCHITECTS**
Albert Place West, Harcourt Lane, Dublin 2, Ireland.
Tel: 01-4788700 Fax: 01-4788711 E-Mail: arch@mcorm.com

PROJECT TITLE:	DATE:	DRAWN BY:
Residential developement @ Boherboy Lands	Sept '21	SM
DRAWING TITLE: Part V - Duplex Block D - Second Floor Plan	SCALE: 1:200@A3	REVISION:
	JOB NO: 20002	DRAWING NO: PV09