SCALE 1:200

Elevation 3

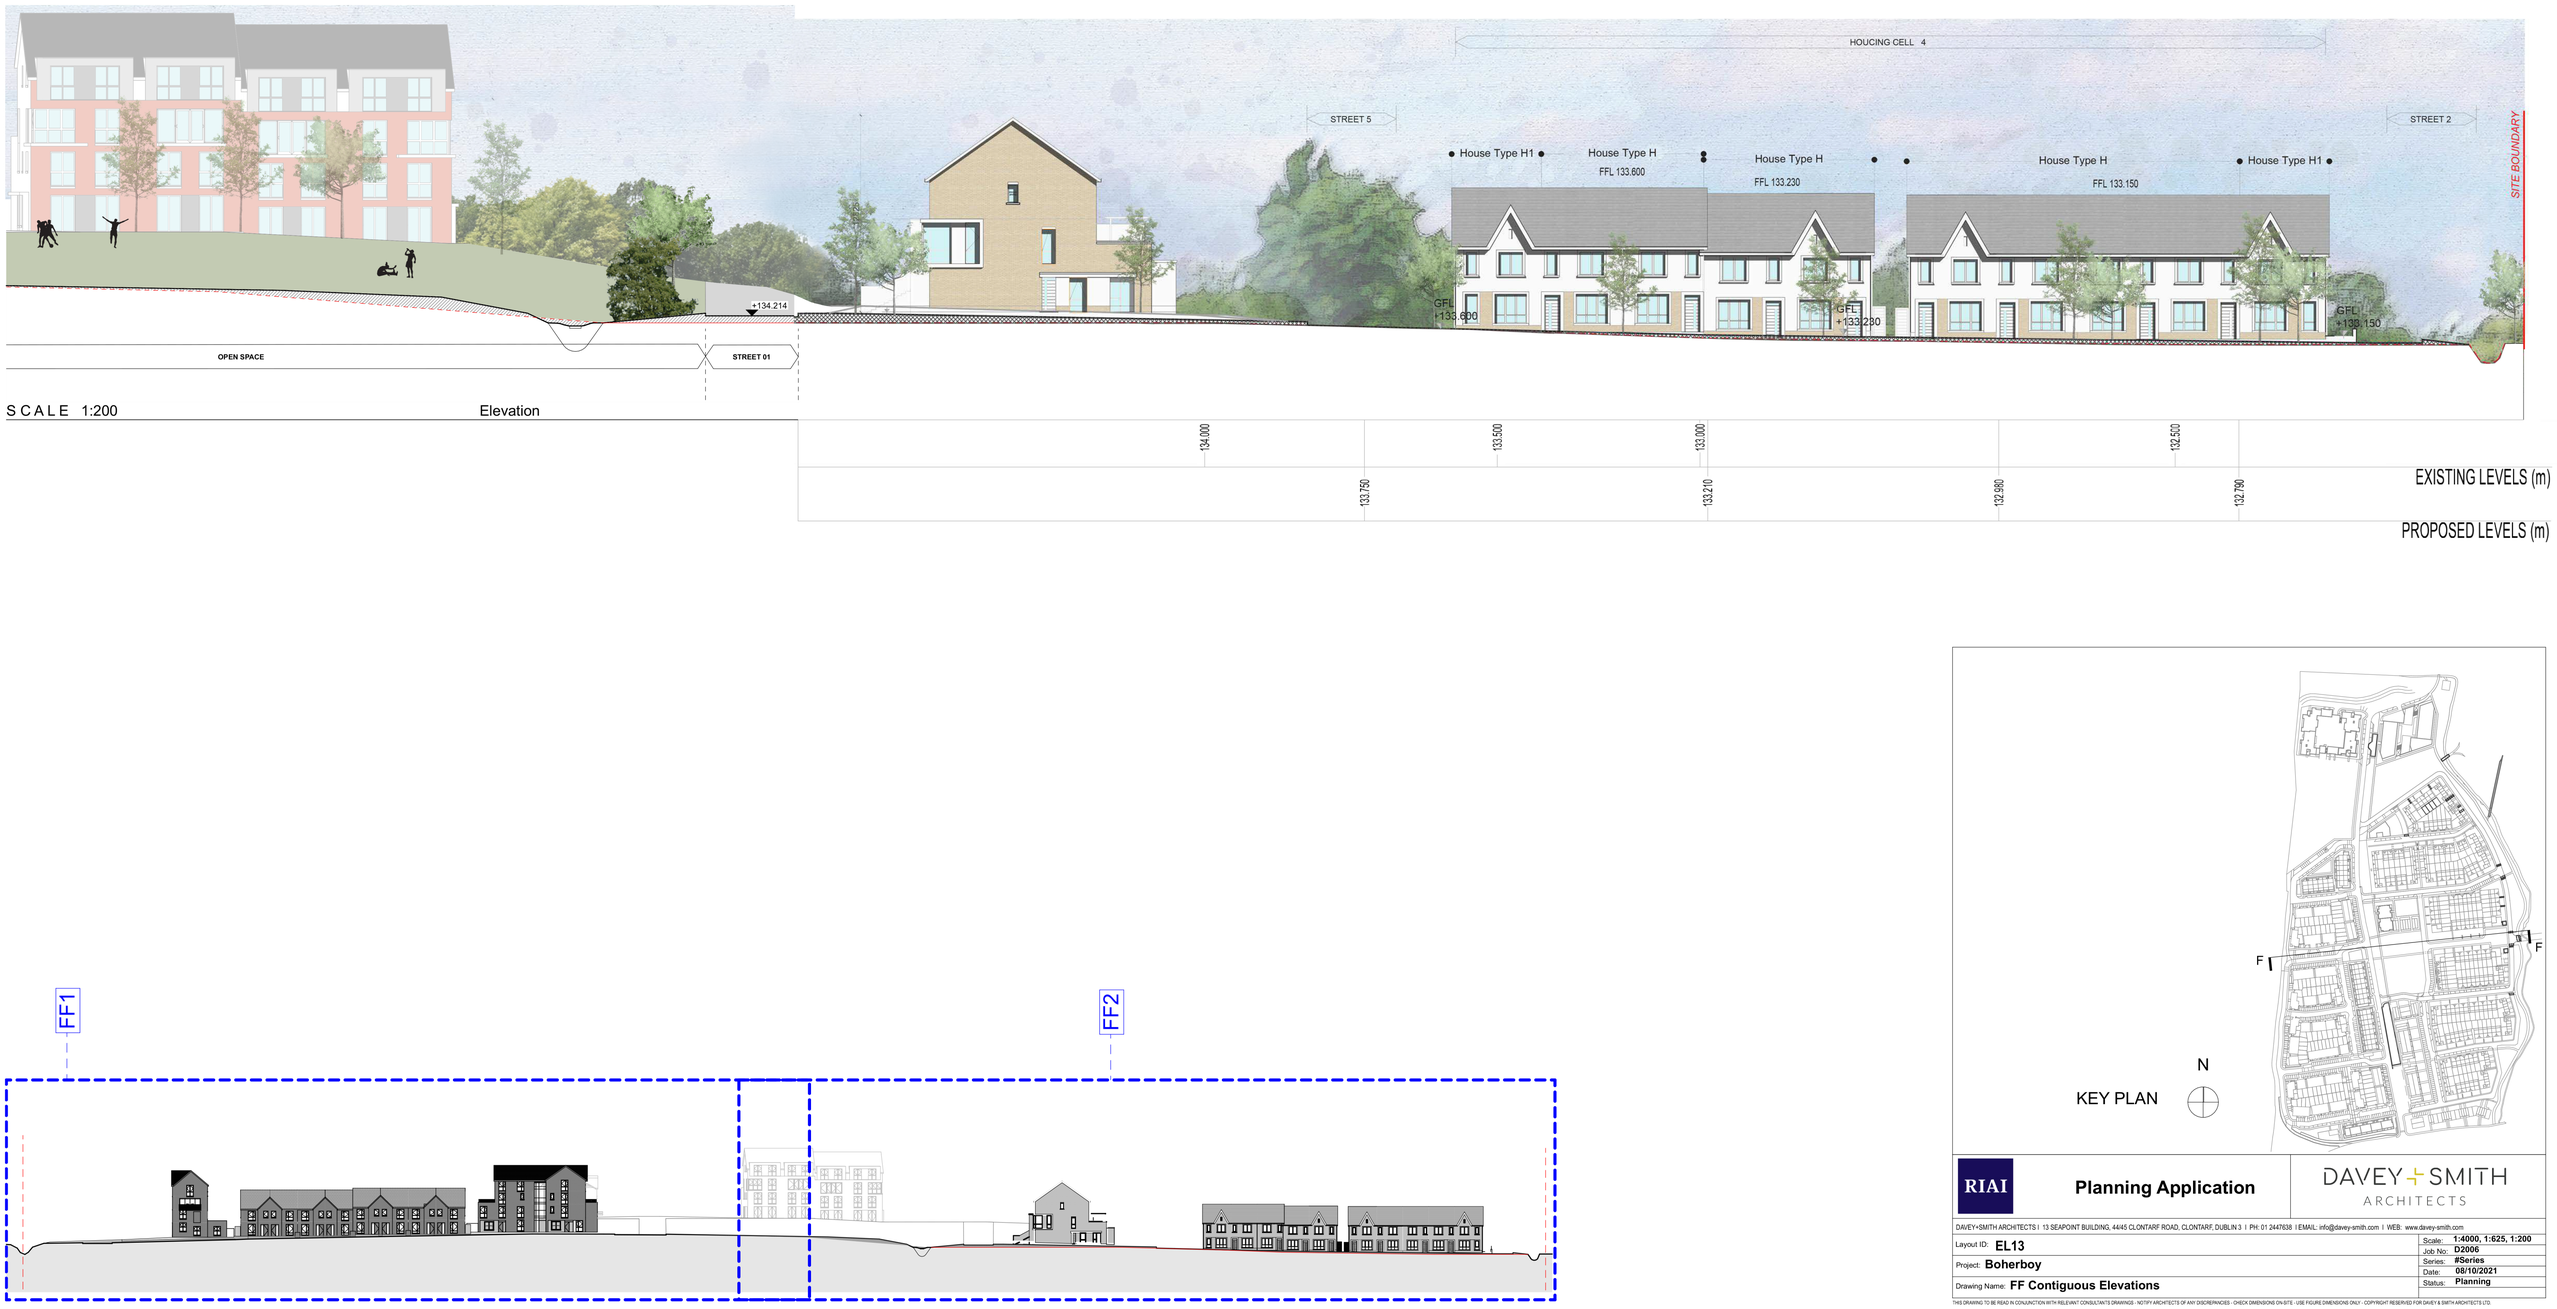

SCALE 1:200

Elevation

RIAI

Planning Application

DAVEY+SMITH ARCHITECTS

DAVEY+SMITH ARCHITECTS I 13 SEAPOINT BUILDING, 44/45 CLONTARF ROAD, CLONTARF, DUBLIN 3 I PH: 01 2447638 I EMAIL: info@davey-smith.com I WEB: www.davey-smith.com

Layout ID: **EL13**	Scale: **1:4000, 1:625, 1:200**
	Job No: **D2006**
Project: **Boherboy**	Series: **#Series**
	Date: **08/10/2021**
Drawing Name: **FF Contiguous Elevations**	Status: **Planning**

THIS DRAWING TO BE READ IN CONJUNCTION WITH RELEVANT CONSULTANTS DRAWINGS - NOTIFY ARCHITECTS OF ANY DISCREPANCIES - CHECK DIMENSIONS ON SITE - USE FIGURE DIMENSIONS ONLY - COPYRIGHT RESERVED FOR DAVEY & SMITH ARCHITECTS LTD.