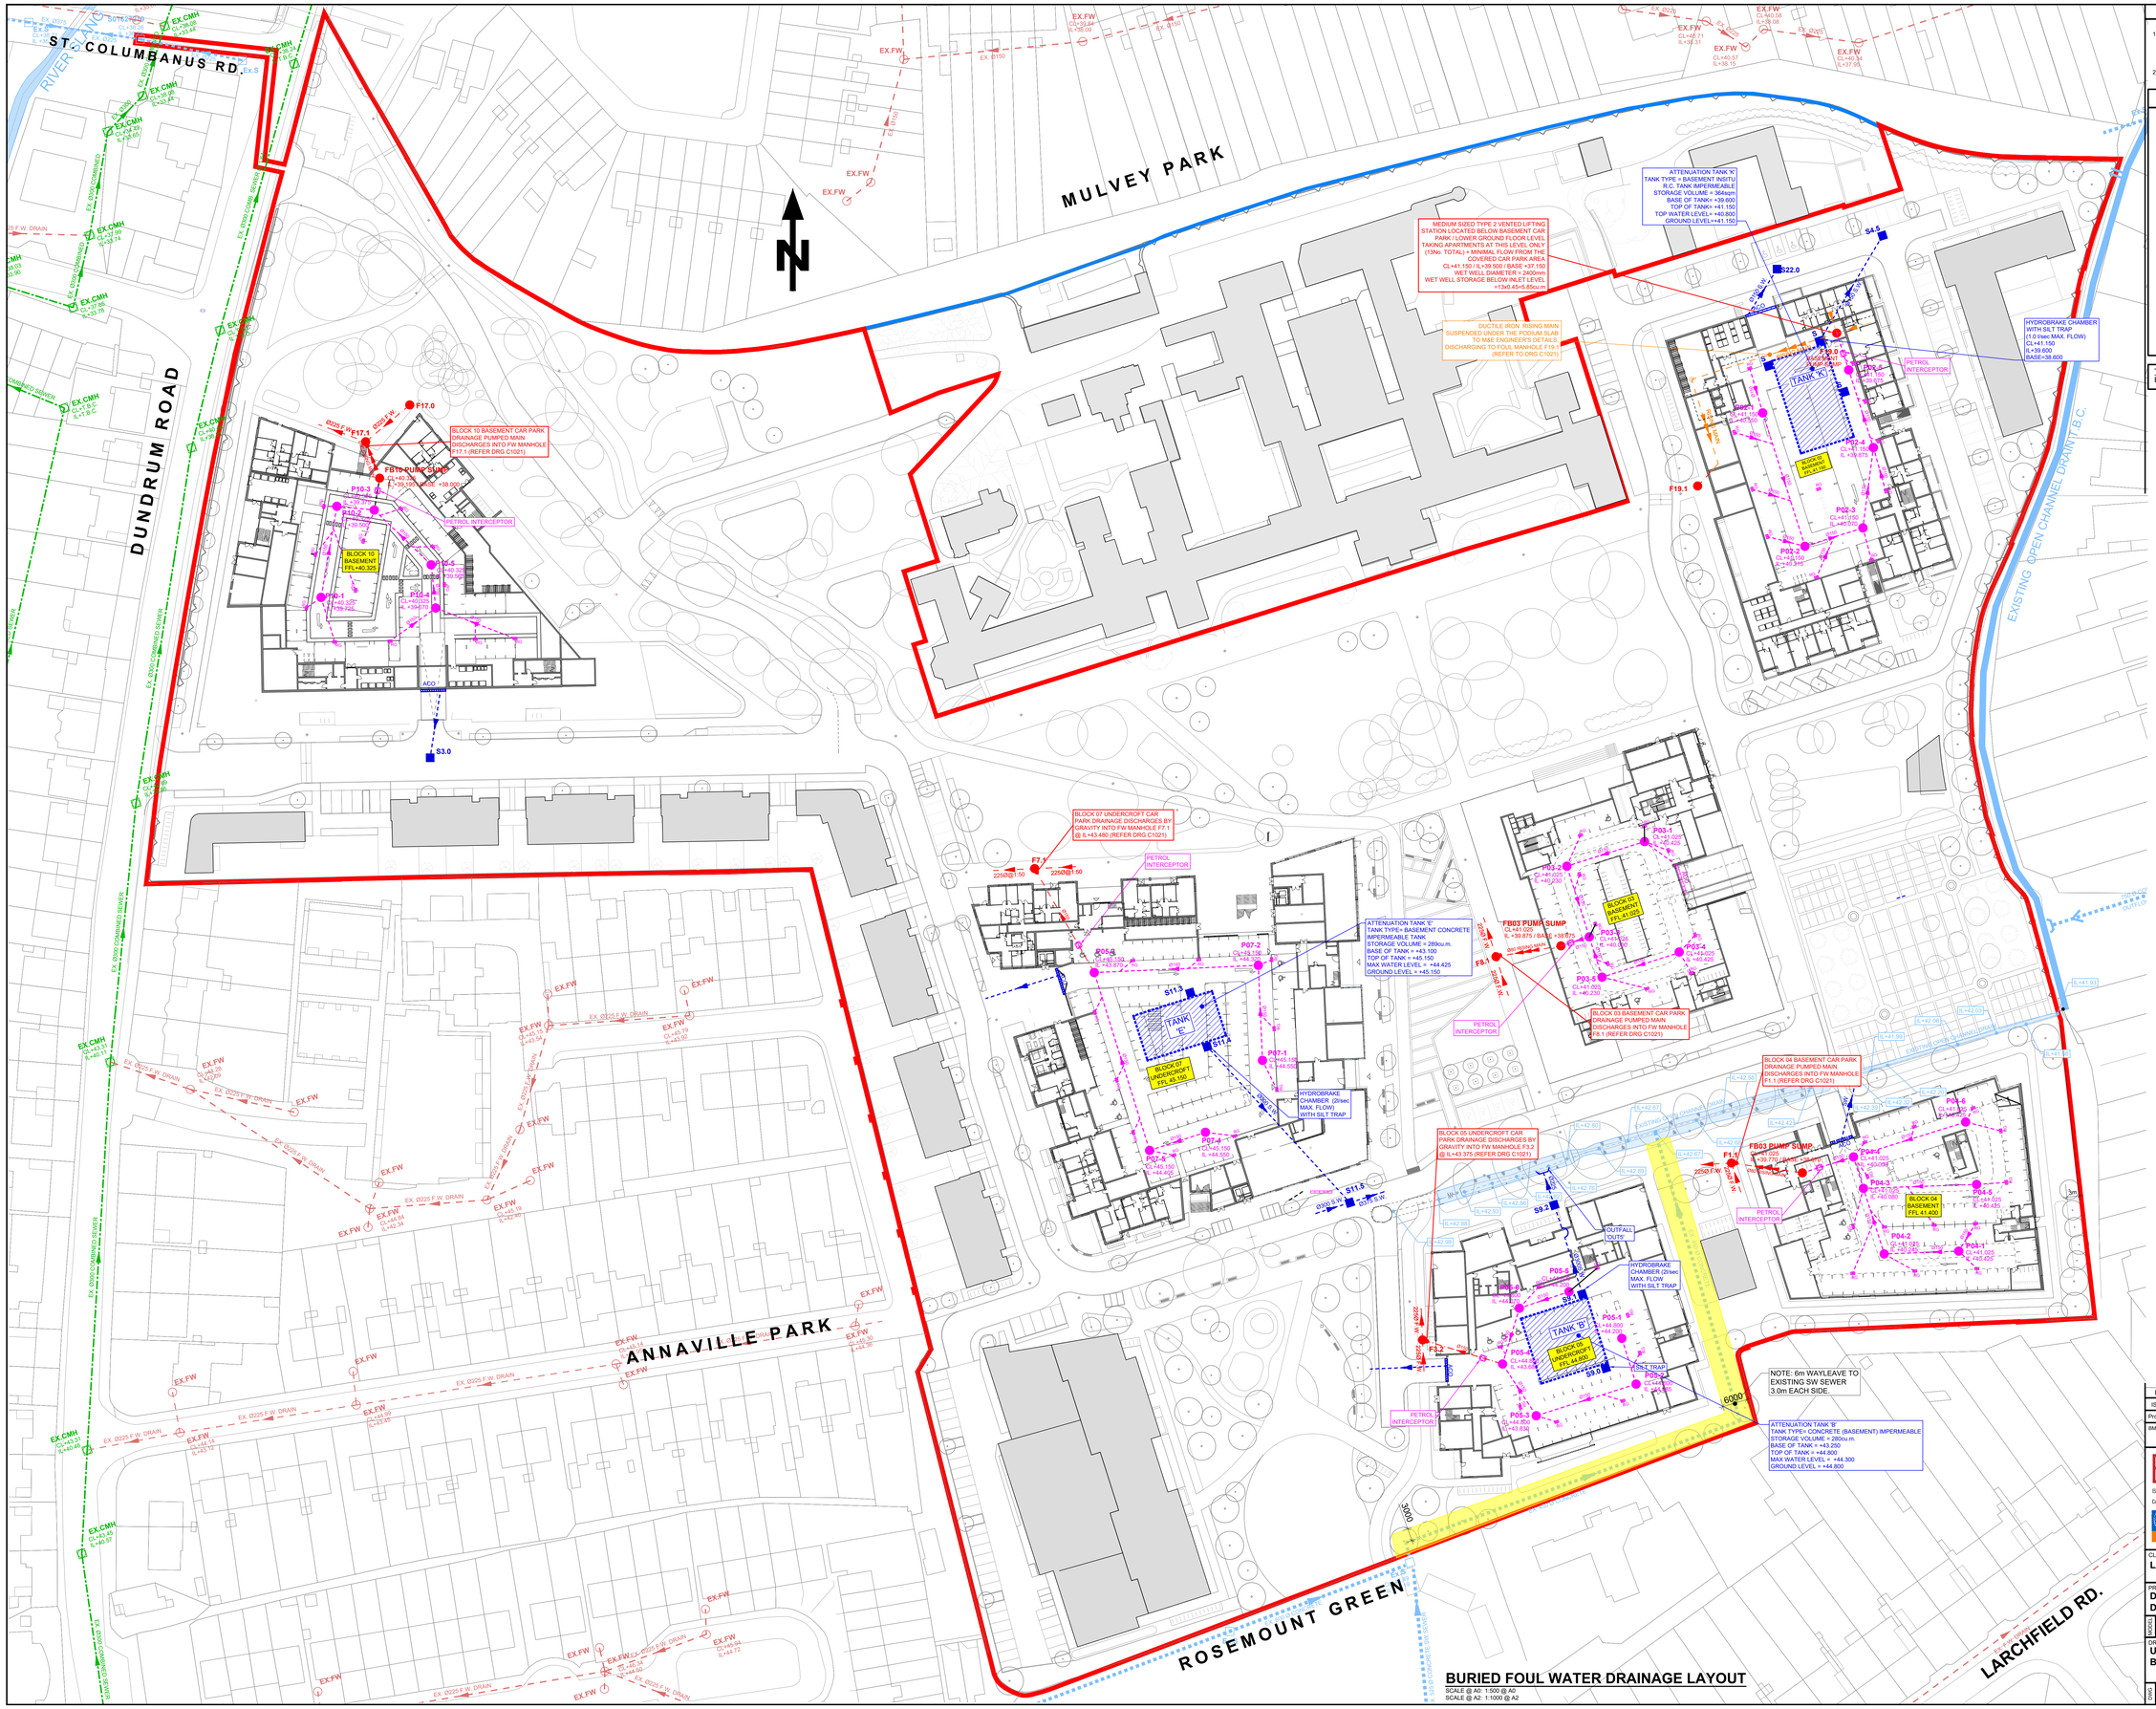

NOTES

1. THIS DRAWING IS TO BE READ IN CONJUNCTION WITH ALL ENGINEERS & ARCHITECT'S DRAWINGS.FIGURED DIMENSIONS ONLY (NOT SCALING) TO BE USED. WHERE A CONFLICT OF INFORMATION EXISTS OR IF IN ANY DOUBT - ASK.
2. CONSULTANTS TO BE INFORMED IMMEDIATELY OF ANY DISCREPANCIES BEFORE WORK PROCEEDS.

CIVIL LEGEND

EX. SURFACE WATER MANHOLE	Ex.S
EX. SURFACE WATER PIPE	PIPE DESCRIPTION
EXISTING FOUL WATER MANHOLE	ExFW
EXISTING FOUL WATER PIPE	PIPE DESCRIPTION
BASEMENT CAR PARKING DRAINAGE MANHOLE	P
BASEMENT CAR PARKING DRAIN	PIPE DESCRIPTION
NEW FOUL WATER MANHOLE	F
NEW FOUL WATER PIPE	PIPE DESCRIPTION
NEW FOUL WATER MANHOLE	S
NEW FOUL WATER PIPE	PIPE DESCRIPTION
ATTENUATION TANK	
EXISTING GROUND LEVEL INDICATED THUS	+41.50

'PETROL INTERCEPTOR' = KINGSPAN KLARGESTER NSBP003 BYPASS INTERCEPTOR CLASS II

BURIED FOUL WATER DRAINAGE LAYOUT

SCALE @ A0: 1:500 @ A0
SCALE @ A2: 1:1000 @ A2

ISSUE	DATE	DESCRIPTION	BY
PL1	09.03.22	ISSUED FOR COMMENT	WK

Project Engineer: PO'D | Project Director: JPC

BM STAGE: **PLANNING**

BARRETT MAHONY
Dublin Office: Sandwith House, 52-54 Lower Sandwith Street, Dublin 2, Ireland. Tel: (01) 677 3200 Fax: (01) 677 3164
London Office: 12 Mill Street, London SE1 2AY, United Kingdom Tel: (0044) 20 3750 3530
Consulting Engineers, Civil , Structural , Project Management,E-mail: bmce@bmce.ie Web: www.bmce.ie

CLIENT: LAND DEVELOPMENT AGENCY

PROJECT TITLE: DUNDRUM CENTRAL DEVELOPMENT
BM PROJECT No. 20.170

REFERENCE | SUITABILITY | REVISION

DRAWING TITLE: UNDERCROFT & BASEMENT CAR PARKING BURIED DRAINAGE LAYOUT

DWG DRAWING REFERENCE: DCD-BMD-00-00-DR-C-1023 | STATUS | REVISION: PL1