THIS DRAWING IS COPYRIGHT - ELECTRONIC DRAWING FILE

NOTES:

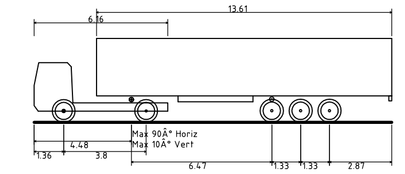

FTA Design Articulated Vehicle (1998)

Overall Length	16.480m
Overall Width	2.550m
Overall Body Height	3.870m
Min Body Ground Clearance	0.515m
Max Track Width	2.470m
Lock to Lock Time	3.00s
Kerb to Kerb Turning Radius	6.550m

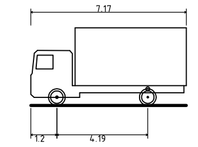

FTA Design LG Rigid Vehicle (1998)

Overall Length	7.170m
Overall Width	2.300m
Overall Body Height	3.580m
Min Body Ground Clearance	0.375m
Track Width	2.120m
Lock to Lock Time	3.00s
Kerb to Kerb Turning Radius	7.000m

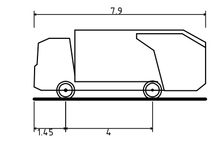

DB32 Refuse Vehicle

Overall Length	7.900m
Overall Width	2.400m
Overall Body Height	3.183m
Min Body Ground Clearance	0.388m
Max Track Width	2.400m
Lock to Lock Time	6.00s
Curb to Curb Turning Radius	9.625m

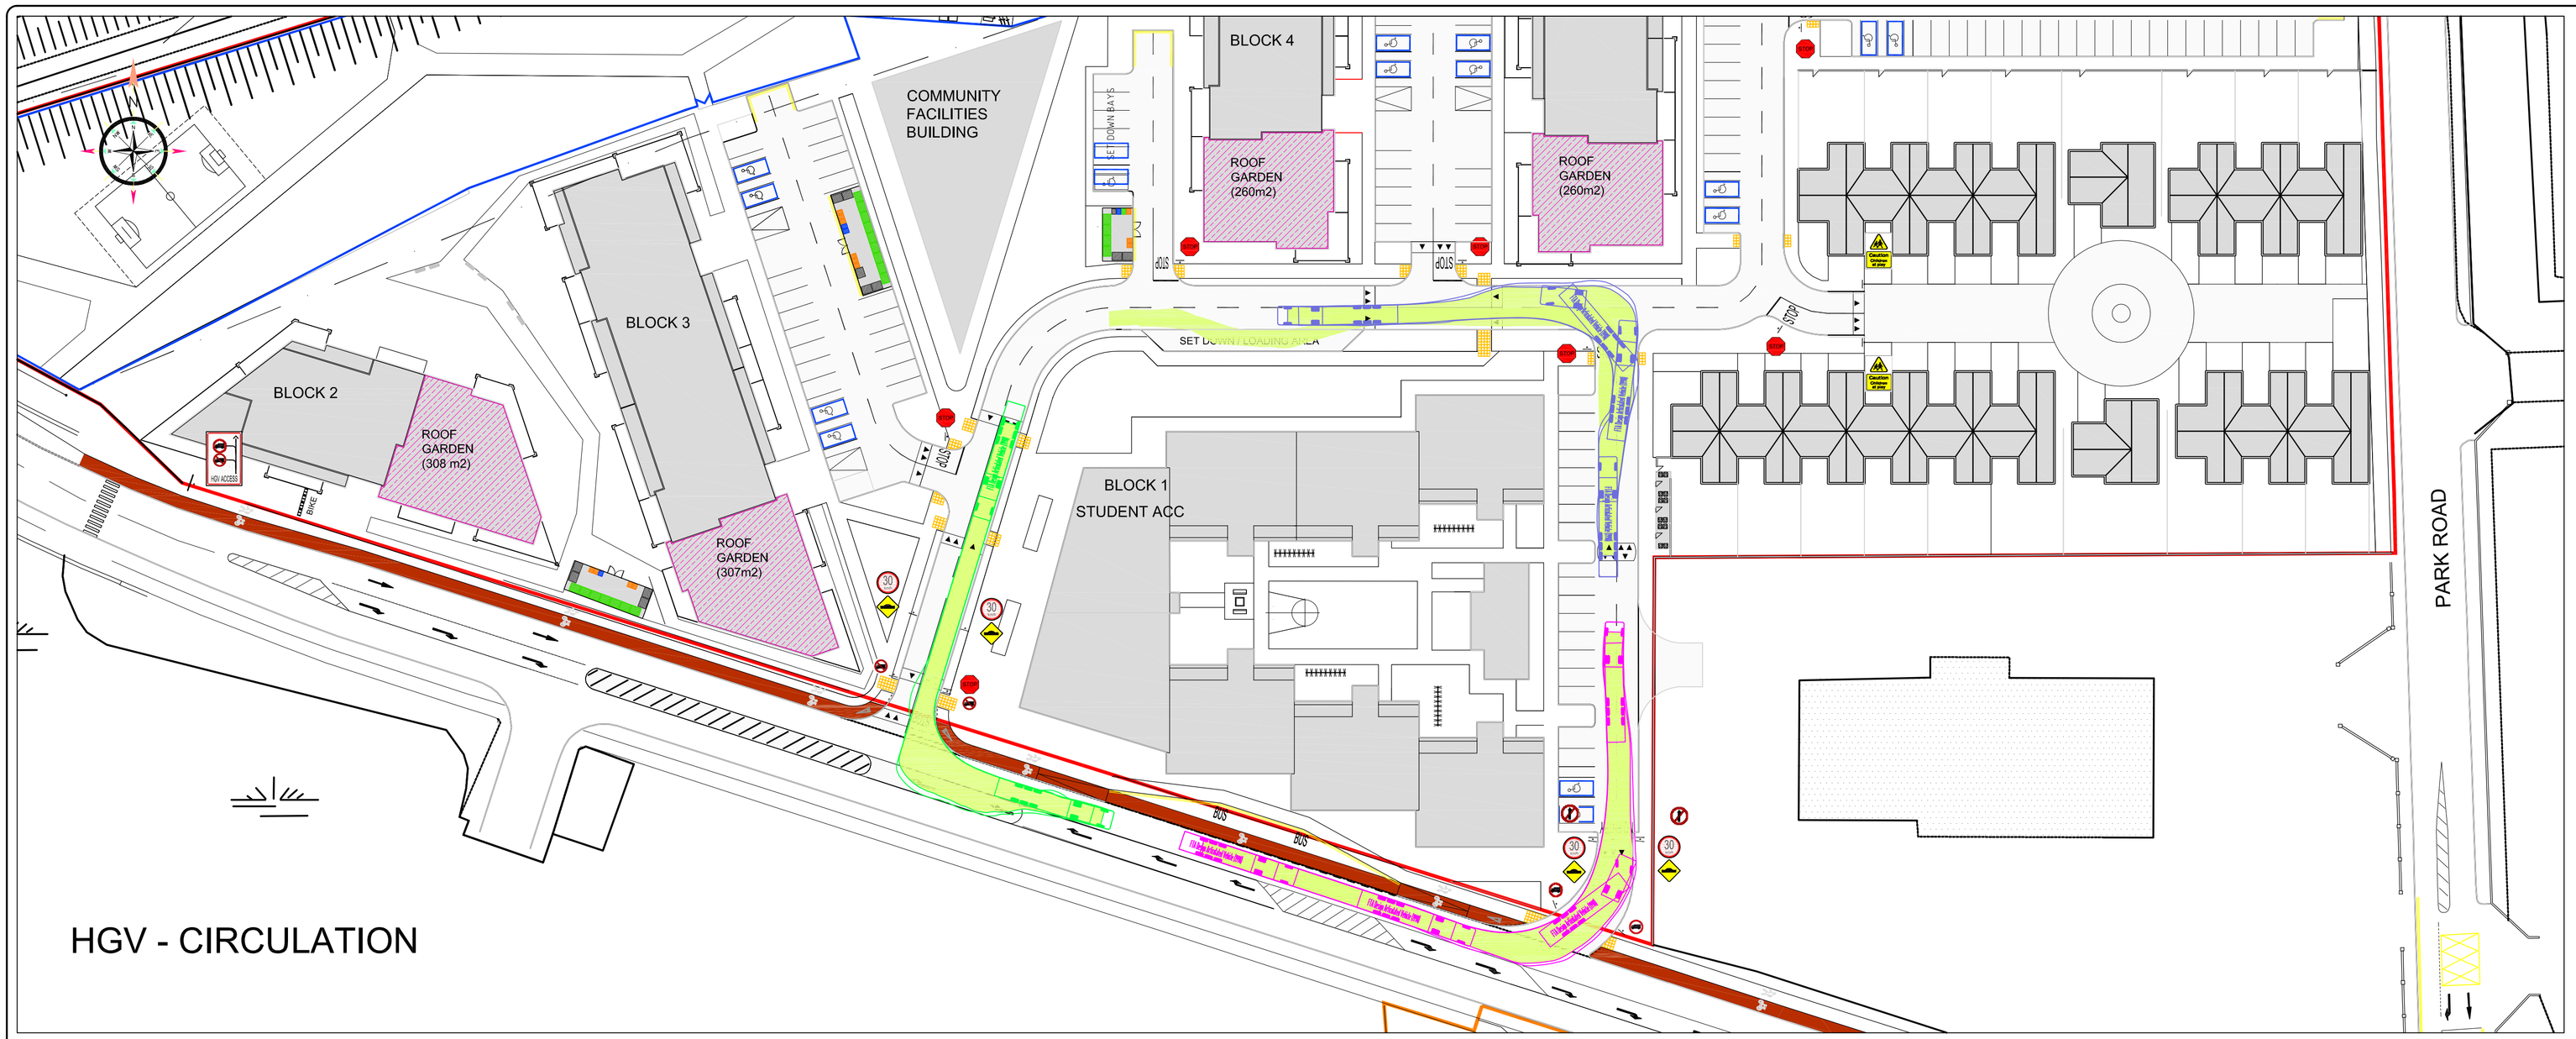

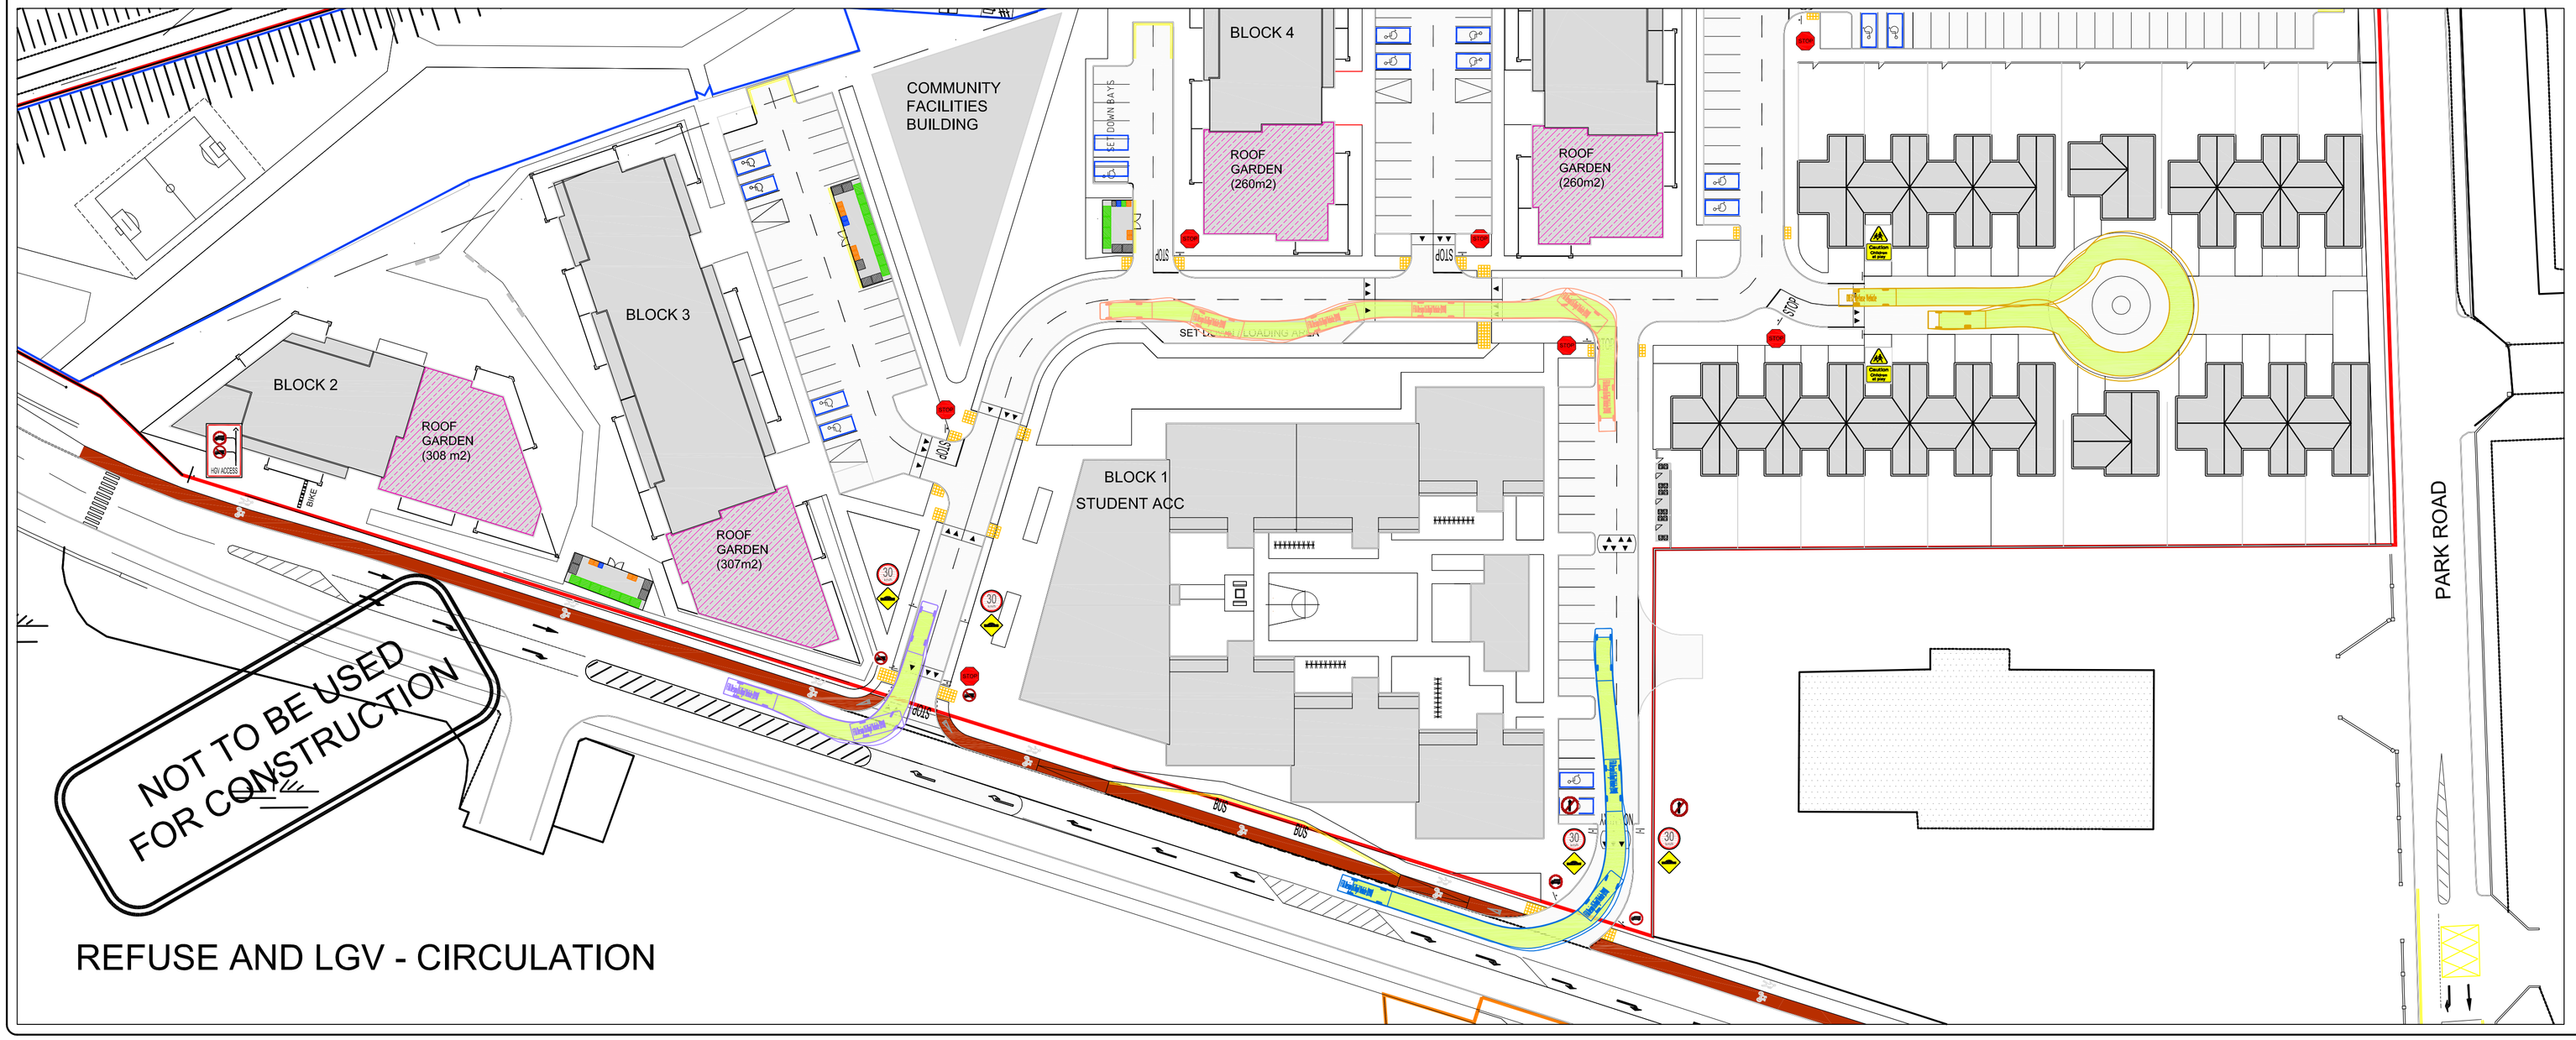

REV	DATE	DESCRIPTION	BY/CHKD/APPR

Client

Revington Developments Ltd.

PHM Consulting
Civil - Structural - Environmental
11 Mallow Street, Limerick, Ireland V94 WRN4
Tel.: +353 (0)61 576020 E-mail: info@phm.ie Web.: www.phm.ie

PROPOSED RESIDENTIAL DEVELOPMENT AT PA HEALY ROAD, LIMERICK

ROADS - AUTO-TRACKING

Drawn: POR	Scale: 1:500	Project Number: 108-96	Rev.: ~
Chkd.: POR	Date: 10/2021	Drawing Number: 103	A1
Apprd.: EOD	Status: PLANNING DS		