THIS DRAWING IS COPYRIGHT - ELECTRONIC DRAWING FILE

NOTES:

CEMP TO BE DEVELOPED BY MAIN CONTRACTOR IN CONSULTATION WITH OUTLINE CONSTRUCTION ENVIRONMENTAL AND WASTE MANAGEMENT PLAN TAKING ACCOUNT OF ALL ASPECT OF THE SITE CONSTRAINTS AND PREVAILING CONDITIONS.

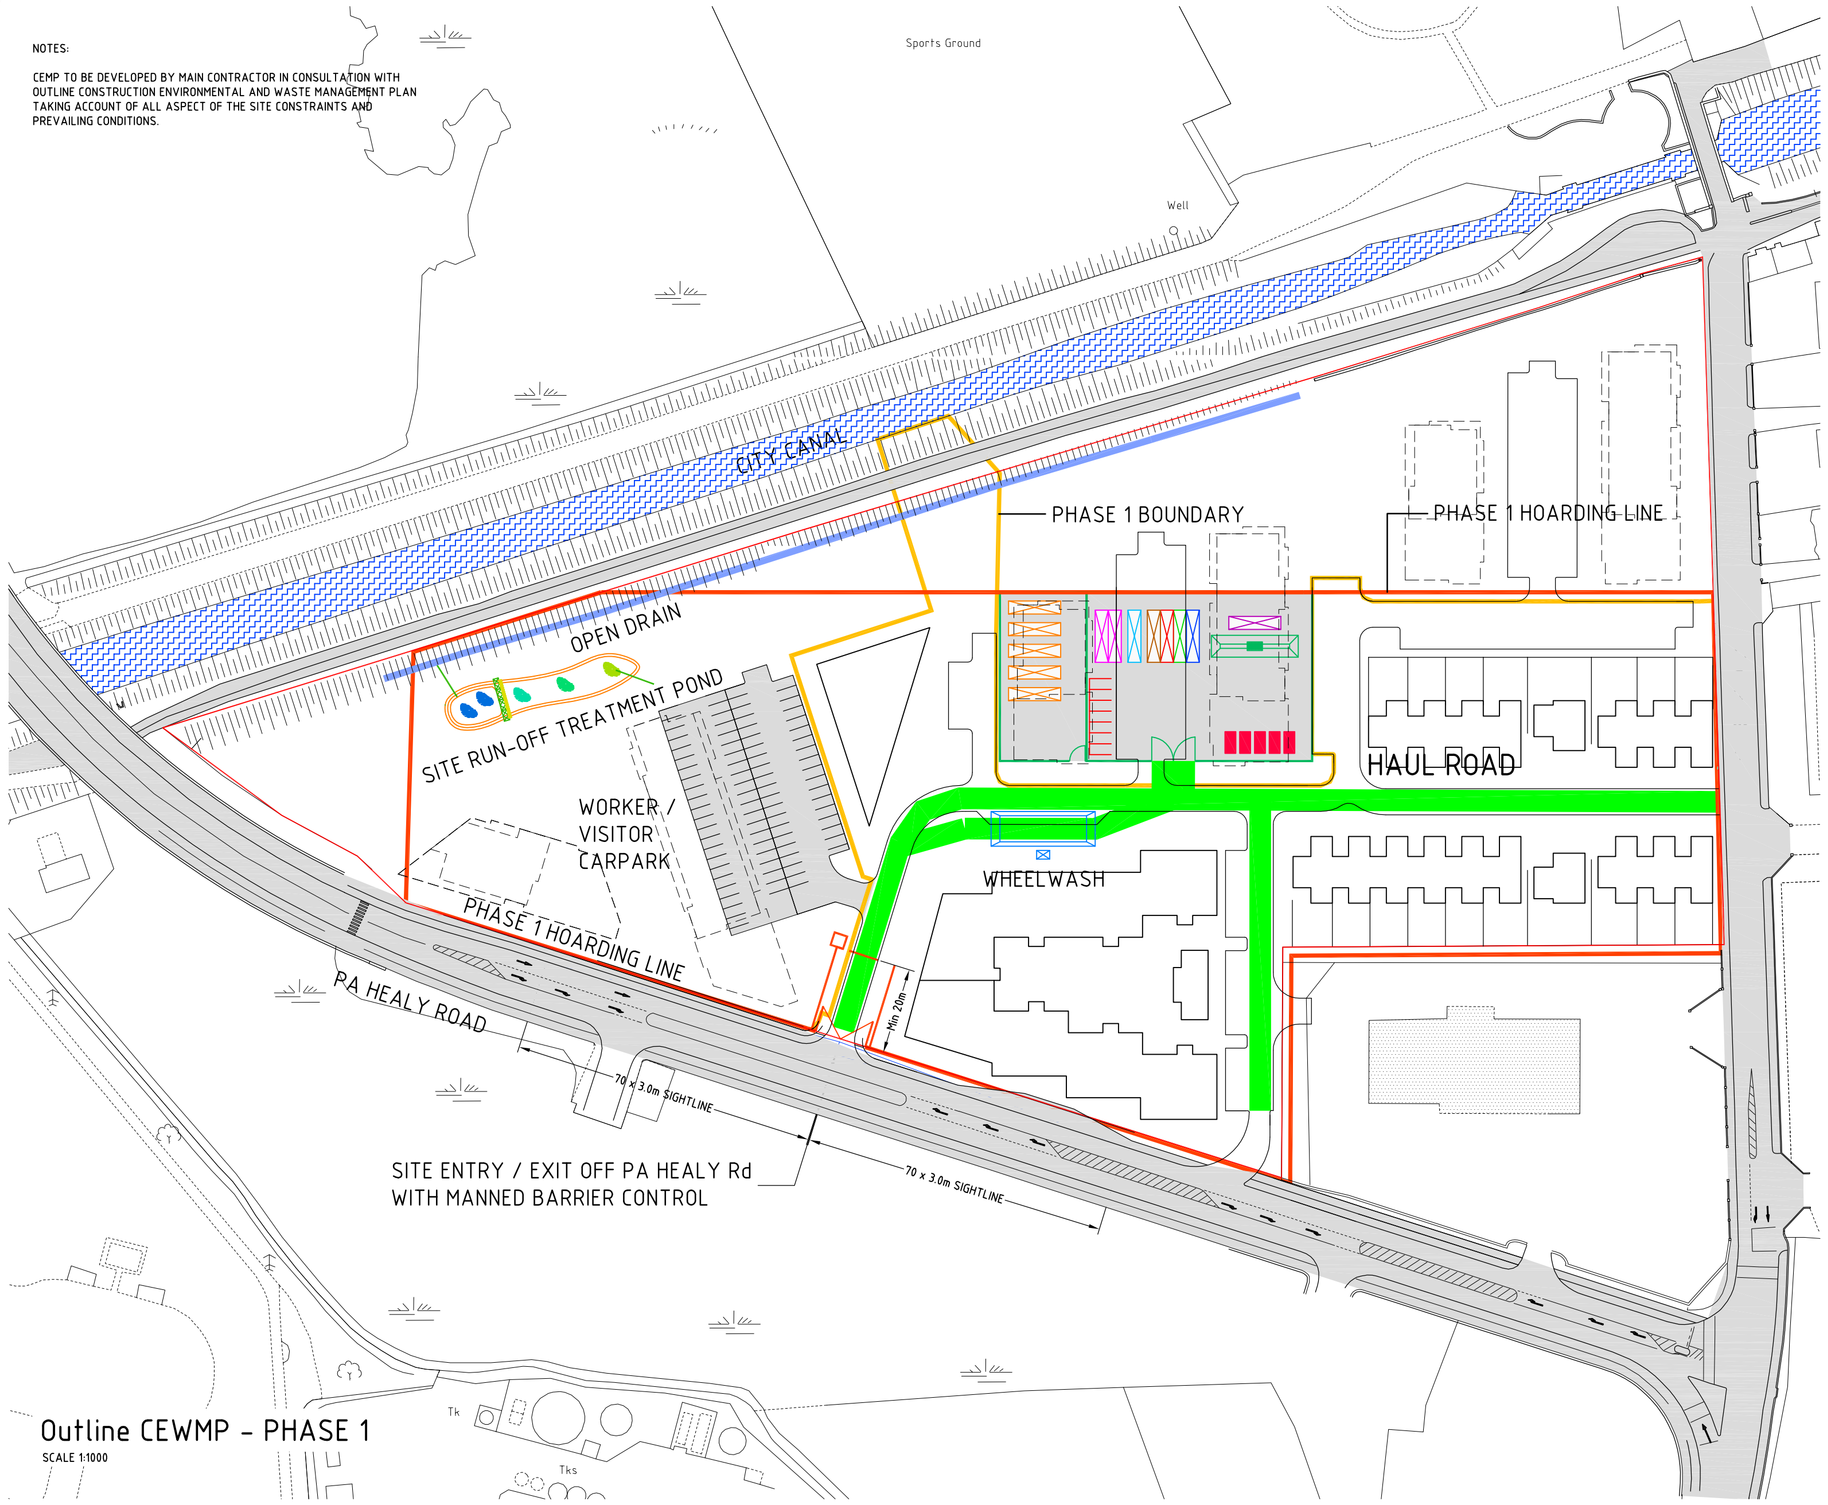

Outline CEWMP - PHASE 1

SCALE 1:1000

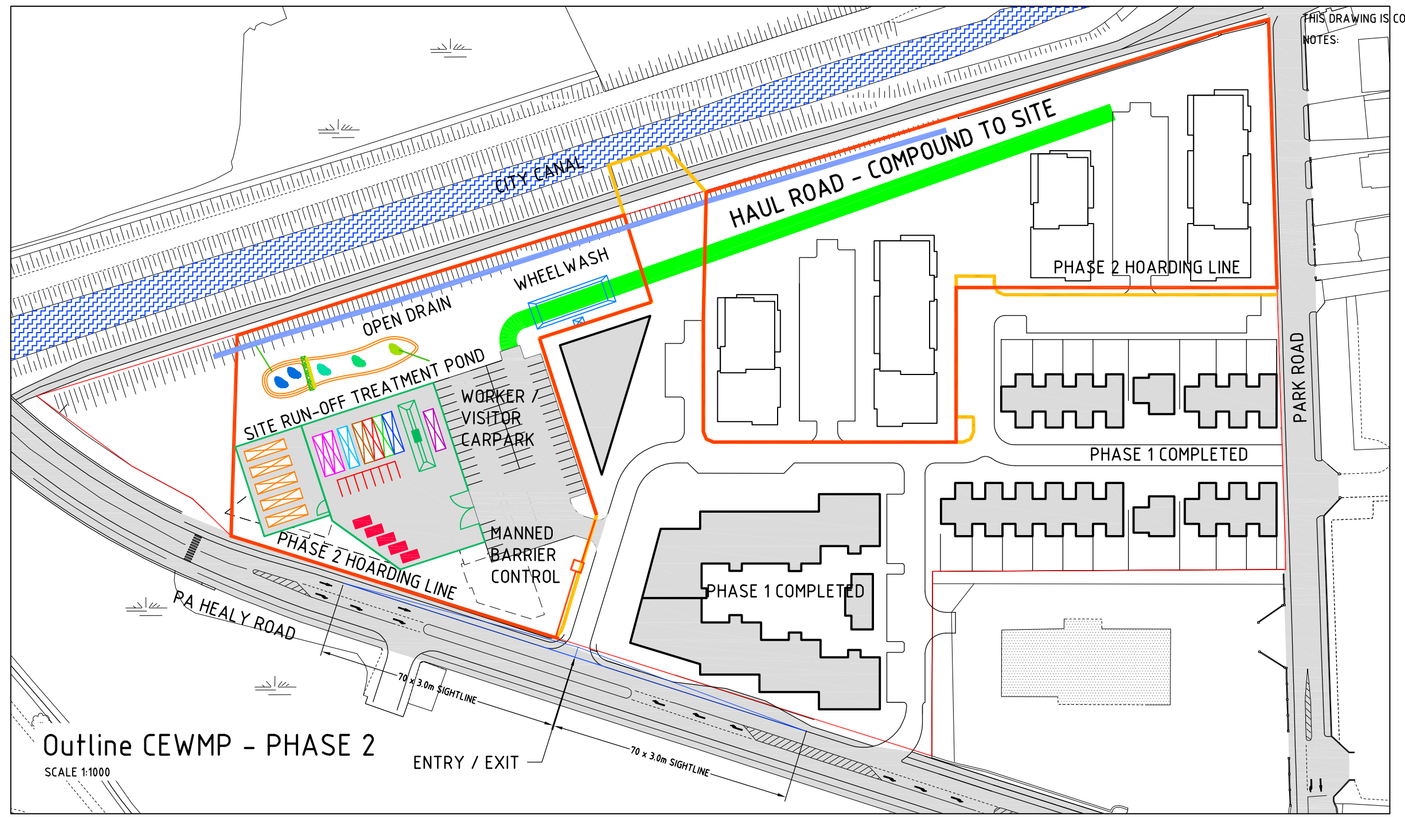

Outline CEWMP - PHASE 2

SCALE 1:1000

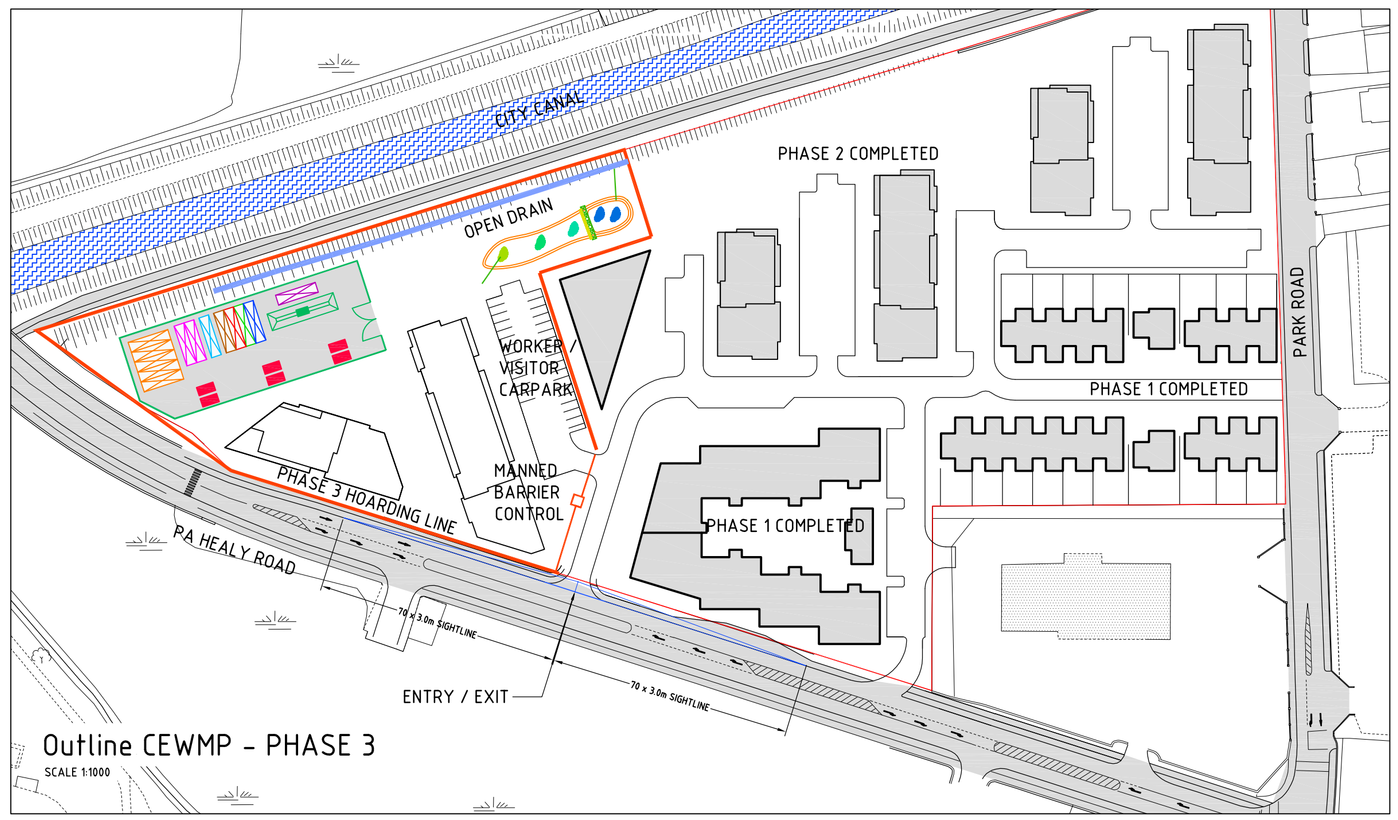

Outline CEWMP - PHASE 3

SCALE 1:1000

- RECEPTION / SITE OFFICE (PREFAB)
- MEETING ROOM / OFFICES (PREFAB)
- S&H EQUIPMENT STORE (STEEL)
- SMALL PLANT STORE (STEEL)
- SMALL MATERIAL STORE (STEEL)
- HAZARDOUS MATERIAL STORE (STEEL)
- BUNDED FUEL STORAGE (STEEL)

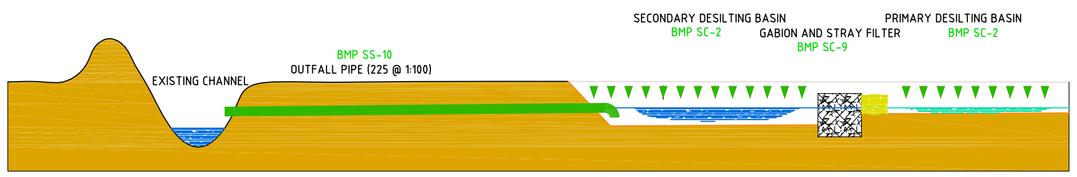

TEMPORARY SURFACE WATER MANAGEMENT - SECTION

SCALE 1:100

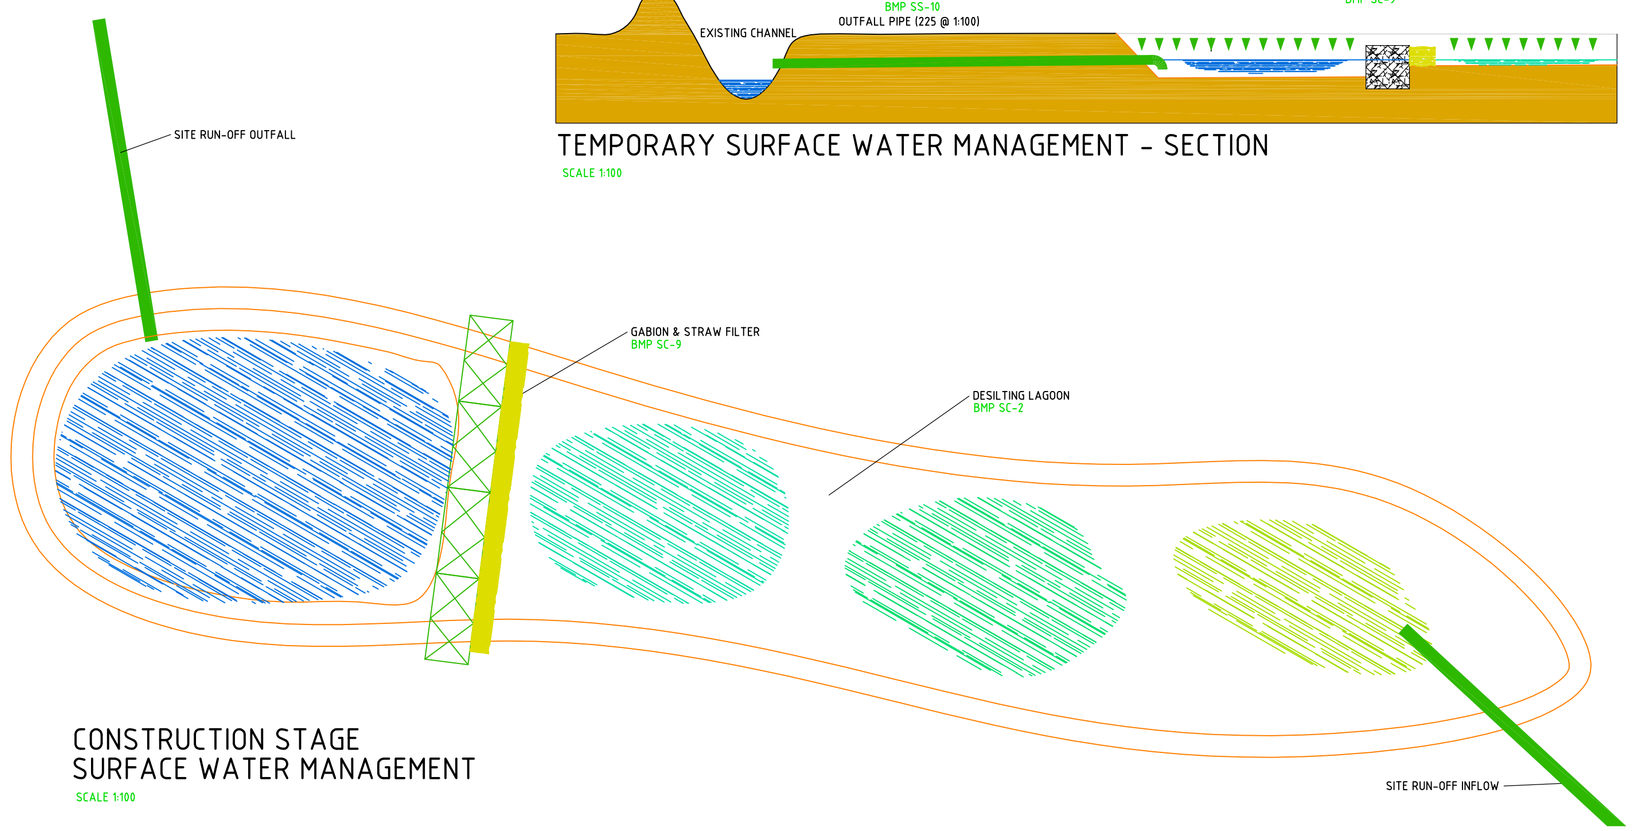

CONSTRUCTION STAGE
SURFACE WATER MANAGEMENT

SCALE 1:100

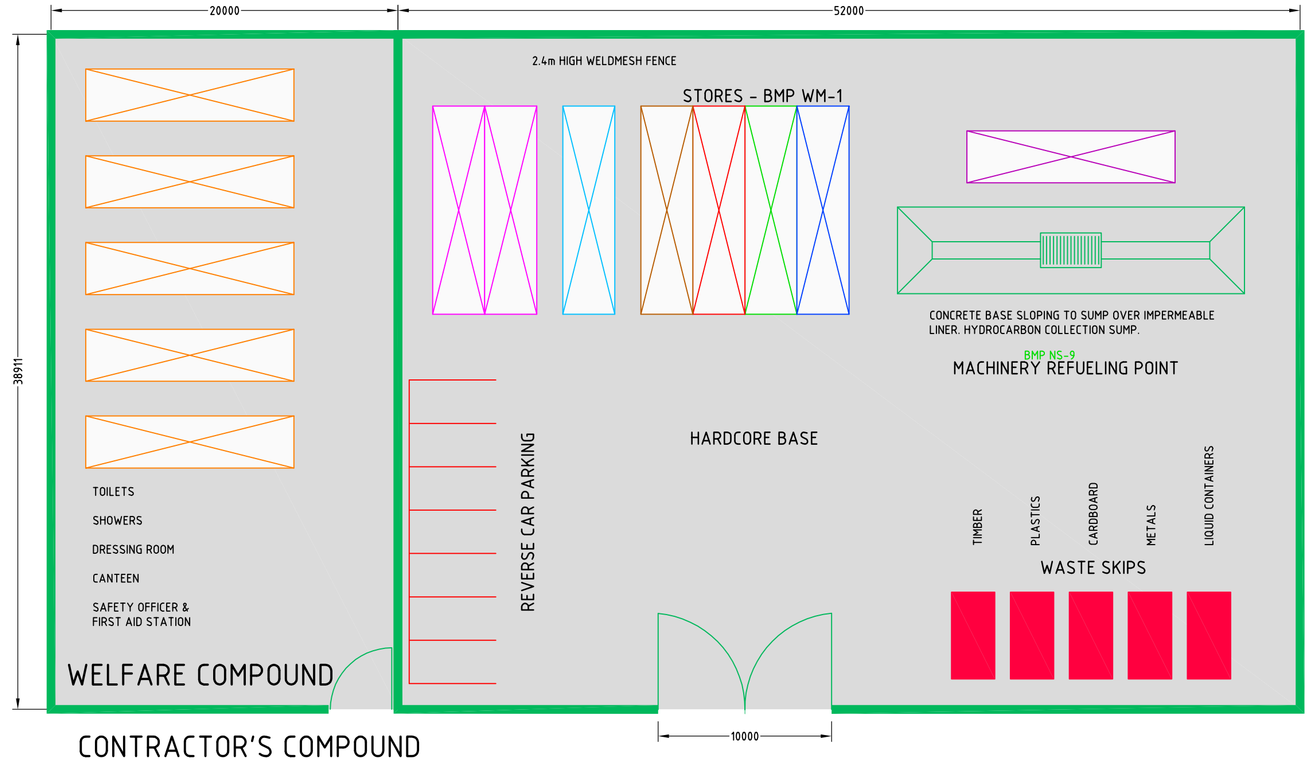

WELFARE COMPOUND

CONTRACTOR'S COMPOUND

SCALE 1:250

REV	DATE	DESCRIPTION	BY/CHKD/APPR

Client

Revington Developments Ltd.

PHM Consulting
Civil - Structural - Environmental
11 Mallow Street, Limerick, Ireland V94 WRN4
Tel.: +353 (0)61 576020 E-mail: info@phm.ie Web.: www.phm.ie

PROPOSED MIXED-USE DEVELOPMENT AT
PA HEALY ROAD, LIMERICK
OUTLINE CEWMP - PHASE 1

Drawn	Scale	Project Number	Rev.
POR	1:1000	108-96	~
Chkd.	Date		
POR	10/2021	Drawing Number	
Apprd.	Status	901	A1
EOD	PLANNING D2		