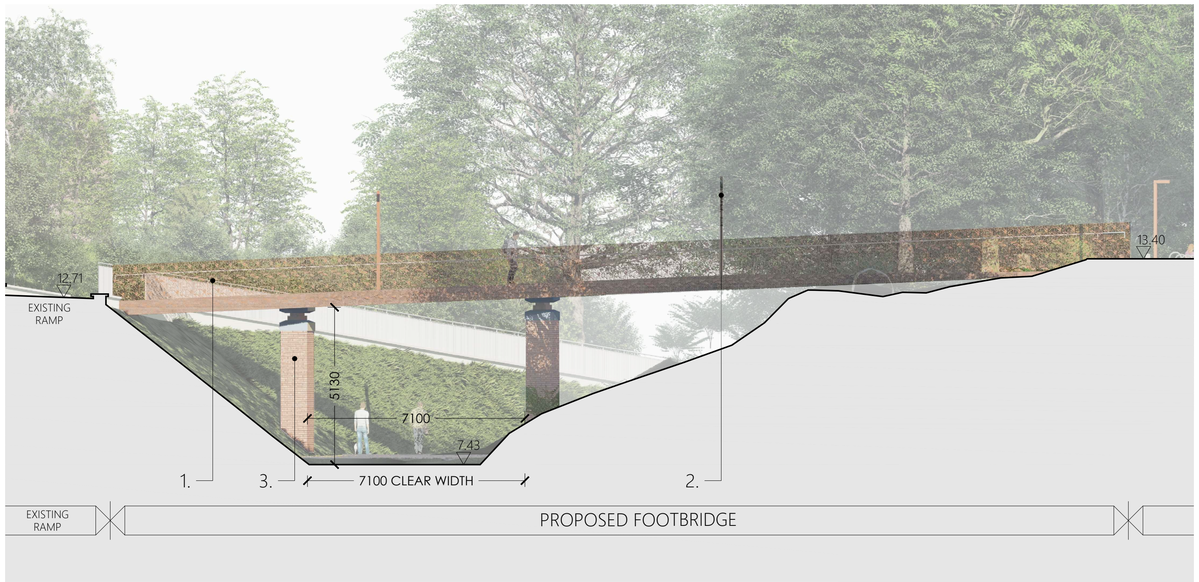

1 SECTION A-A
SCALE 1:100

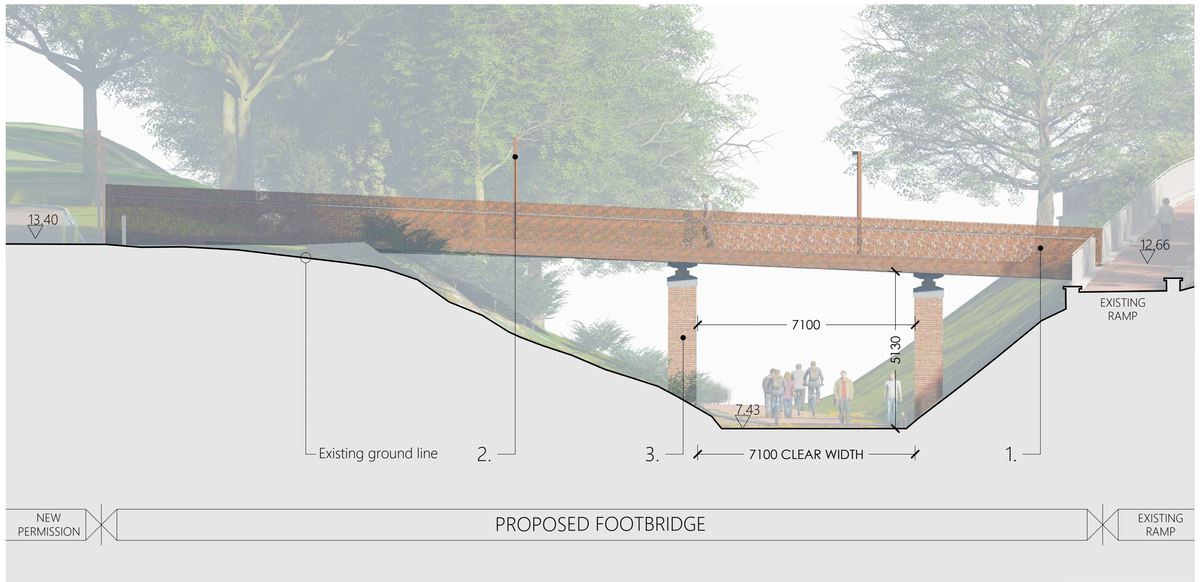

2 SECTION B-B
SCALE 1:100

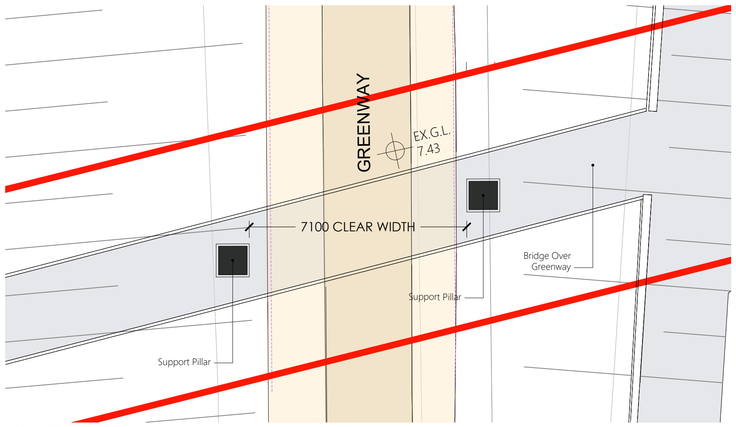

3 GREENWAY LEVEL
SCALE 1:100

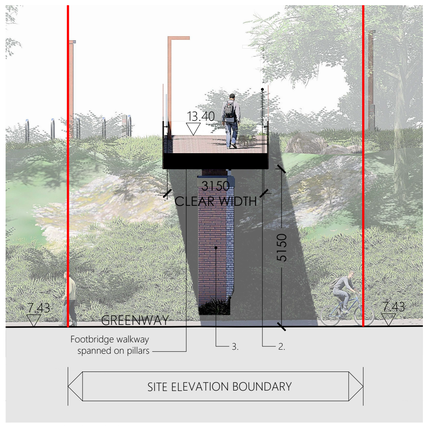

4 SECTION C-C
SCALE 1:100

7 SITE PLAN (bridge deck level)
SCALE 1:200

8 BALUSTRADE DETAIL

5 PEDESTRIAN VIEW

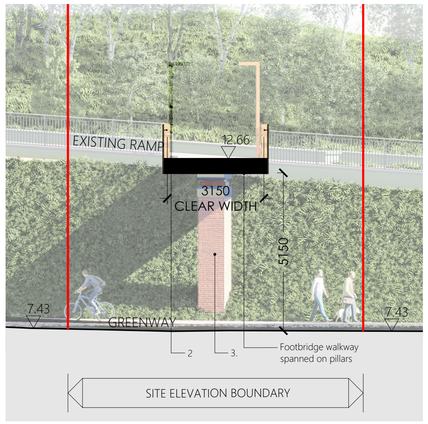

6 SECTION D-D
SCALE 1:100

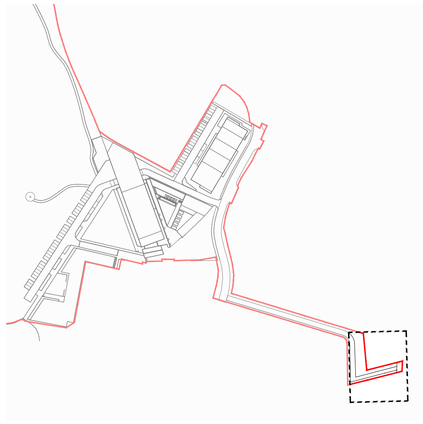

9 KEY PLAN
SCALE 1:2500

MATERIAL KEY:

1. TYPE 1 ORNAMENTAL PERFORATED METAL SHEETING BALUSTRADE
2. WALKWAY LIGHTS
3. BRICK BRIDGE PILLARS

NORTH POINT

SITE BOUNDARY

EXISTING TREES TO BE RETAINED

EXISTING TREES TO BE REMOVED

1:100 & 1:200 A1

D	70 PLANNING	2022.03.01
C	60 PLANNING	2022.02.04
B	50 PLANNING	2022.02.01
A	40 PLANNING	2021.12.22

FOOTBRIDGE

PROJECT : **PHASE 2- THE FARM - BESSBOROUGH** DRAWING DESCRIPTION: **FOOTBRIDGE** CLIENT : **ESTUARY VIEW ENTERPRISES LTD**

SCALE : **1:100 & 1:200 @ A1** DATE : **DEC 2022** OVERSEEN BY : **JJ** APPROVED BY : **GB** DRAWING NO. : **SB-2020-107-900**

28,Richmond Hill , Bellfield , Cork, Ireland t : + 353 (0)21 23988 55 f : + 353 (0)21 23988 27 e: info@shipseybarry.com www.shipseybarry.com
© COPYRIGHT of SHIPSEY BARRY Ltd. This drawing or design may not be reproduced without express written permission of SHIPSEYBARRY Ltd