1 BUILDING E: NORTH ELEVATION E1
SCALE 1:200

2 BUILDING E: SOUTH ELEVATION E2
SCALE 1:200

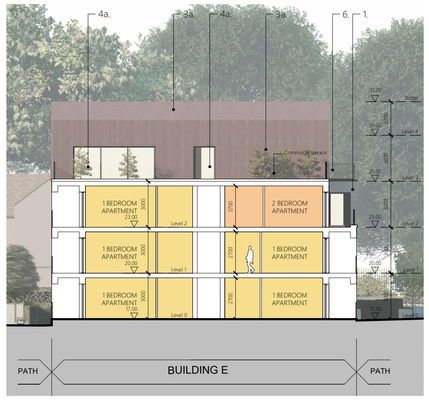

6 BUILDING E: SECTION E5-E5 COMPLIANCE
SCALE 1:200

3 BUILDING E: EAST ELEVATION E3
SCALE 1:200

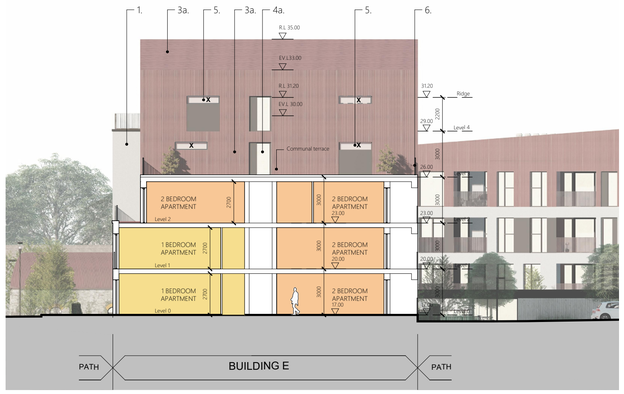

7 BUILDING E: SECTION E6-E6 COMPLIANCE
SCALE 1:200

4 BUILDING E: WEST ELEVATION E4
SCALE 1:200

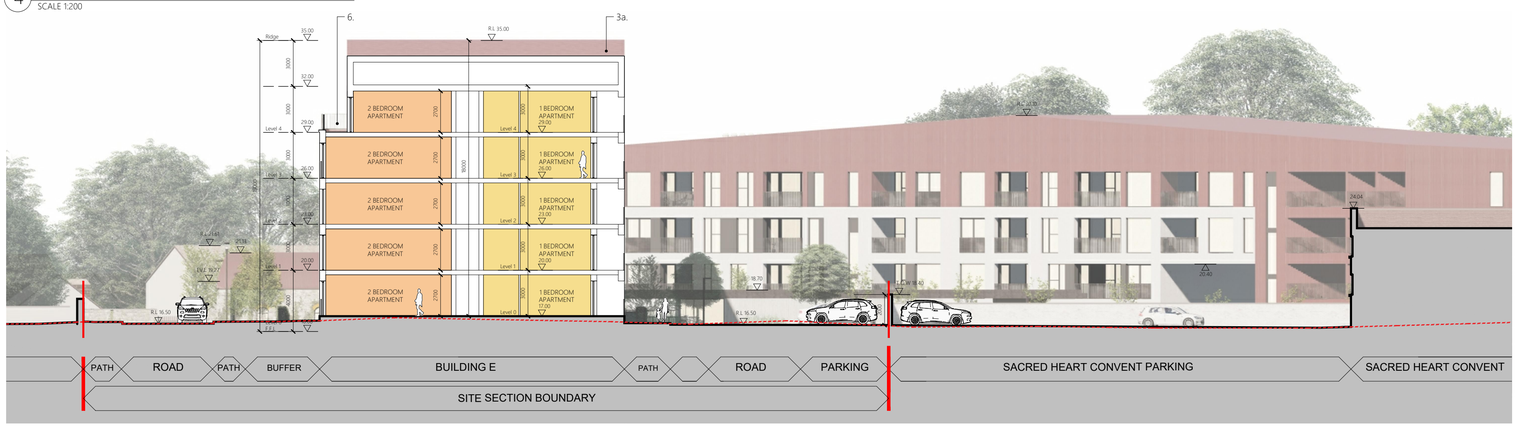

5 BUILDING E: SECTION E-E
SCALE 1:200

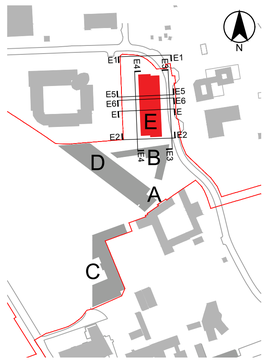

8 KEY PLAN
NTS

Materials Key

1. White render finish
2. Dark render finish or similar approved
3 a. Burgundy corrugated metal sheet
3 b. Black corrugated metal sheet
4 a. Glazing system with powder-coated aluminum window profile & door frames
4 b. Glazing system with timber window profile & door frames
5. Opaque glazing system with powder-coated aluminum window profile & door frames
6. Painted galvanised steel railing
7. Powder coated aluminium louvers
8 a. Timber panel light colour cladding
8 b. Timber panel cladding
9. White concrete
10. Natural stone wall
11. Black aluminum roof cladding
12. Metal rainscreen spandrel panel or similar approved
13. Aluminum powder coated metal frame canopy
14. Metal fence

Colour and samples to be agreed prior to commencement

LEGEND

SITE BOUNDARY
EXISTING GROUND LINE
BEDROOM
COMMUNAL AREA
X OPAQUE GLAZING

1:200 A1

C	CLIENT REVIEW 03.2022
B	PLAN REVISIONS 06.2021
A	FOR INFORMATION 05.2021

BUILDING E ELEVATIONS & SECTIONS

SHiPSEYBARRY place makers

PROJECT :	PHASE 2- THE FARM- BESSBOROUGH	DRAWING DESCRIPTION:	BLOCK E ELEVATIONS & SECTION	CLIENT :	ESTUARY VIEW ENT. 2020 LTD.
SCALE :	1:200 @ A1	DATE : 06.2021	OVERSEEN BY : AH	APPROVED BY : GB	DRAWING NO. : SB-2020-107-304

28,Richmond Hill , Bellefield , Cork, Ireland t : + 353 (0)21 23988 55 f : + 353 (0)21 23988 27 e: info@shipseybarry.com www.shipseybarry.com
© COPYRIGHT of SHIPSEY BARRY Ltd. This drawing or design may not be reproduced without express written permission of SHIPSEYBARRY Ltd.