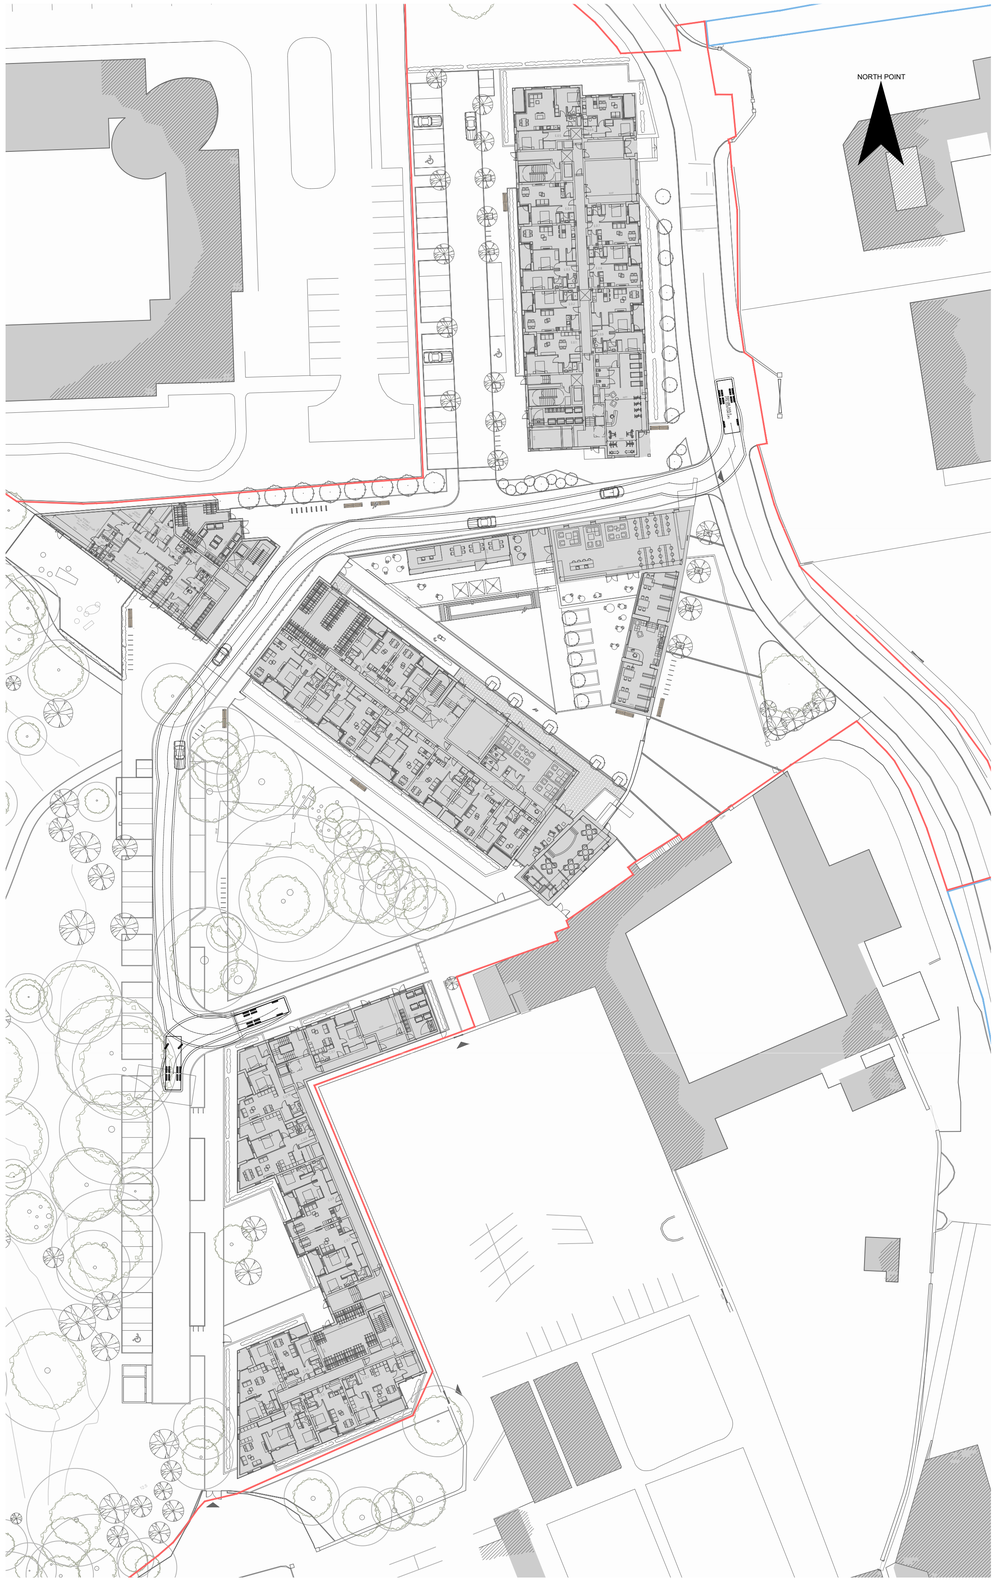

1 GROUND FLOOR PLAN - REFUSE 3 AXLE SITE ENTRY
SCALE 1:500

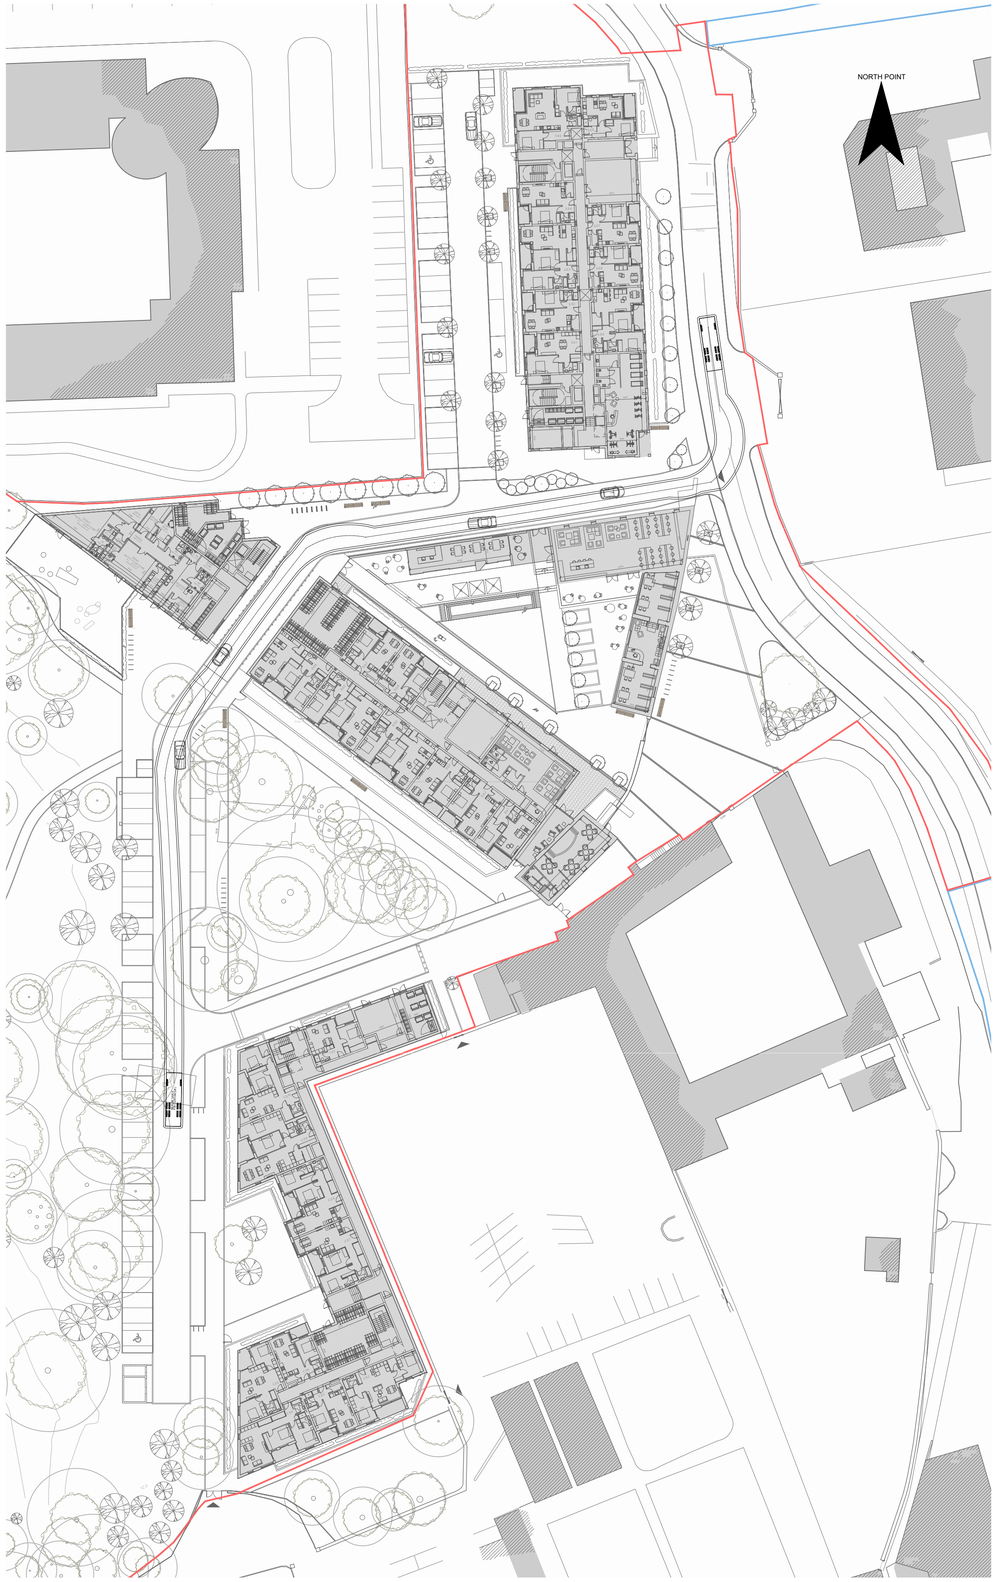

2 GROUND FLOOR PLAN - REFUSE 3 AXLE SITE EXIT
SCALE 1:500

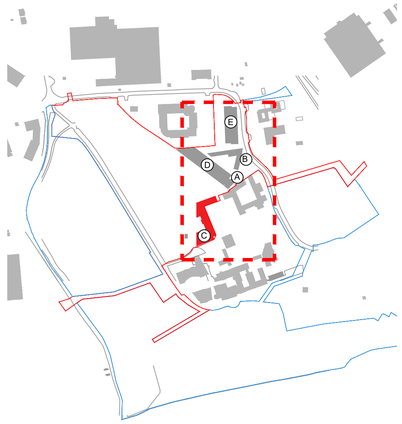

3 KEY PLAN
SCALE 1:5000

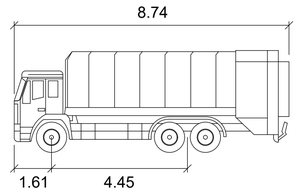

REFUSE 3AXLE

		Meters
Width	:	2.50
Track	:	2.50
Lock to Lock Time	:	6.0 s
Steering Angle	:	35.3 deg

SITE BOUNDARY

ADJOINING LANDS UNDER APPLICANT CONTROL

MHL & Associates Ltd.
Consulting Engineers

1:500 A1

A ISSUE FOR PLANNING 03.2022

VEHICLE MOVEMENT I

SHiPSEYBARRY
place makers

PROJECT :	PHASE 2- THE FARM-BESSBOROUGH		DRAWING DESCRIPTION:	VEHICLE MOVEMENT PLAN		CLIENT :	ESTUARY VIEW ENT. 2020 LTD.
SCALE :	1:500 @ A1	DATE : 03.2022	OVERSEEN BY : JJ		APPROVED BY : GB	DRAWING NO. :	SB-2020-107-700

28,Richmond Hill , Bellefield , Cork, Ireland t : + 353 (0)21 23988 55 f : + 353 (0)21 23988 27 e: info@shipseybarry.com www.shipseybarry.com
© COPYRIGHT of SHIPSEY BARRY Ltd. This drawing or design may not be reproduced without express written permission of SHIPSEYBARRY Ltd