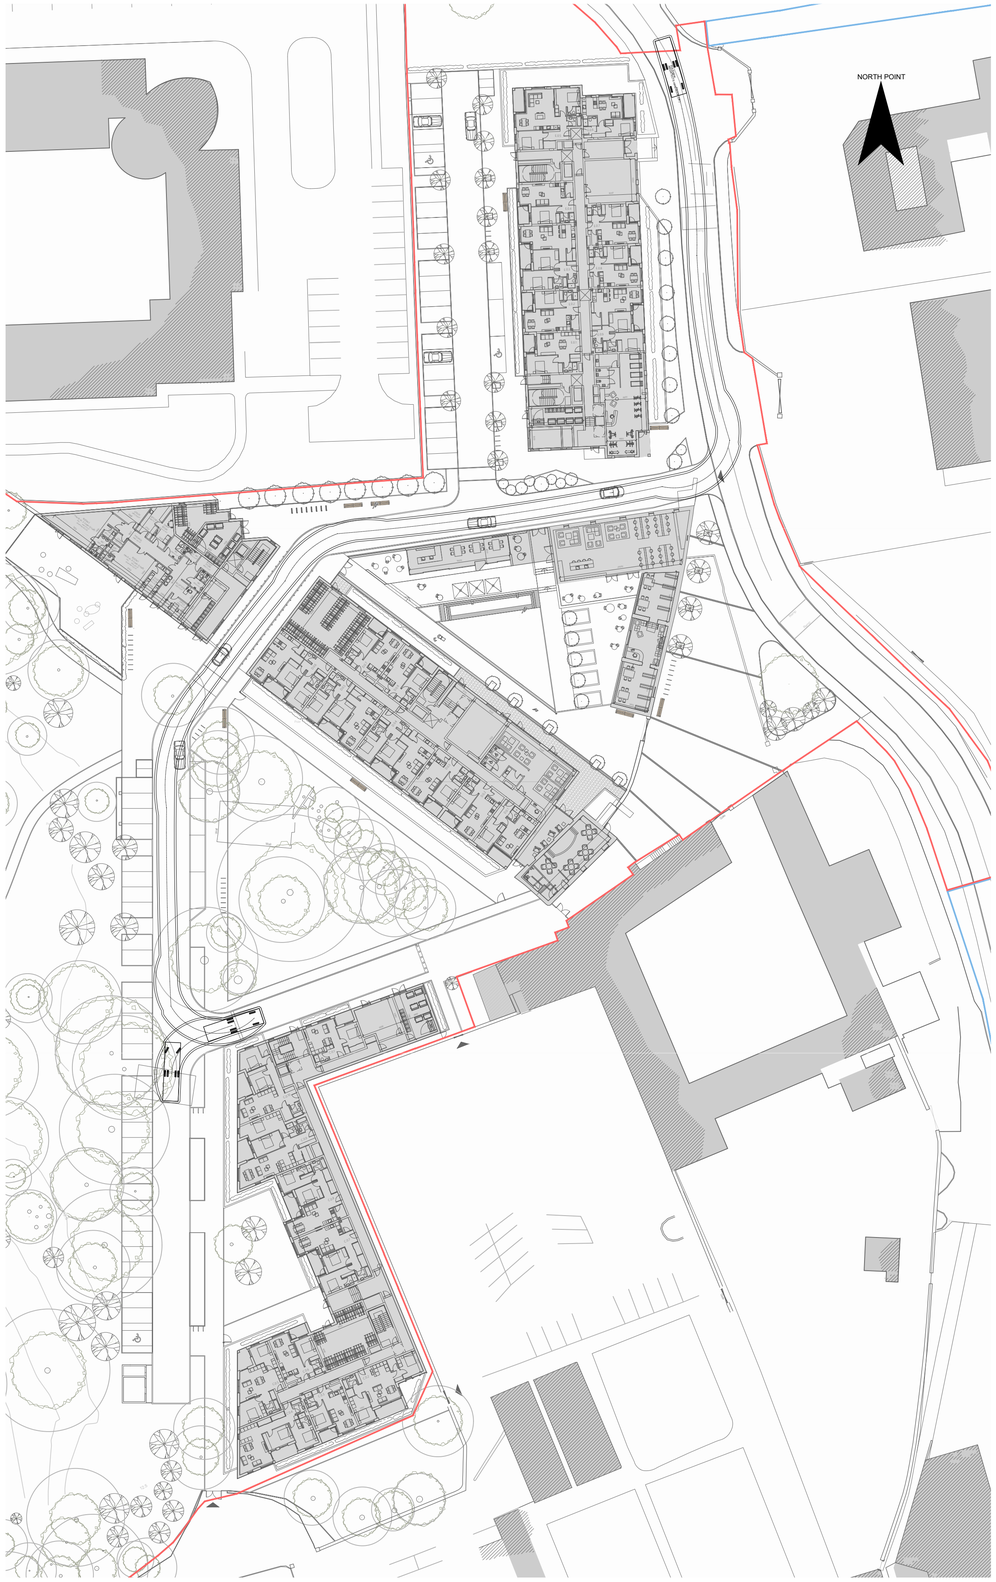

1 GROUND FLOOR PLAN - FIRE TENDER SITE ENTRY
SCALE 1:500

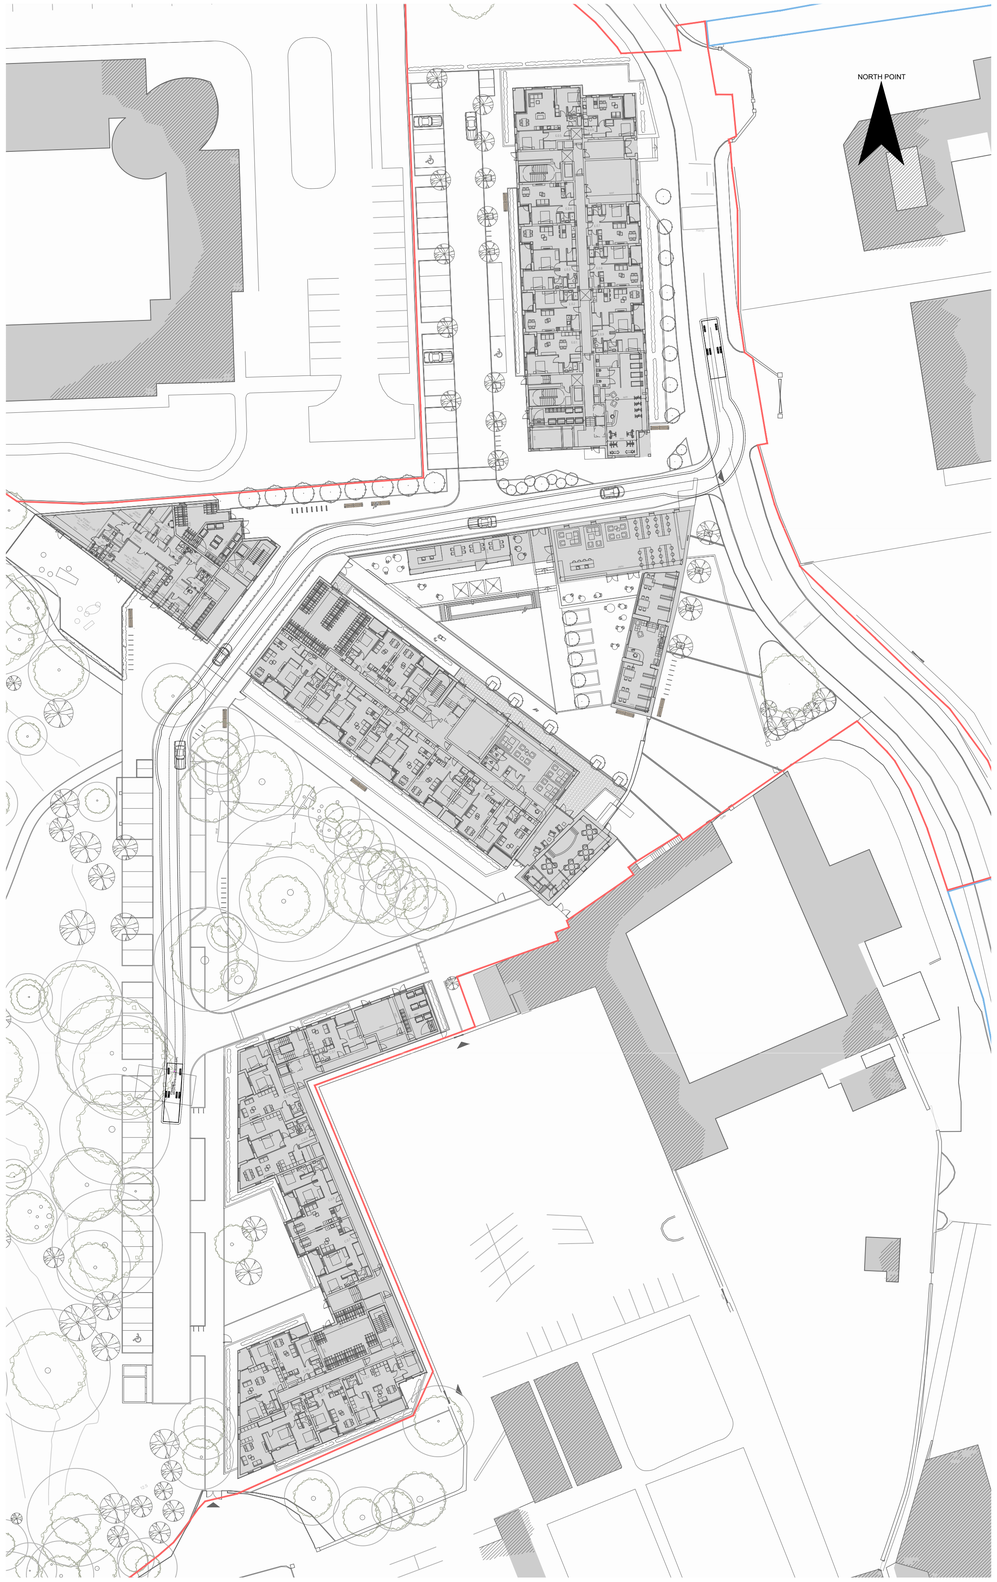

2 GROUND FLOOR PLAN - FIRE TENDER SITE EXIT
SCALE 1:500

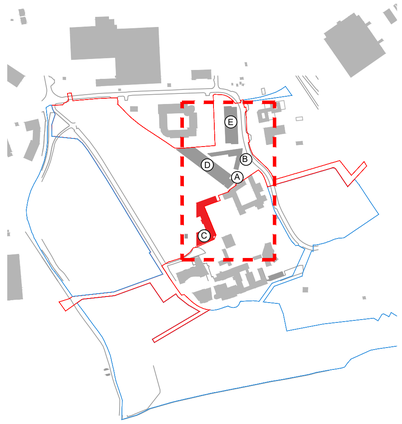

3 KEY PLAN
SCALE 1:5000

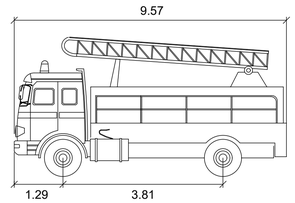

FIRE TENDER

Meters

Width	: 2.52
Track	: 2.44
Lock to Lock Time	: 6.0 s
Steering Angle	: 33.1 deg
Articulating Angle	: -1.0 deg

SITE BOUNDARY

ADJOINING LANDS UNDER APPLICANT CONTROL

MHL & Associates Ltd.
Consulting Engineers

1:500 A1

A FOR TENDERING 03.2022

VEHICLE MOVEMENT II

SHiPSEYBARRY
place makers

PROJECT :	PHASE 2- THE FARM-BESSBOROUGH	DRAWING DESCRIPTION:	VEHICLE MOVEMENT PLAN			CLIENT :	ESTUARY VIEW ENT. 2020 LTD.
SCALE :	1:500 @ A1	DATE :	03.2022	OVERSEEN BY :	JJ	APPROVED BY : GB	DRAWING NO. : SB-2020-107-T01

28,Richmond Hill , Bellefield , Cork, Ireland t : + 353 (0)21 23988 55 f : + 353 (0)21 23988 27 e: info@shipseybarry.com www.shipseybarry.com
© COPYRIGHT of SHIPSEY BARRY Ltd. This drawing or design may not be reproduced without express written permission of SHIPSEYBARRY Ltd