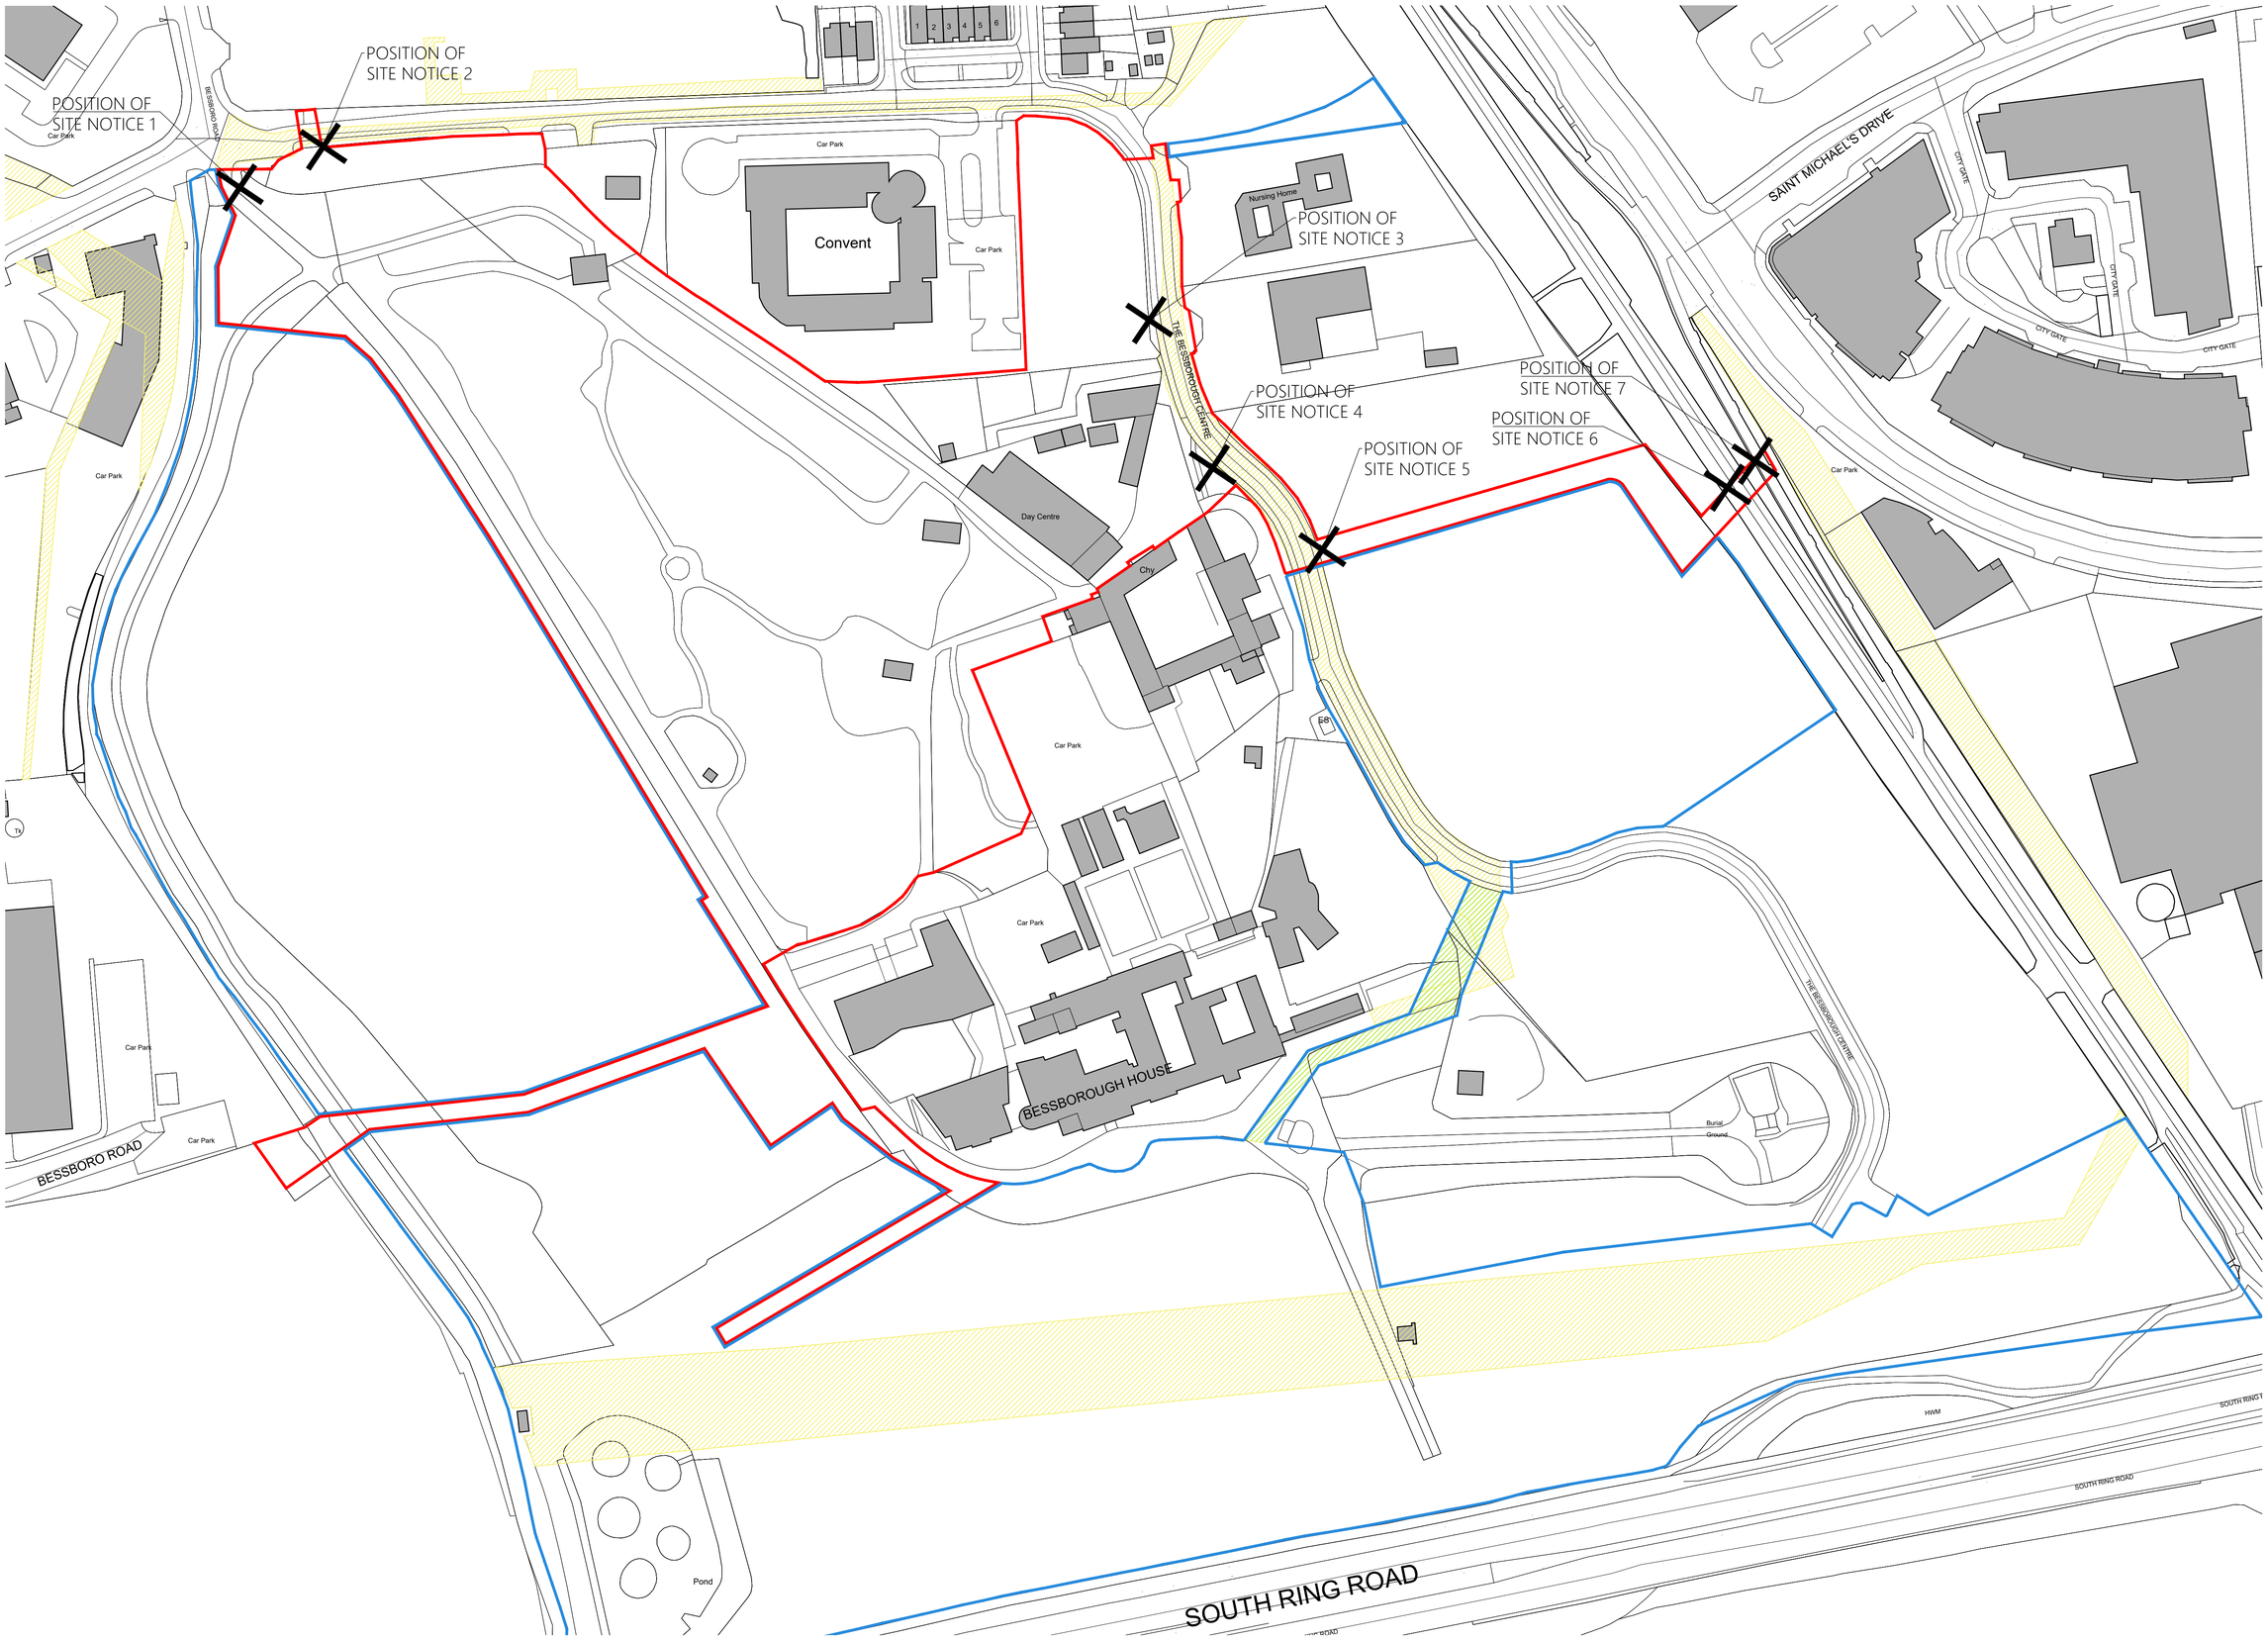


# ORDNANCE SURVEY MAP

Ordnance Survey Ireland

NORTH POINT

Map Series | Map Sheets
1:1,000 | 6384-21
1:1,000 | 6428-05
1:1,000 | 6383-25
1:1,000 | 6429-01

Centre Point Coordinates:
==========
X,Y= 571848.0,570317.0

Data Extraction Date:
==========
Date= 18-Mar-2021

Source Data Release:
==========
DCLMS Release V1.138.111

Product Version:
==========
Version= 1.3

License / Copyright:
==========
Ordnance Survey Ireland
'Terms of Use' apply.
Please visit
'www.osi.ie/about/terms-conditions'.

© Ordnance Survey Ireland, 2021

Compiled and published by Ordnance Survey Ireland, Phoenix Park, Dublin 8, Ireland.

Unauthorised reproduction infringes Ordnance Survey Ireland and Government of Ireland copyright.

All rights reserved. No part of this publication may be copied, reproduced or transmitted in any form or by any means without the prior written permission of the copyright owners.

The representation on this map of a road, track or footpath is not evidence of the existence of a right of way.

Ordnance Survey maps never show legal property boundaries, nor do they show ownership of physical features.

© Suirbhéireacht Ordanáis Éireann, 2021

Arna thiomsú agus arna fhoilsiú ag Suirbhéireacht Ordanáis Éireann, Páirc an Fhionnuisce, Baile Átha Cliath 8, Éire.

Sáraíonn atáirgeadh neamhúdaraithe cóipcheart Shuirbhéireacht Ordanáis Éireann agus Rialtas na hÉireann.

Gach cead ar cosnamh. Ní ceadmhach aon chuid den fhoilseachán seo a chóipeáil, a atáirgeadh nó a tharchur in aon fhoirm ná ar aon bhealach gan cead i scríbhinn roimh ré ó úinéirí an chóipchirt.

Ní hionann bóthar, bealach nó cosán a bheith ar an léarscáil seo agus fianaise ar chead slí.

Ní thaispeánann léarscail de chuid Ordanáis Shuirbheireacht na hÉireann teorann phointí dleathúil de mhaoin riamh, ná úinéireacht de ghnéithe fhisiciúla.

SITE LOCATION MAP
1:1000 A1

LOCATION OF WAYLEAVES

PRIVATE WAYLEAVE IN FAVOUR OF APPLICANT

LOCATION OF SITE NOTICES

SITE BOUNDARY

OTHER LANDS UNDER APPLICANT'S CONTROL

| | | |
|---|---|---|
| C | Draft for review | 03.2022 |
| B | Site map update | 08.2021 |
| A | Site location | 03.2021 |

## SITE LOCATION MAP 1:1000

**SHiPSEYBARRY** place makers

| | | | | | |
|---|---|---|---|---|---|
| PROJECT : | PHASE 2- THE FARM- BESSBOROUGH | DRAWING DESCRIPTION: | SITE LOCATION MAP | CLIENT : | ESTUARY VIEW ENT. 2020 LTD. |
| SCALE : | 1:1000 @ A1 | DATE: 04.2021 | OVERSEEN BY : JJ | APPROVED BY : GB | DRAWING NO.: SB-2020-107-001 |

28,Richmond Hill , Bellfield , Cork, Ireland t : + 353 (0)21 23988 55 f : + 353 (0)21 23988 27 e: info@shipseybarry.com www.shipseybarry.com © COPYRIGHT of SHIPSEY BARRY Ltd. This drawing or design may not be reproduced without express written permission of SHIPSEYBARRY Ltd