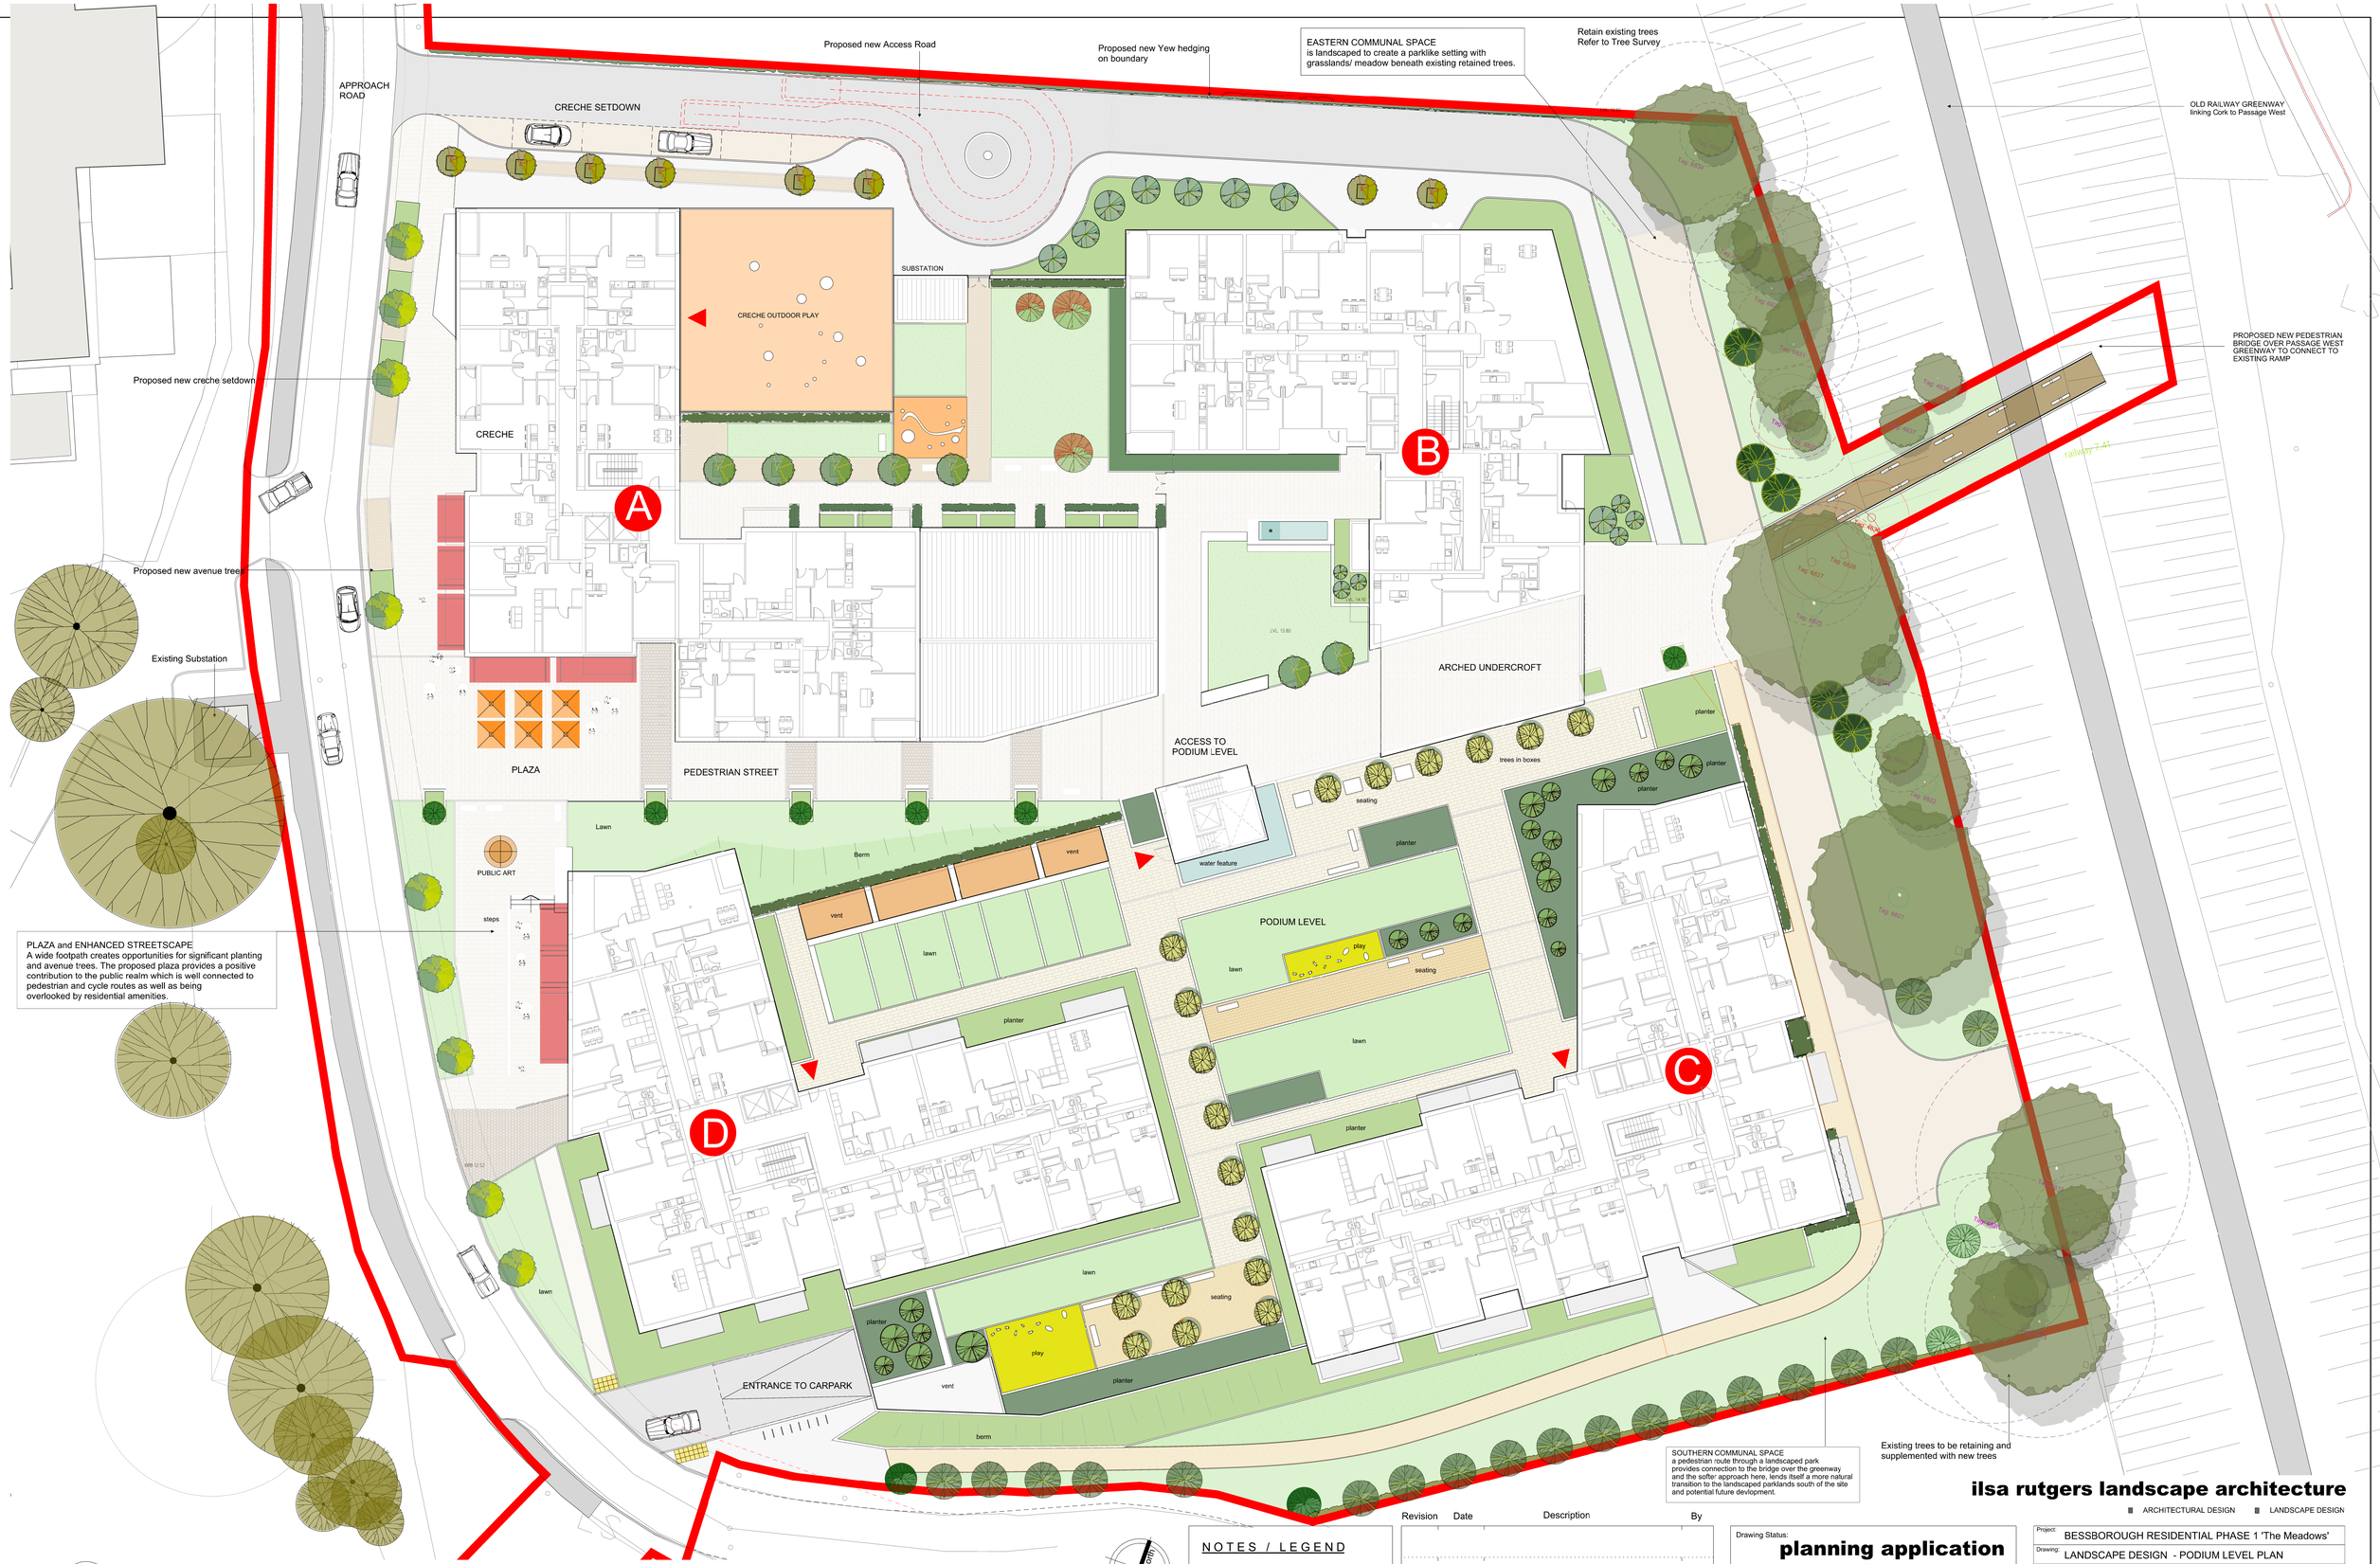

1
2001

LANDSCAPE DESIGN - PODIUM LEVEL PLAN

SCALE 1:250 @ A1 or 1:500 @ A3

ilsa rutgers landscape architecture

■ ARCHITECTURAL DESIGN ■ LANDSCAPE DESIGN

NOTES / LEGEND

* DO NOT SCALE. USE FIGURED DIMENSIONS ONLY.
* THIS DRAWING IS TO BE READ IN CONJUNCTION WITH ALL RELEVANT SPECIFICATIONS AND DRAWINGS.
* ALL DIMENSIONS TO BE CHECKED ON SITE
* IN THE EVENT OF ANY DISCREPANCIES BETWEEN DRAWINGS THE CONTRACTOR IS TO INFORM THE ARCHITECT IMMEDIATELY.

Revision	Date	Description	By
P.0	25.03.22	Issued for Planning Application	IR

Drawing Status: **planning application**

Telephone: +353 85 7378900
e-mail: ilsa@ilsarutgers.com

Project:	BESSBOROUGH RESIDENTIAL PHASE 1 'The Meadows'
Drawing:	LANDSCAPE DESIGN - PODIUM LEVEL PLAN
Date: April 2021	Drawn by: IR / Scale: 1:250@A1 / 1:500@A3
Client: Estuary View Enterprises 2020 Ltd.	Job No. 210221 / Drg No. 2001 / Rev. P.0