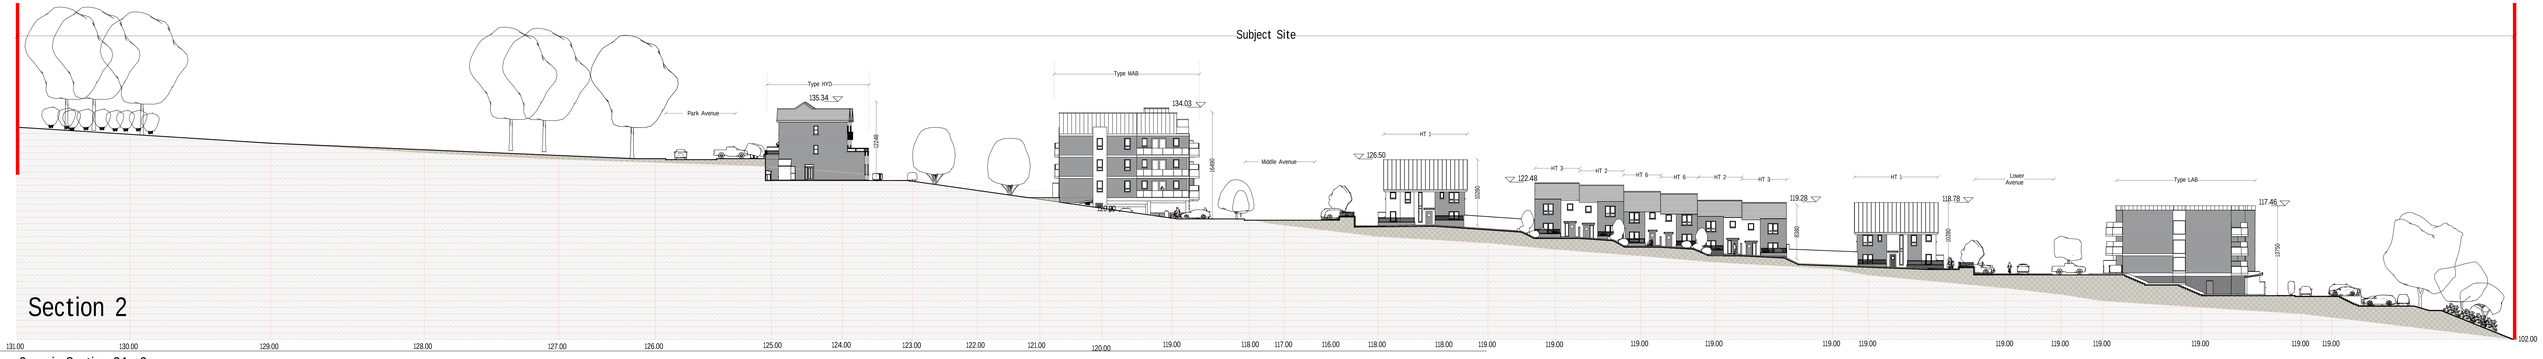

Generic Section GA 2
Scale 1- 200

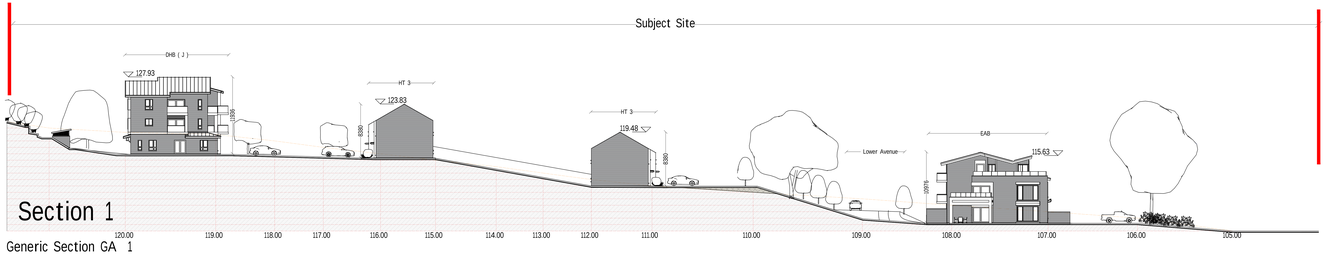

Generic Section GA 1
Scale 1- 200

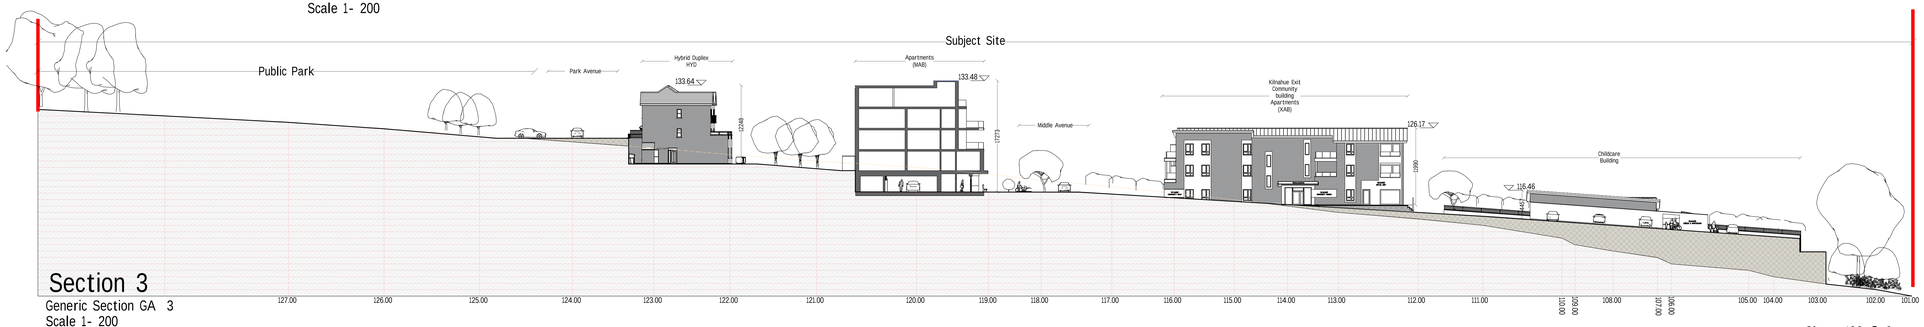

Generic Section GA 3
Scale 1- 200

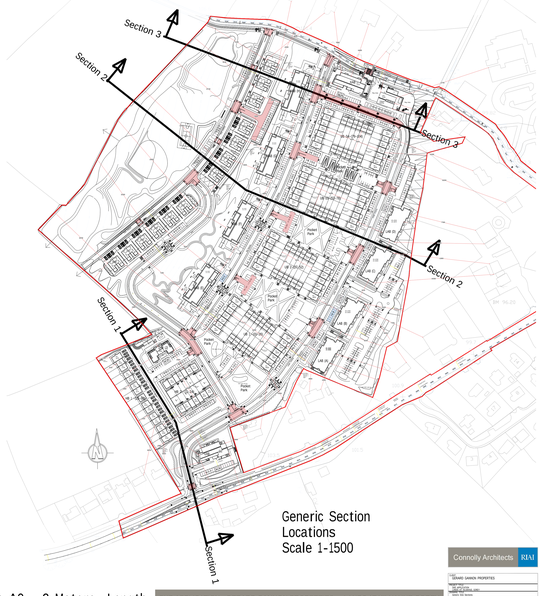

Generic Section Locations
Scale 1-1500

Sheet 132 @ Custom A0 - 2 Meters Length

SHD APPLICATION - GERARD GANNON PROPERTIES - LANDS AT KILNAHUE GOREY

Connolly Architects RIAI

CLIENT: GERARD GANNON PROPERTIES

PROJECT: SHD APPLICATION - KILNAHUE GOREY

DRAWING TITLE: GENERIC SECTIONS

SCALE: 1:200 @ A0 DATE: 13 Apr 21

DRAWN BY: CHECKED BY: DRAWING NO.: 132