NOTES:

1. DO NOT SCALE. USE FIGURED DIMENSIONS ONLY.
2. THIS DRAWING IS TO BE READ IN CONJUNCTION WITH ALL OTHER RELEVANT ARCHITECTURAL AND ENGINEERING DRAWINGS.

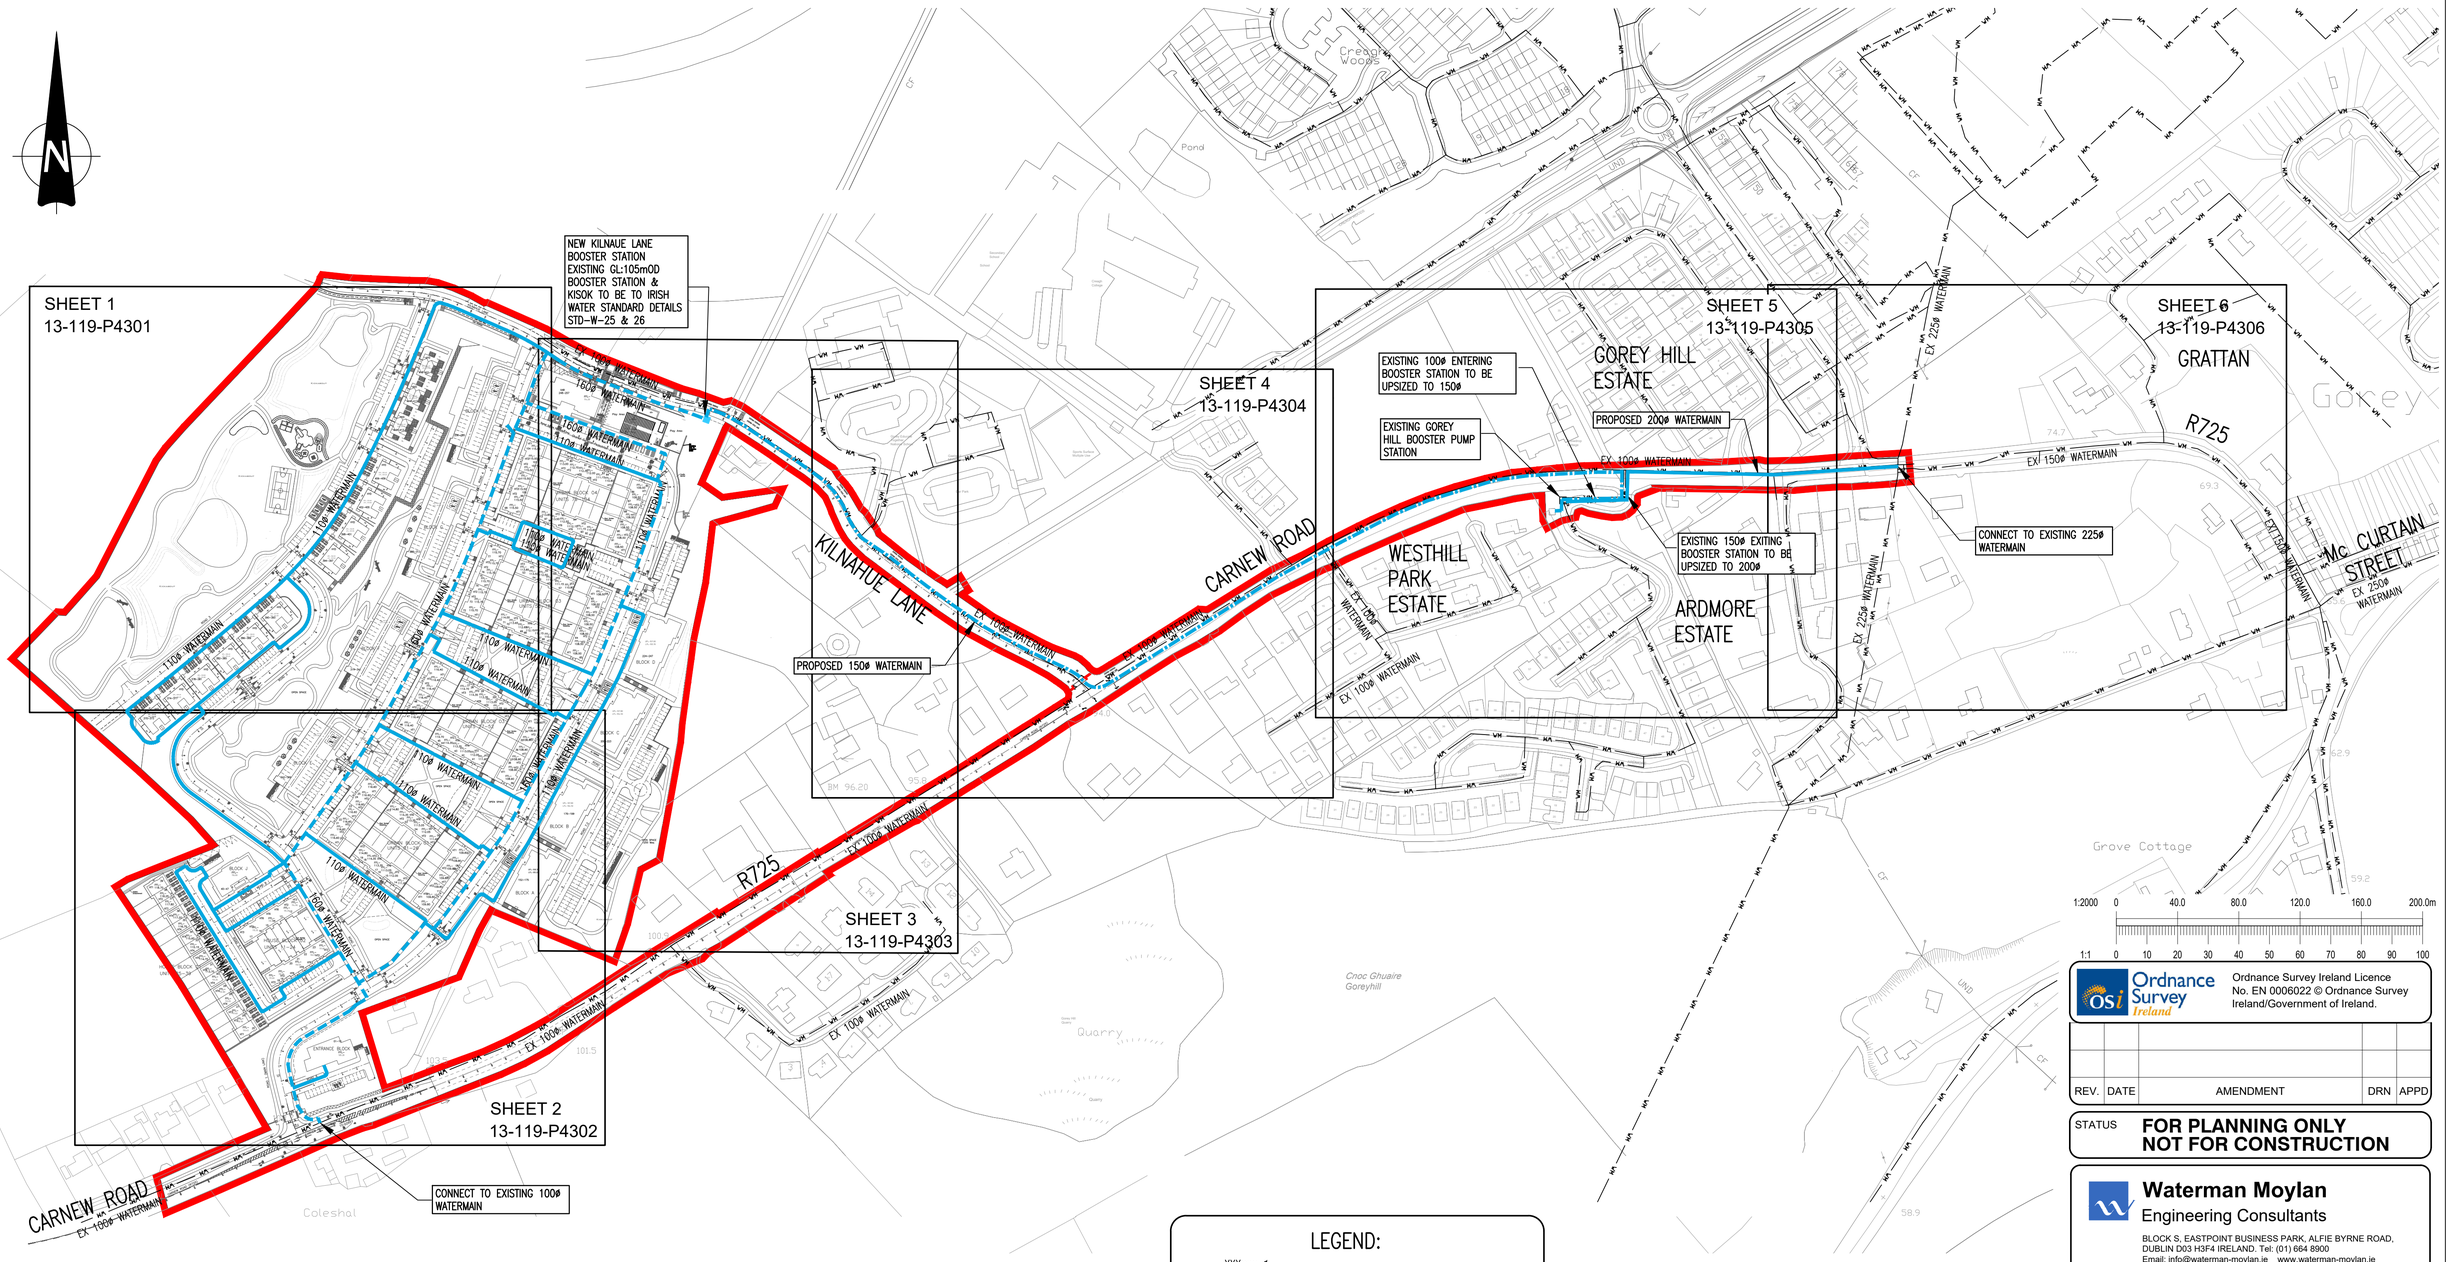

LEGEND:

XXXmm ø — WM — WM — WM —	EXISTING WATERMAIN WITH PIPE SIZE
	PROPOSED 160ø HDPE SDR 17 WATERMAIN
	PROPOSED 110ø HDPE SDR 17 WATERMAIN
	PROPOSED 150ø WATERMAIN
	PROPOSED 200ø WATERMAIN

Ordnance Survey Ireland Licence No. EN 0006022 © Ordnance Survey Ireland/Government of Ireland.

REV.	DATE	AMENDMENT	DRN	APPD

STATUS **FOR PLANNING ONLY NOT FOR CONSTRUCTION**

Waterman Moylan
Engineering Consultants
BLOCK S, EASTPOINT BUSINESS PARK, ALFIE BYRNE ROAD, DUBLIN D03 H3F4 IRELAND. Tel: (01) 664 8900
Email: info@waterman-moylan.ie www.waterman-moylan.ie

CLIENT GERARD GANNON PROPERTIES

ARCHITECT CONNOLLY ARCHITECTS

PROJECT
LANDS AT KILNAHUE & GOREY HILL, GOREY

TITLE
PROPOSED WATERMAIN GENERAL ARRANGEMENT

DRAWN	DESIGNED	APPROVED	DATE
PJD	DA	MD	MARCH 2022
SCALE	JOB NO.	DRG. NO.	REVISION
1:2000 @ A1	13-119	P4300	

© 2017. This drawing is copyright. No part of this document may be re-produced or transmitted in any form or stored in any retrieval system of any nature without the written permission of the consulting engineer as copyright holder except as agreed for use on the project for which the document was originally issued.