## Legend and Planting List:

**SITE APPLICATION BOUNDARY**

**Existing Trees to be Retained**
*Refer to arborists drawings for details*

**Tree Planting**
To be planted as 12-14cm g, 14-16cm g and 16-18cm g
To be of the following species:

*Alnus glutinosa* (Alder)
*Betula pendula* (Silver Birch)
*Crataegus monogyna* (Hawthorn)
*Malus sylvestris* (Crab Apple)
*Prunus avium* (Wild Cherry)
*Prunus padus* (Bird Cherry)
*Quercus robur* (Oak)
*Sorbus aucuparia* (Rowan)

**Medium Sized Street Tree Planting**
To be planted as 12-14cm g
To be of the following species:

*Acer x freemanii* 'Autumn Blaze' (Freeman Maple)
*Alnus spaethii* (Spaeth Alder)
*Carpinus betulus* 'Frans Fontaine' (Hornbeam)
*Malus trilobata* (Wild Apple)
*Pyrus calleryana* 'Chanticleer' (Ornamental Pear)
*Sorbus aucuparia* 'Sheerwater Seedling' (Rowan)
*Tilia cordata* 'Greenspire' (Lime)

**Coniferous Tree Planting**
*Pinus sylvestris* (Scots Pine)

**Ornamental/Multi-stemmed Tree Planting**
To be planted as 2.0-3.0m high, umbrella form
To be of the following species:

*Amelanchier lamarkii* (Snowy Mespilus)
*Corylus avellana* (Hazel)
*Prunus avium* 'Plena' (Wild Cherry)
*Prunus serrulata* 'Kanzan' (Kanzan Cherry)
*Pyrus calleryana* 'Chanticleer' (Ornamental Pear)

**Existing Hedgerows**
*Retained and enhanced where necessary.*

**Proposed Hedgerows**
*Selectively maintained to enhance existing biodiversity.*

**Hedge Planting**
To be planted at 900-1200mm high
To be of the following species:

*Carpinus betulus* (Hornbeam)
*Fagus sylvatica* (Beech)
*Ligustrum ovalifolium* (Privet)
*Prunus lusitanica* (Portugese Laurel)

**Grass Seeding**
*Managed as an ornamental lawn.*

**Private Lawn**
***To rear gardens of dwellings.***

**Native Wildflower Meadow**
Area to be managed as a wildflower meadow to improve the biodiversity of the local environment and reduce maintenance operations.

**Bulb Planting**

**Bands of Ornamental Planting**

**Groundcover and Grass Planting**
*To be selected from following:*

*Groundcovers planted at 5 per m2 in single species groups. Herbaceous plants to be planted throughout in groups of 3, 5 and 7.*

***Groundcover + Grasses***
*Carex testacea*
*Hedera helix* 'Hibernica' (Ivy)
*Lavandula stoechas* (Lavender)
*Libertia formosa*
*Lonicera pileata* (Honeysuckle)
*Lonicera nitida* 'Maigreen' (Honeysuckle)
*Luzula nivea* (Snowy Woodrush)
*Molinia caerulea* (Purple Moor Grass)
*Persicaria affinis* 'Superba'
*Stipa calamagrostis*
*Stipa tenuissima*
*Vinca minor*(Periwinkle)

**Herbaceous Plants**
*Allium* spp.
*Anemone japonica* 'Honorine Jobert' (Windflower)
*Crocosmia* 'Lucifer'
*Ligularia* 'Przewalskii'
*Rudbeckia fulgida* 'Goldsturm' (Black Eyed Susan)

**Shrub Planting**
*To be selected from following:*
*Abelia x grandiflora*
*Buxus sempervirens* (Box)
*Cistus x hybridus* (Rock Rose)
*Cornus alba* 'Sibirica' (Red Barked Dogwood)
*Calamagrostis 'Karl Foerster'*
*Hypericum 'Hidcote' (St Johns Wort)*
*Ilex aquifolium* (Holly)
*Ligustrum japonicum* (Japanise Privet)
*Ligustrum vulgare* (Common Privet)
*Mahonia x media*
*Prunus lusitanica* (Portugese Laurel)
*Prunus laurocerasus* (Common Laurel)
Salix brtizensis (Willow)
Stipa gigantea

**Native Understorey Planting**
Native planting mix beneath woodland copses

**Native Wetland Planting**
Wetland mix to banks of stream/ponds

**Green wall retaining structure**
Terramesh/Evo Geo retaining structure to edge of open spaces

**Body of Water**

**Paving to gardens and access paths**
Small unit concrete paving

**Feature Paving to public spaces**
Textured concrete paviors or flags

**Informal Gravel Path**

**Informal Path**

**Root Barrier**
Root barrier to rear or mounding

**Existing / Proposed Levels**
EL + 78.00
PL + 80.00

**Retaining Wall Structure**

**Play Surface**
To Play Area

**Table and Chairs**

**Seating**

**Informal Play Equipment**

**Swale**
refer to engineers drawings for details

**Green Retaining Wall**

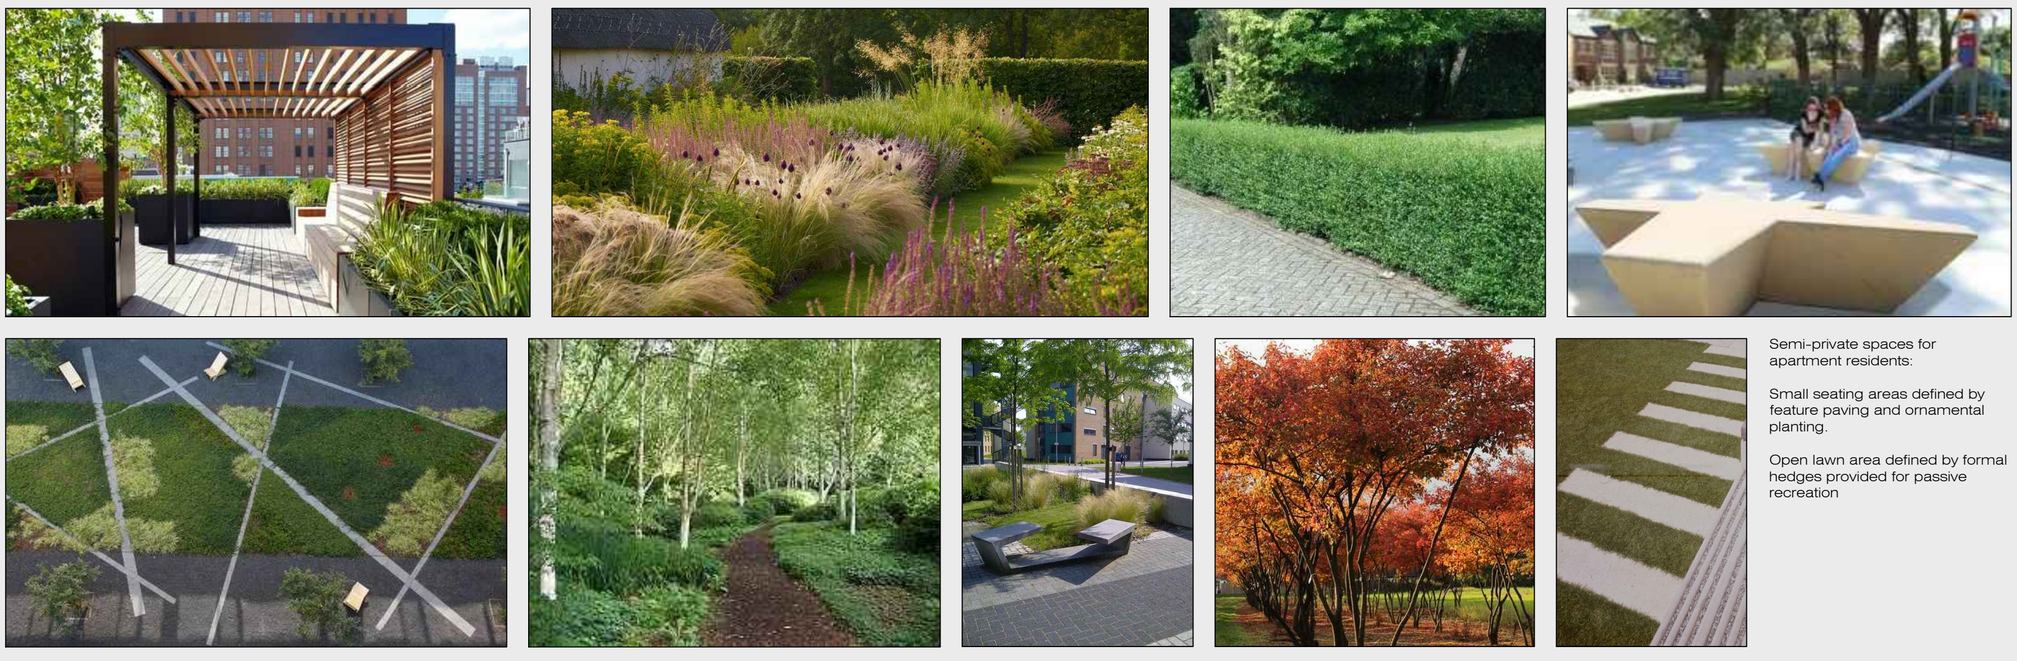

Semi-private spaces for apartment residents:

Small seating areas defined by feature paving and ornamental planting.

Open lawn area defined by formal hedges provided for passive recreation

| rev | date | drawn | description |
|---|---|---|---|
| A | 14.03.22 | JMC | Final Planning Application |
| 0 | 15.12.20 | KF | Pre-Planning Application |

THIS DRAWING IS COPYRIGHT ©

notes DO NOT SCALE figured dimensions only to be taken from this drawing

job Residential Development at Coolagad for Cairn Homes

drg. Landscape Masterplan - Detail Area 2

| | |
|---|---|
| Scales | 1:500 @ A1 |
| Status | PLANNING |
| Date | 14.03.22 |
| Drn. | JMcC |
| Chd. | KF |
| Passed | |
| Job No. | 0402 |
| Drawing No. | 103 |
| Rev. | A |

**Kevin Fitzpatrick** | Landscape Architecture
4 Main Street
Raheny
Dublin 5
**E**- info@kfla.ie **W**- www.kfla.ie