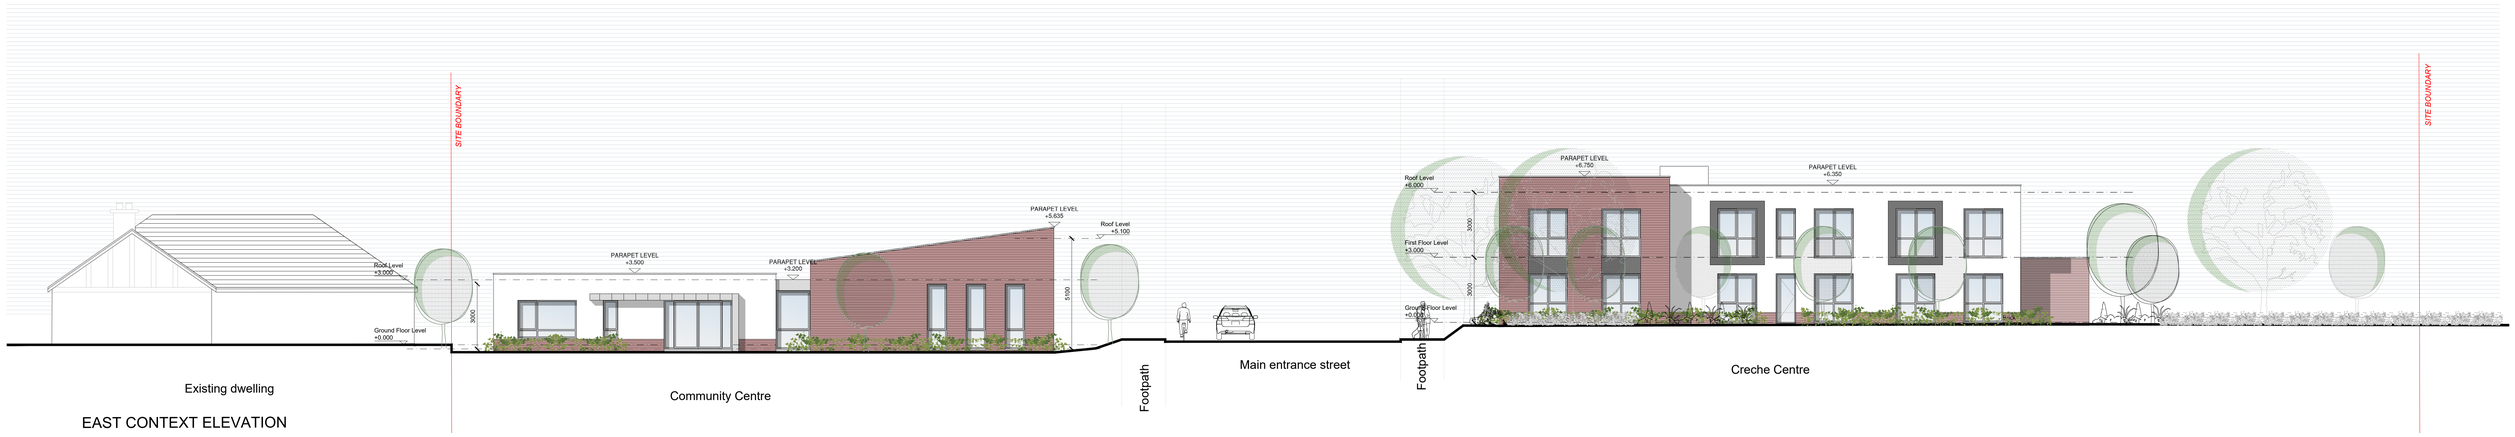

EAST CONTEXT ELEVATION

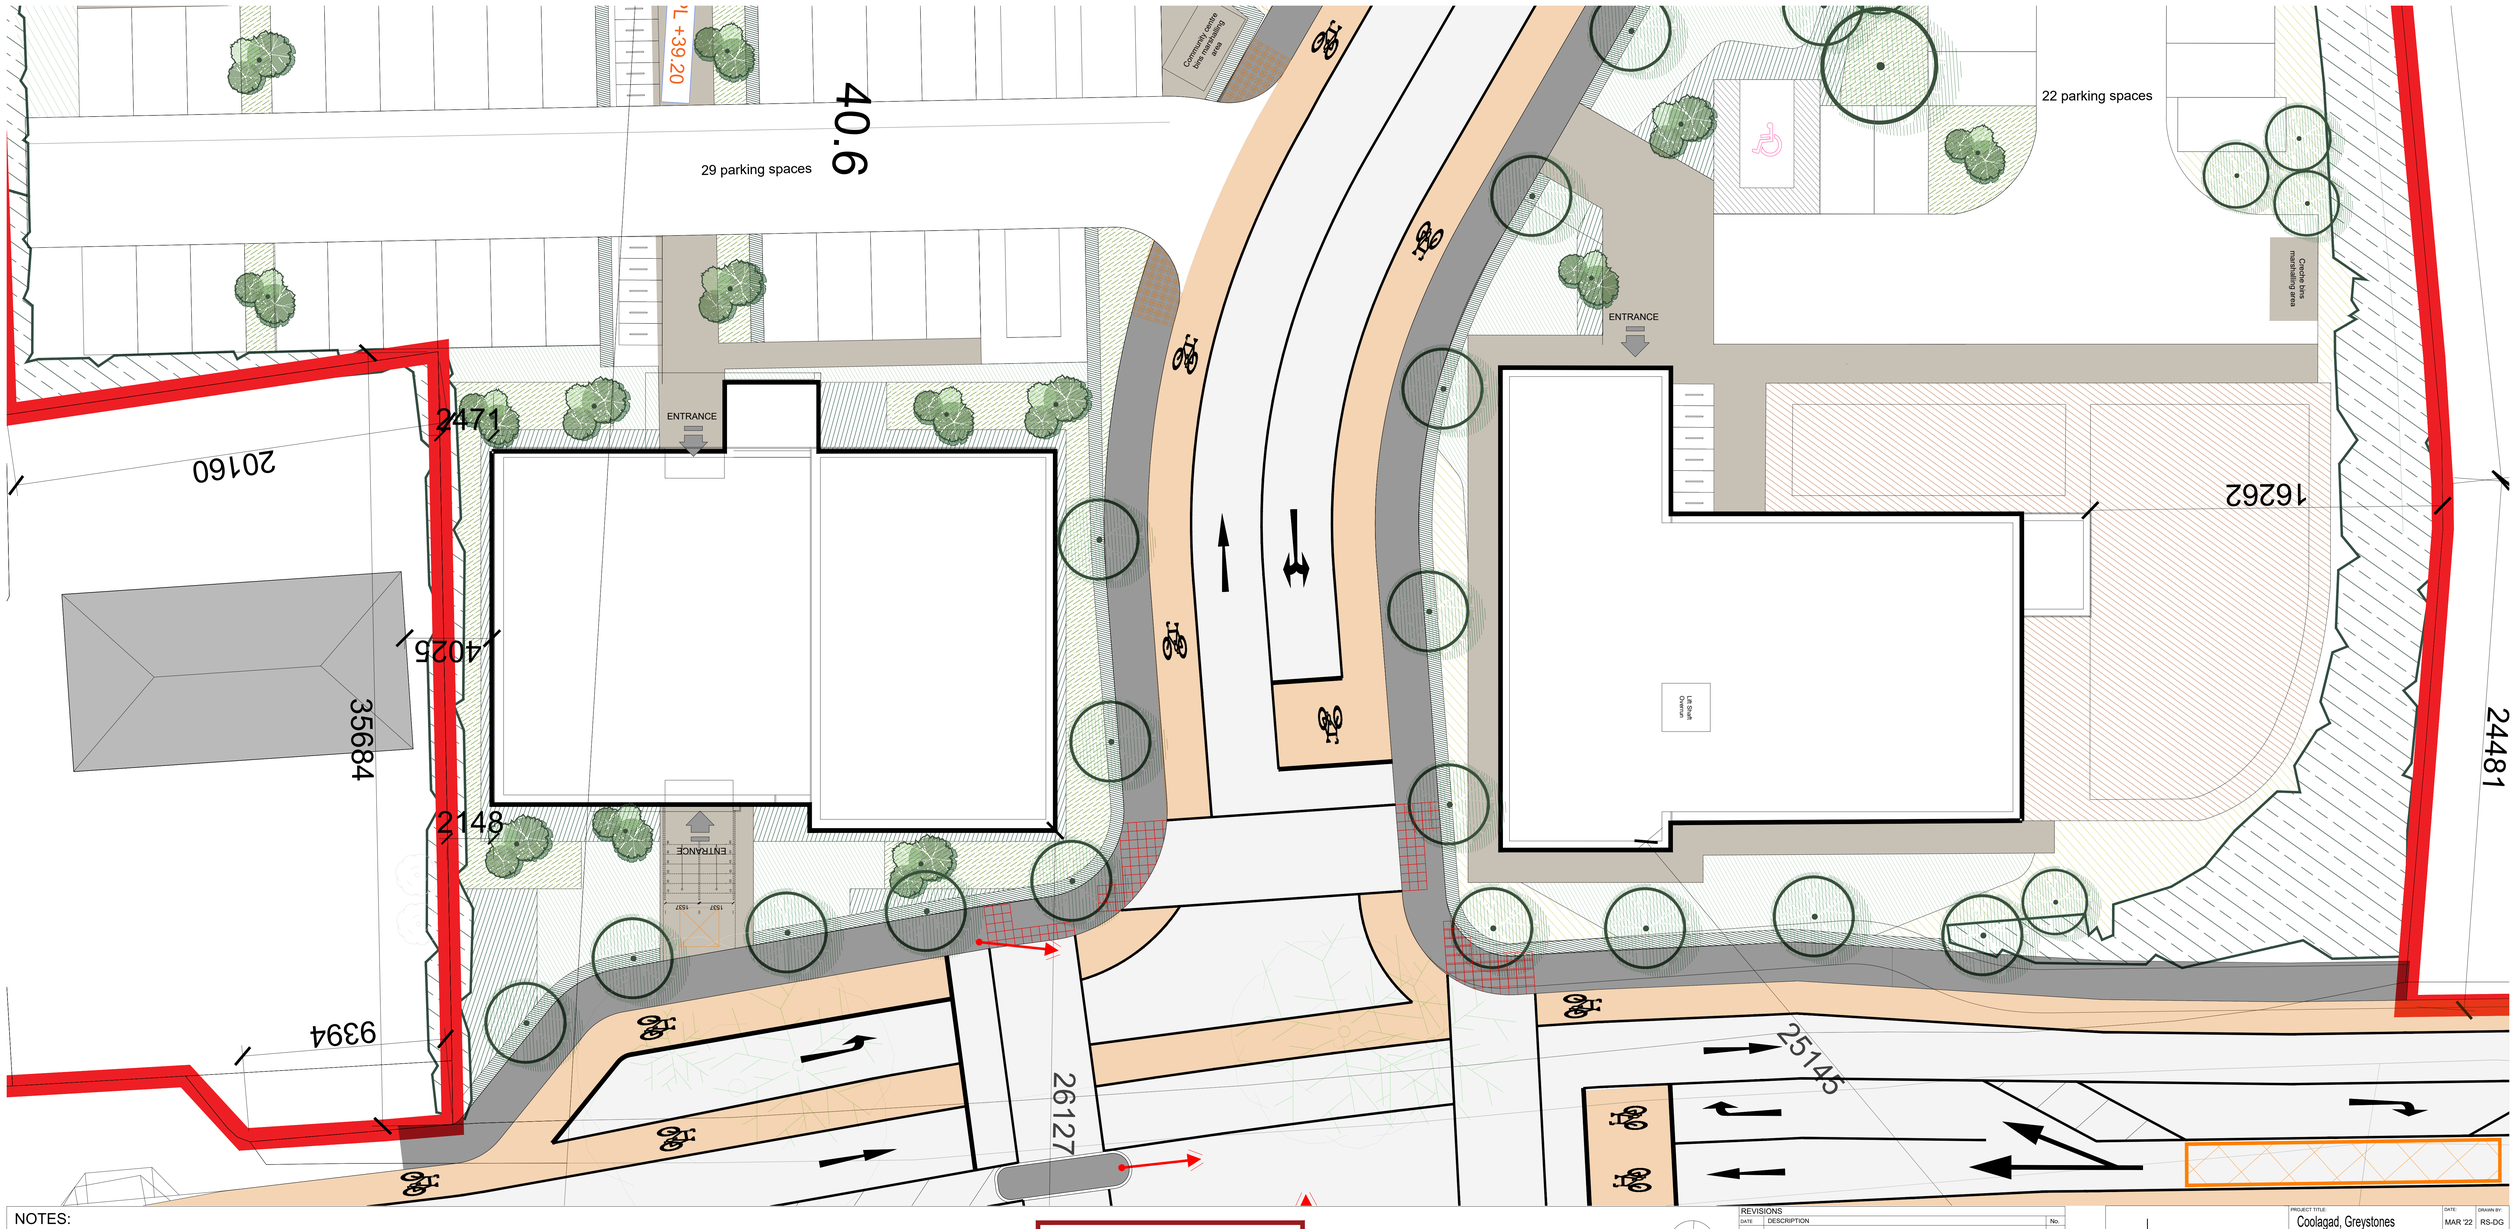

NOTES:

DO NOT SCALE FROM DRAWINGS. WORK TO FIGURED DIMENSIONS ONLY. ARCHITECT TO BE NOTIFIED OF ALL DISCREPANCIES.

SHD STAGE 3

N

REVISIONS		
DATE	DESCRIPTION	No.

MCORM

MF CROSSAN O'ROURKE MANNING **ARCHITECTS**

1 Grantham Street, Dublin 8, D08 A4RY Ireland.
Tel. 01-4756700 Fax: 01-4756711 E-Mail: arch@mcorm.com

PROJECT TITLE: Coolagad, Greystones		DATE: MAR '22	DRAWN BY: RS-DG
DRAWING TITLE: Community Centre & Creche East Context Elevation		SCALE: 1:100@A0	REVISION: -
		JOB NO: 20005	DRAWING NO: PL700