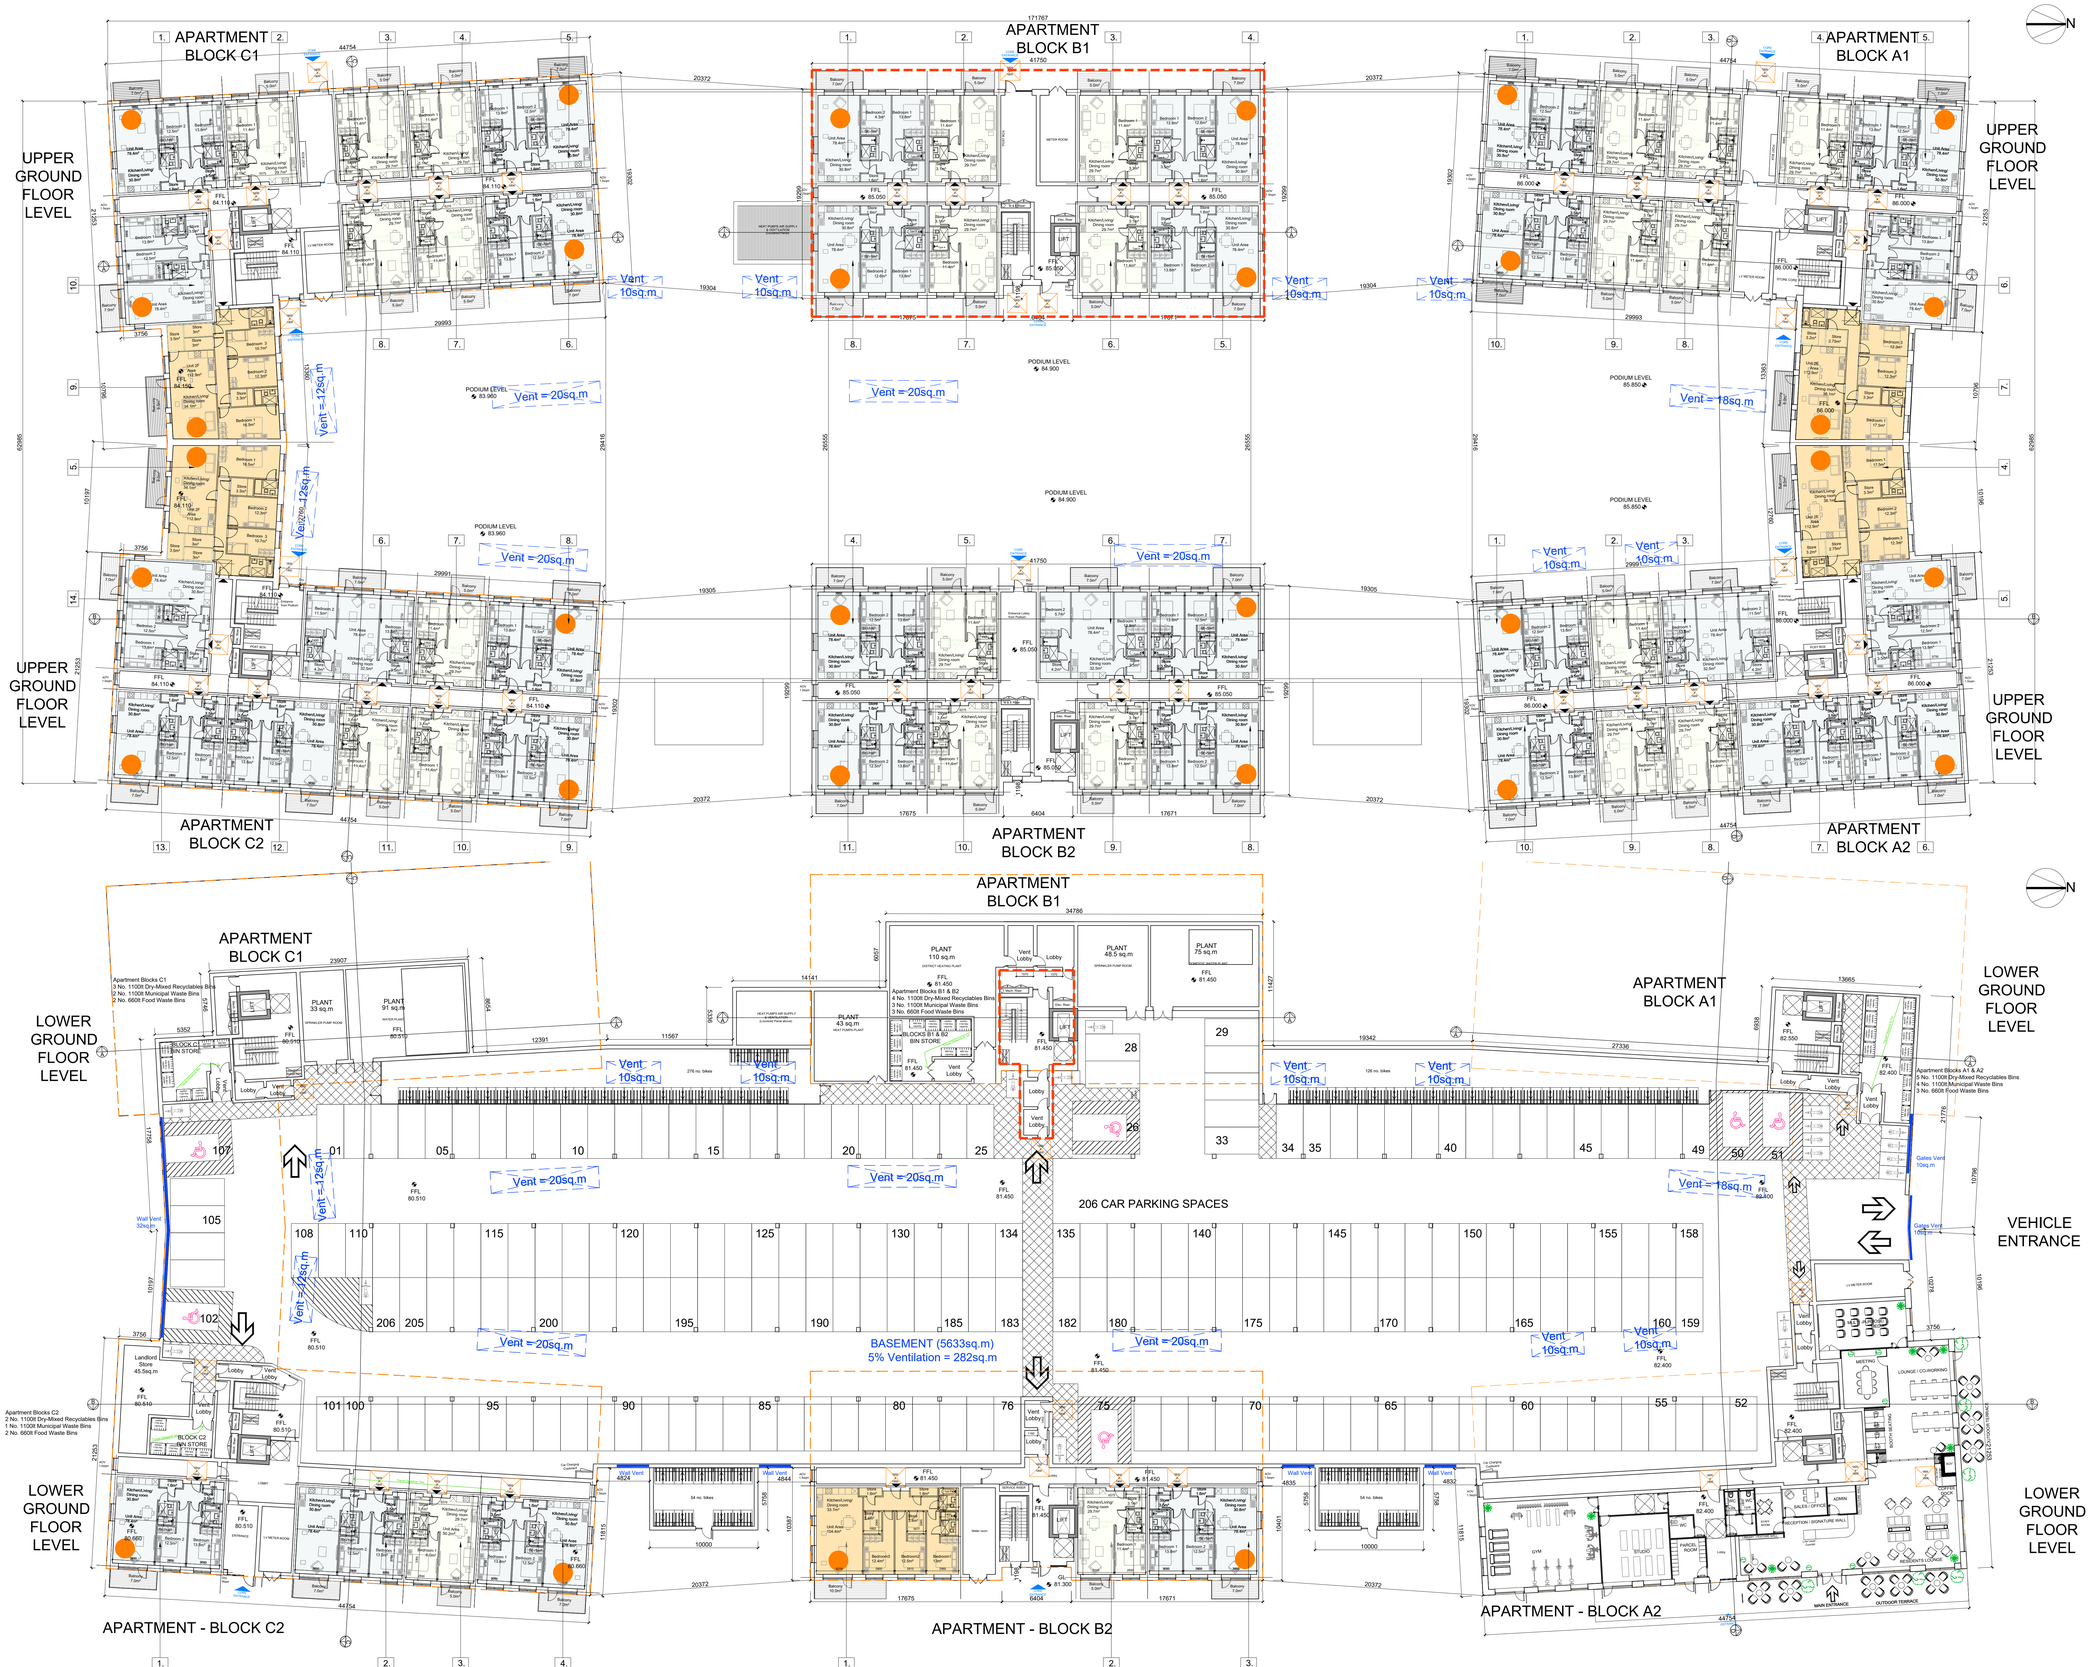

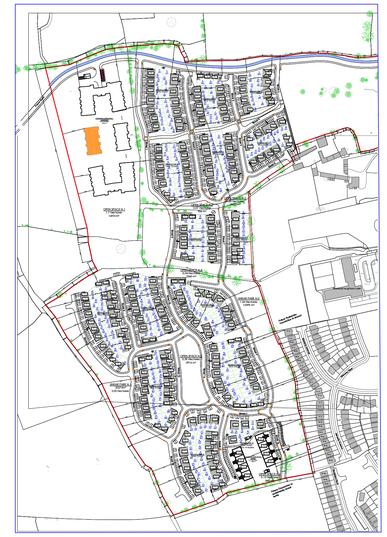

KEY PLAN
NTS

LEGEND

- PART V ALLOCATED APARTMENT BLOCK B1
- PART V ALLOCATION
- 1 BED APARTMENT
- 2 BED APARTMENT
- 3 BED APARTMENT
- DUAL ASPECT UNIT

NOTES:
DO NOT SCALE FROM DRAWINGS. WORK TO FIGURED DIMENSIONS ONLY. ARCHITECT TO BE NOTIFIED OF ALL DISCREPANCIES.

SHD STAGE 3

REVISIONS		
DATE	DESCRIPTION	No.

MCORM
Mc CROSSAN O'ROURKE MANNING **ARCHITECTS**

PROJECT TITLE: Coolagad, Greystones		DATE: MAR '22	DRAWN BY: LQMD/GF
DRAWING TITLE: Apartment Blocks A-C Lower & Upper Ground Floor - Part V		SCALE: 1:200@A0	REVISION:
		JOB NO: 20005	DRAWING NO: PL800

1 Upper Pembroke Street, Dublin 2, D02 AX07 Ireland
Tel: 01-4788700 Fax: 01-4788711 E-Mail: arch@mcorm.com