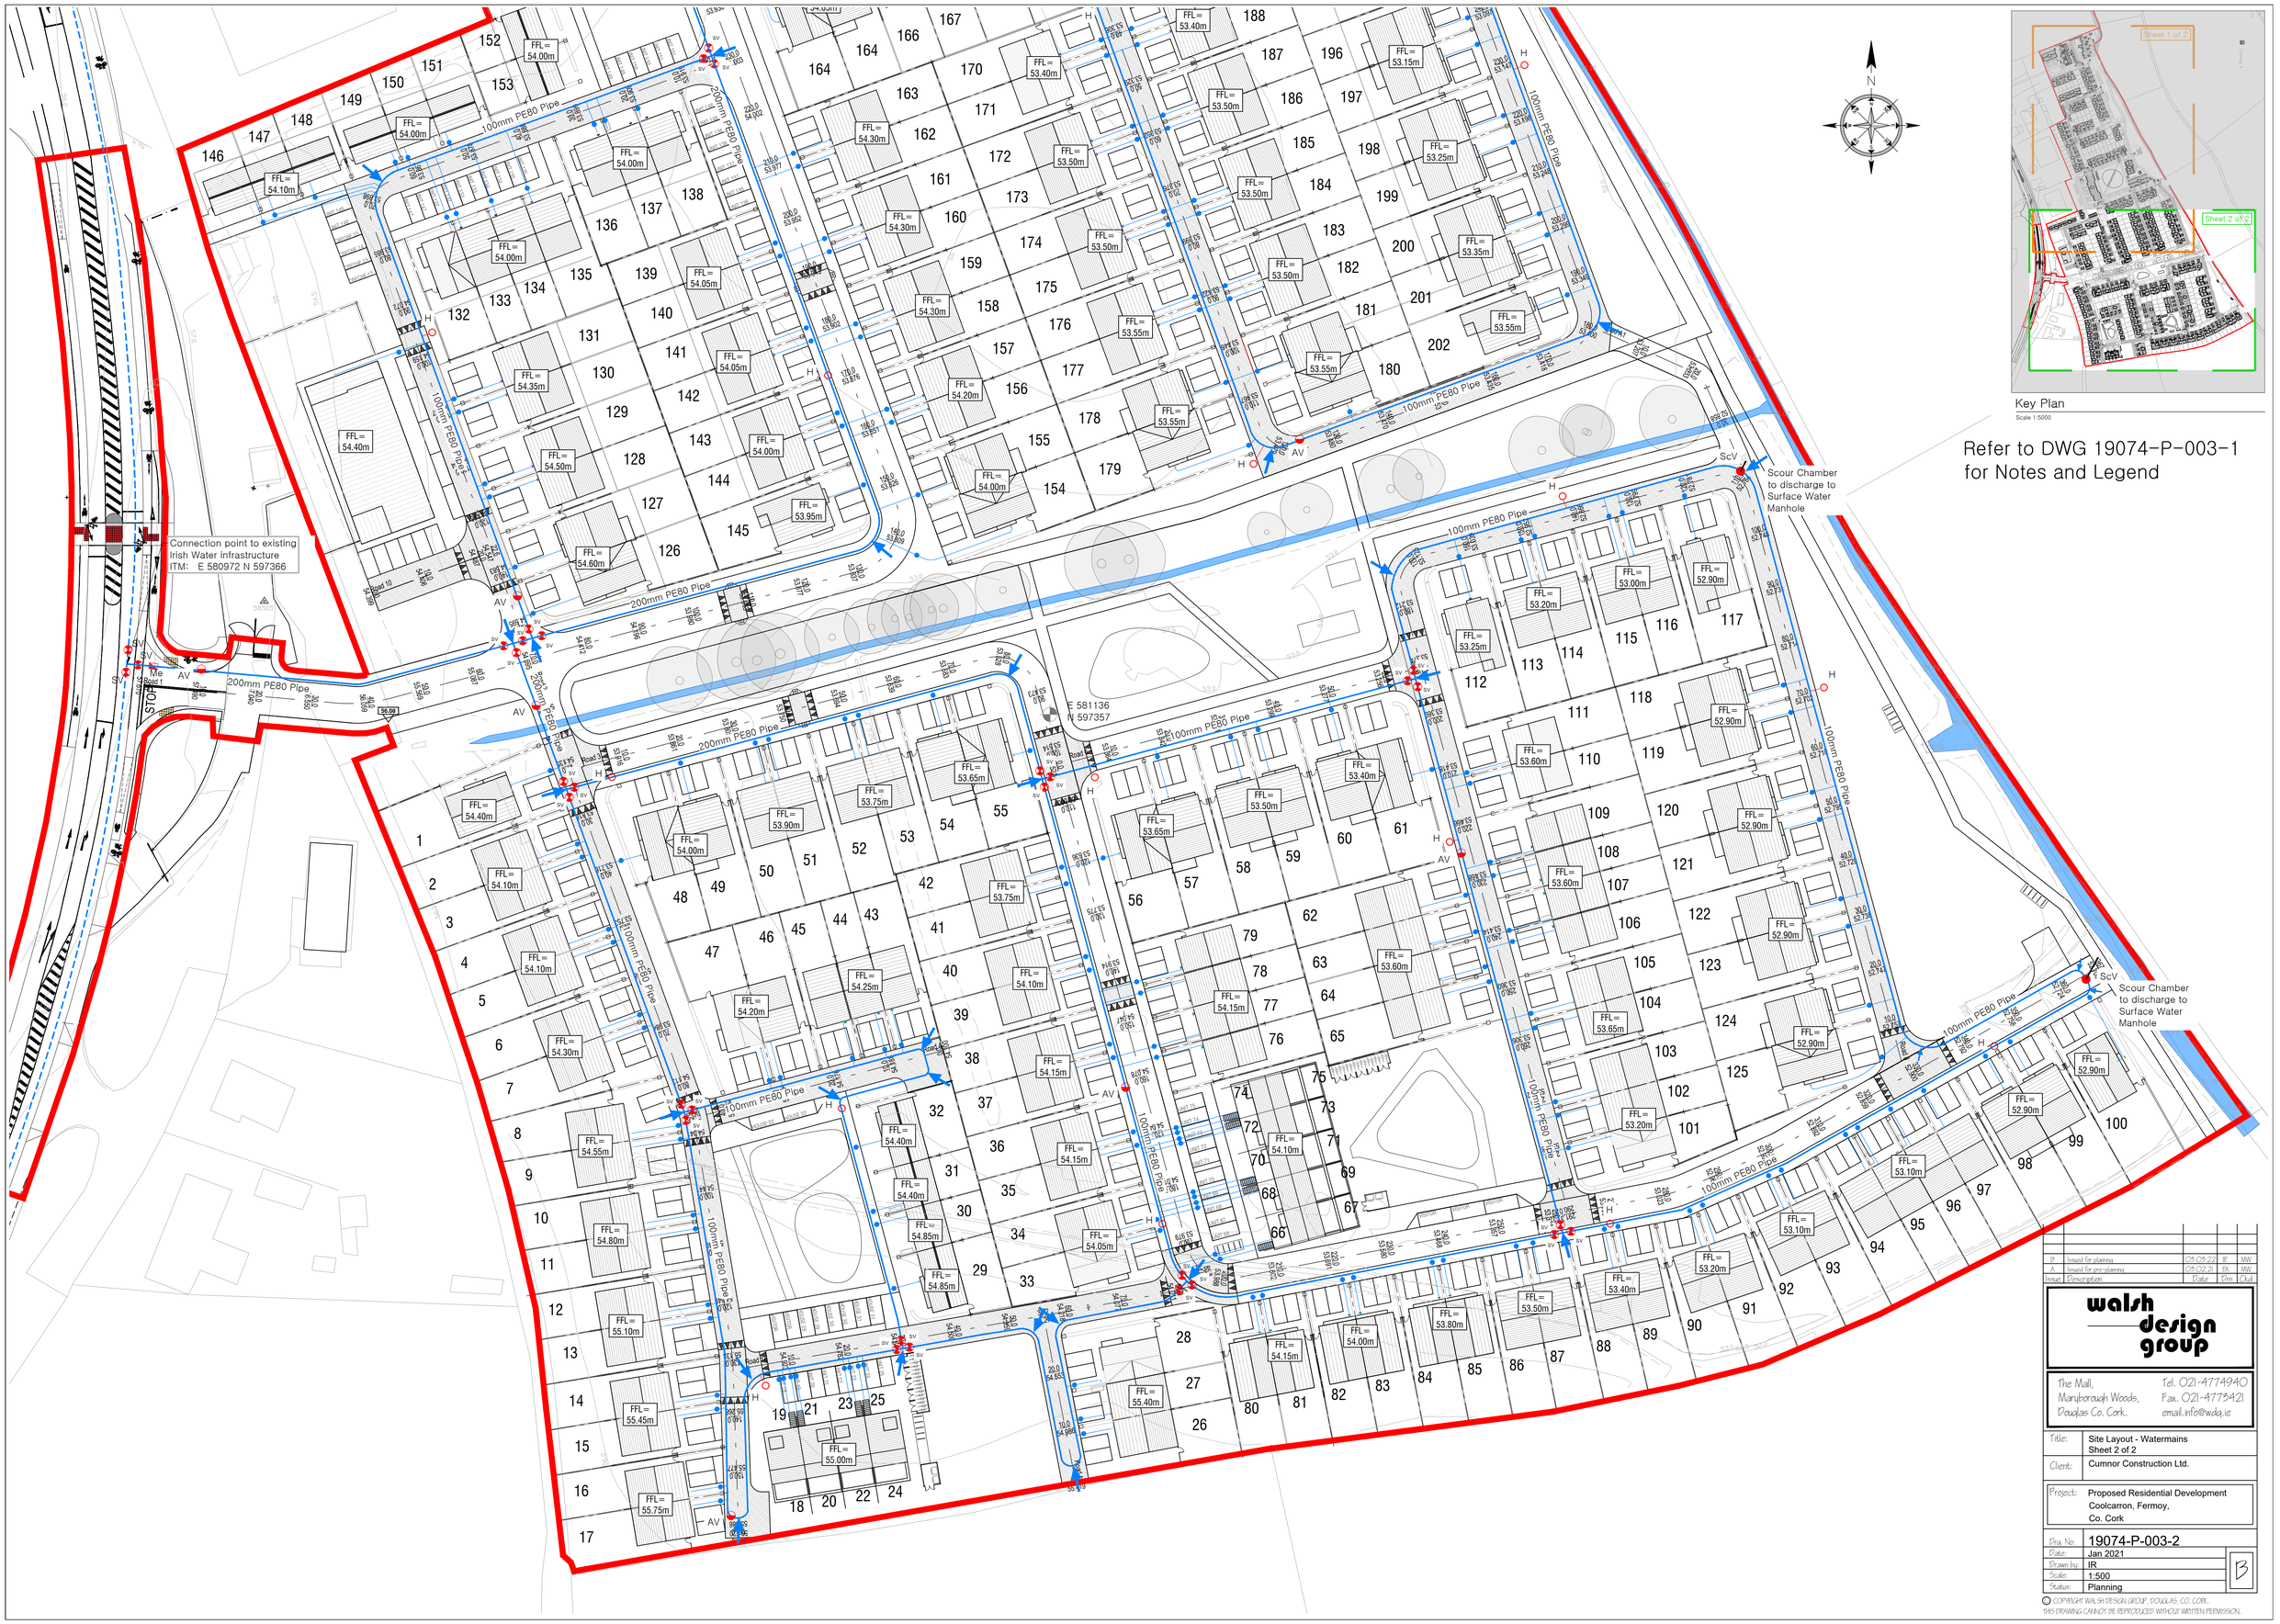

Issue	Description	Date	Drn	Chkd
B	Issued for planning	05.05.22	IR	MW
A	Issued for pre planning	05.02.21	EK	MW

walsh design group

The Mall,
Maryborough Woods,
Douglas Co. Cork.

Tel. 021-4774940
Fax. 021-4775421
email.info@wdg.ie

Title:	Site Layout - Watermains Sheet 2 of 2
Client:	Cumnor Construction Ltd.
Project:	Proposed Residential Development Coolcarron, Fermoy, Co. Cork
Dra. No:	19074-P-003-2
Date:	Jan 2021
Drawn by:	IR
Scale:	1:500
Status:	Planning

B

© COPYRIGHT WALSH DESIGN GROUP, DOUGLAS, CO. CORK.
THIS DRAWING CANNOT BE REPRODUCED WITHOUT WRITTEN PERMISSION.