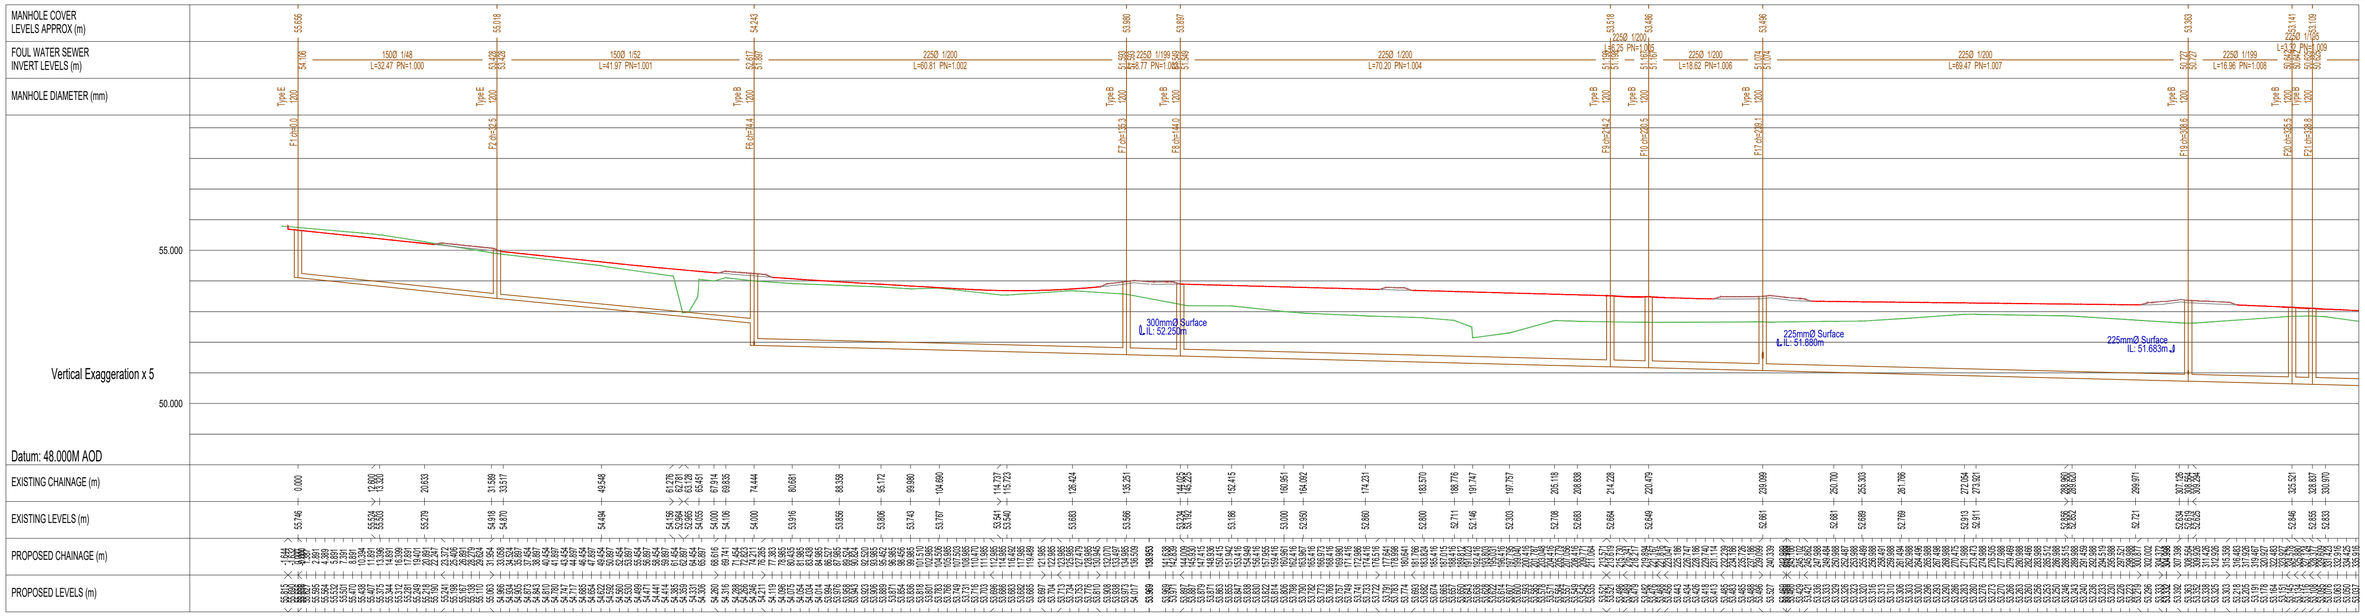

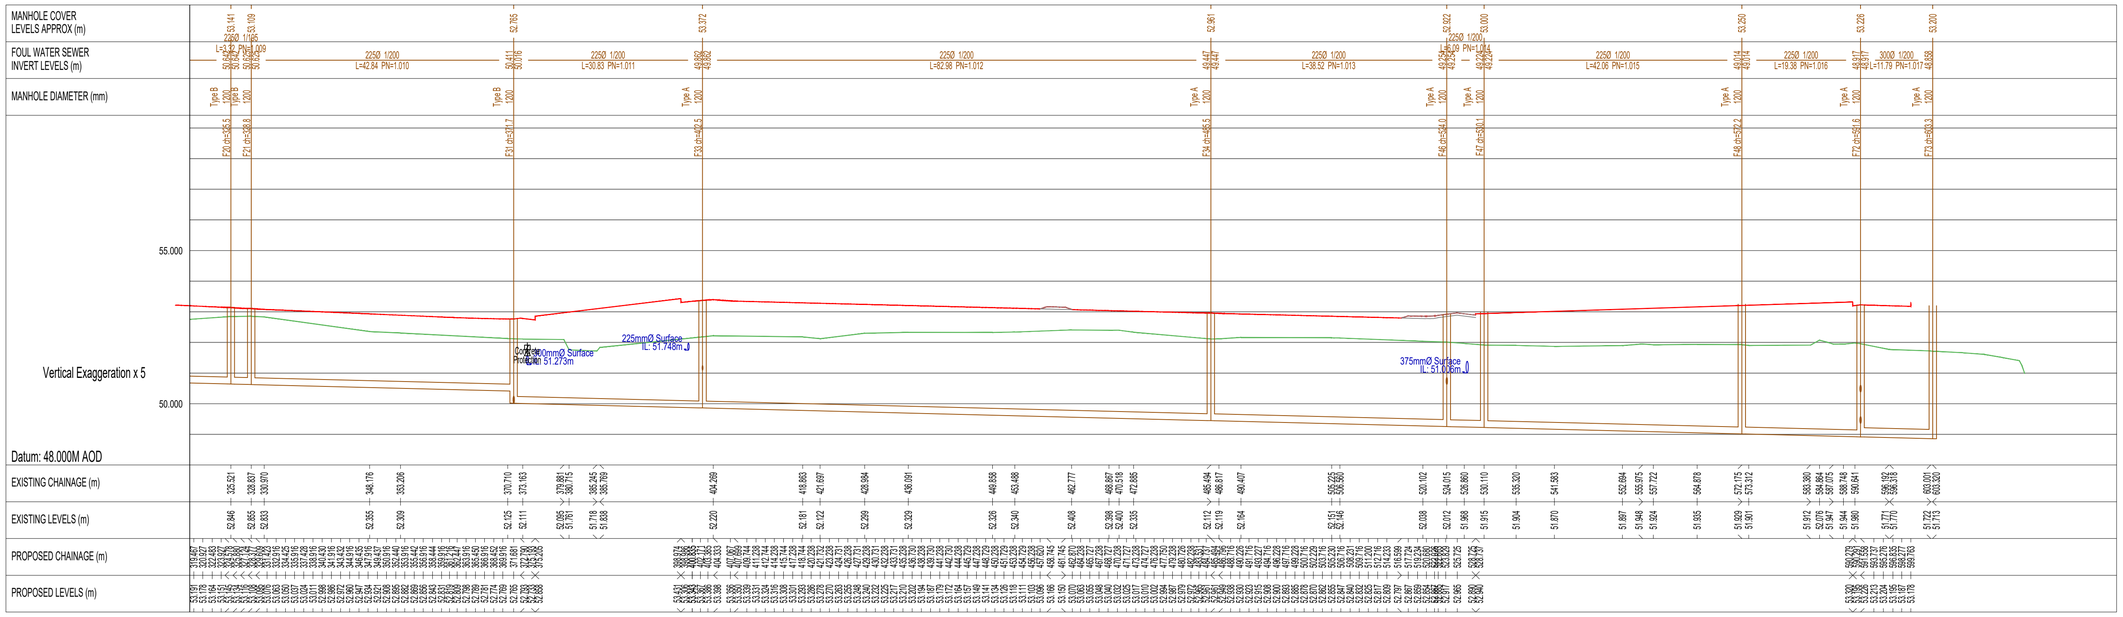

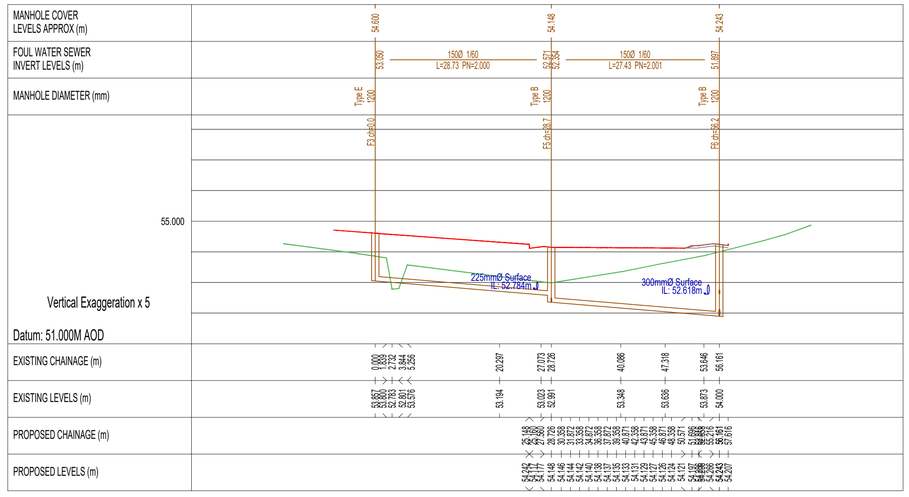

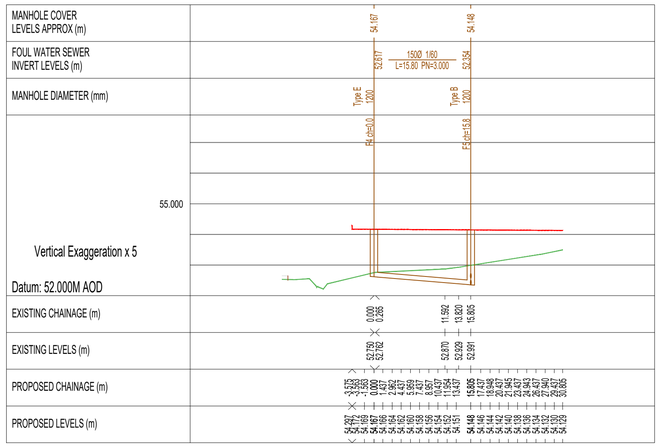

NOTE:
All Surface Water and Wastewater sewer Pipes shall be protected with a concrete surround, with flexible joints filled with compressible material, where the depth from the road surface to the crown of the pipe is less than 1200mm.
(See STD-WW-07 and STD-WW-08 on drawing no. 19074-P-501 for details of concrete surround to be used on both sewers.)

Note:
All foul sewer construction details to comply with the following Irish Water Documents:
IW-CDS-5030-01 Wastewater Infrastructure Standard Details, July 2020, Revision 4.
IW-CDS-5030-03 Code of practice for Wastewater Infrastructure, July 2020, Revision 2.

LEGEND

Existing Ground Level

Proposed Ground Level

Issue	Description	Date	Drn	Chkd
B	Issued for planning	05.05.22	IR	MW
A	Issued for pre-planning	22.01.21	IR	MW

walsh design group

The Mall, Manyborough Woods, Douglas Co. Cork.
Tel. 021-4774940
Fax. 021-4775421
email.info@wdg.ie

Title:	Wastewater Network Longitudinal Sections Sheet 1 of 5
Client:	Cumnor Construction Ltd.
Project:	Proposed Residential Development, Coolcarron, Fermoy, Co. Cork
Dra. No:	19074-P-302-1
Date:	Jan 2021
Drawn by:	IR
Scale:	1:500
Status:	Planning
	B

© COPYRIGHT WALSH DESIGN GROUP, DOUGLAS, CO. CORK.
THIS DRAWING CANNOT BE REPRODUCED WITHOUT WRITTEN PERMISSION.