SECTION F-F - CONTIGUOUS ELEVATION

SCALE 1:200

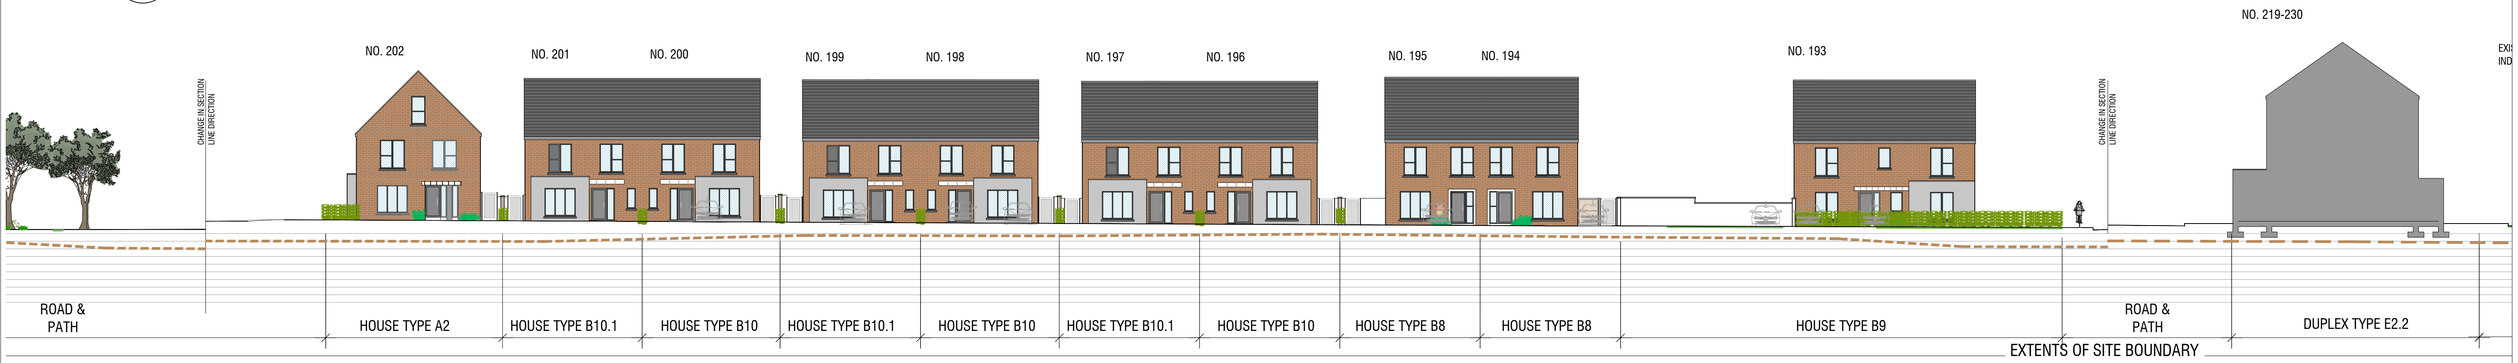

SECTION F-F - CONTIGUOUS ELEVATION cont.

SCALE 1:200

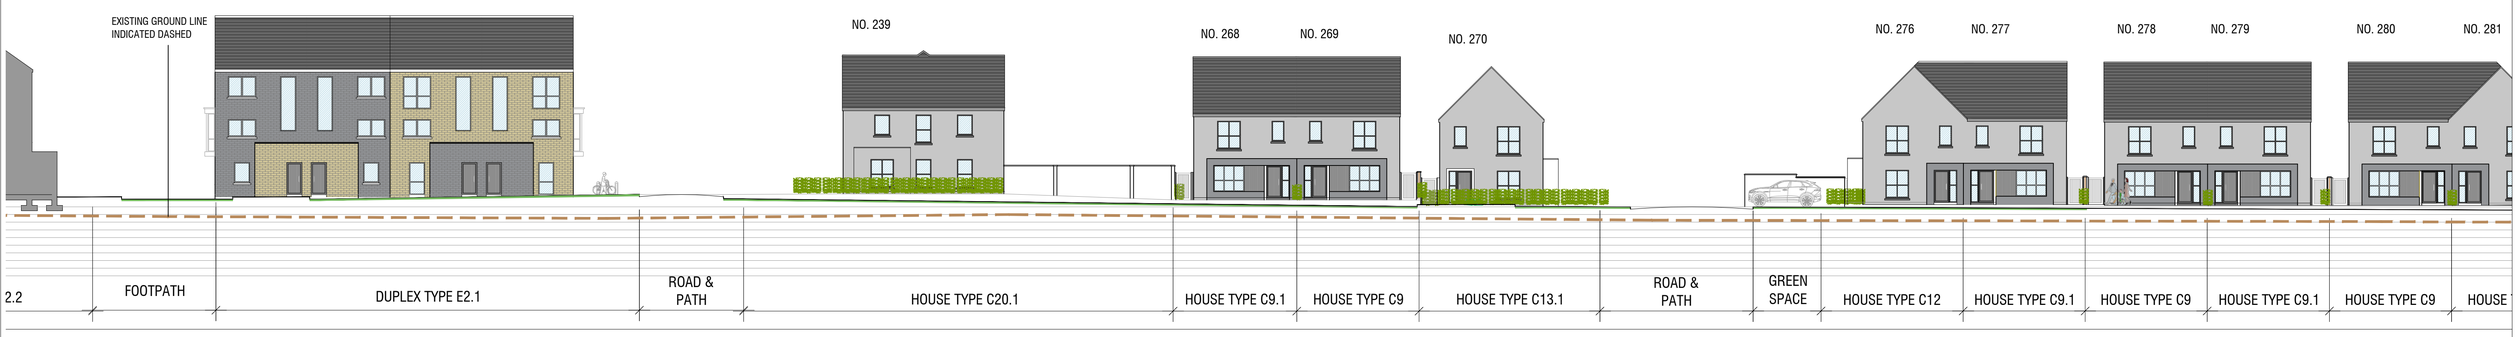

SECTION F-F - CONTIGUOUS ELEVATION cont.

SCALE 1:200

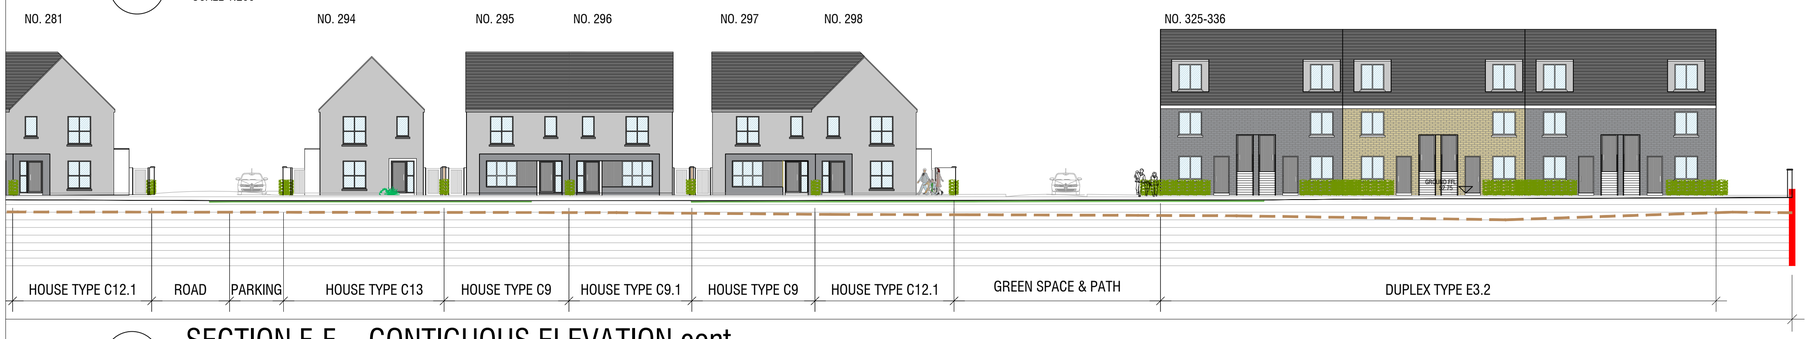

SECTION F-F - CONTIGUOUS ELEVATION cont.

SCALE 1:200

REV.:	DATE:	DRWN.:	DESCRIPTION:	INT:

©THIS DRAWING IS COPYRIGHT
THIS DRAWING IS FOR PLANNING PURPOSES ONLY

GCA
GERALDINE COUGHLAN ARCHITECTS
Ard-Na-Greine, Enniskeane, Co. Cork 086-8259794 info@gca.ie

PROJECT: DEVELOPMENT AT FERMOY				JOB NO: 19037
DRAWING: SITE SECTION F-F CONTIGUOUS ELEVATION	KOD	CLIENT: CUMNOR		DRAWING NO: PL 07
SERIES: PLANNING	SCALE:1:200	A1	DATE: 04/03/2022	