©THIS DRAWING IS COPYRIGHT
THIS DRAWING IS FOR PLANNING PURPOSES ONLY

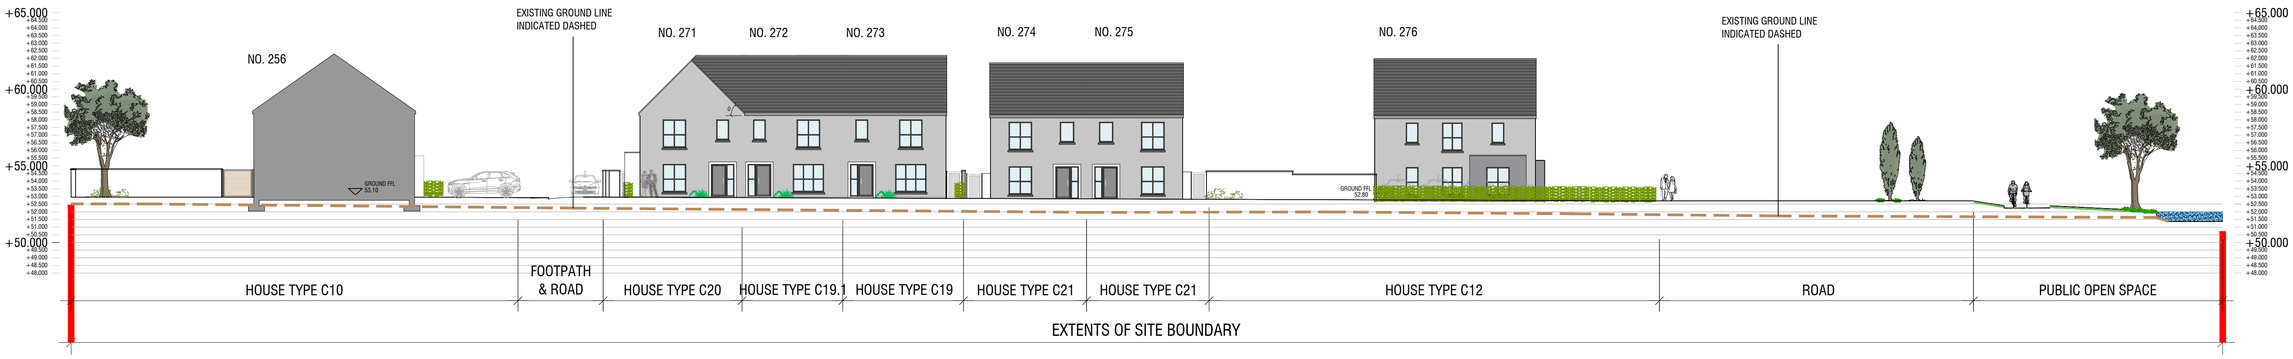

SECTION B-B

SCALE 1:200

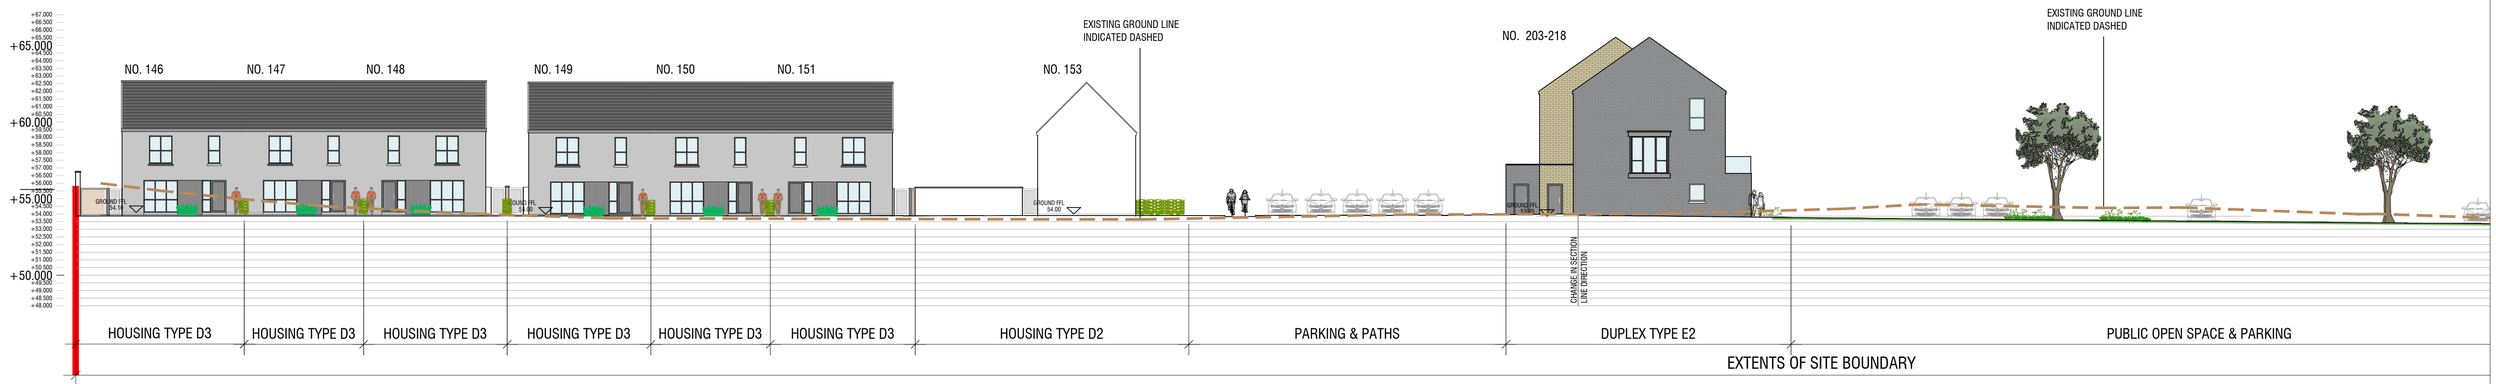

SECTION C-C

SCALE 1:200

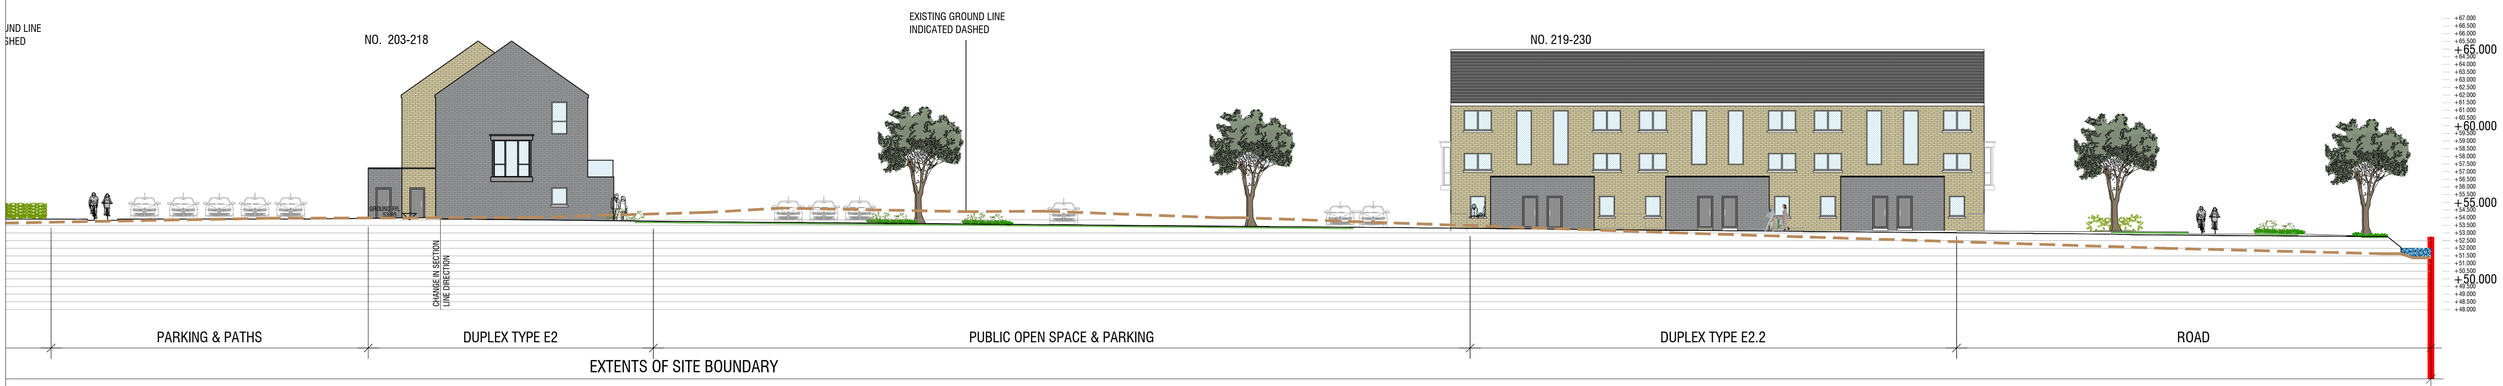

SECTION C-C - cont

SCALE 1:200

REV.:	DATE:	DRWN.:	DESCRIPTION:	INT:

GCA
GERALDINE COUGHLAN
ARCHITECTS
Ard-Na-Greine, Enniskeane, Co. Cork 086-8259794 info@gca.ie

PROJECT: DEVELOPMENT AT FERMOY					JOB NO: 19037
DRAWING: SITE SECTION B-B & C-C			BY	CLIENT: CUMNOR	DRAWING NO: PL 05
SERIES: PLANNING	SCALE:1:200	A1	DATE: 21.02.2022		