THE COPYRIGHT OF THIS DRAWING IS VESTED WITH CW O'BRIEN ARCHITECTS LIMITED AND MUST NOT BE COPIED OR REPRODUCED WITHOUT THE CONSENT OF THE COMPANY.

FIGURED DIMENSIONS ONLY TO BE TAKEN FROM THIS DRAWING. DO NOT SCALE

ALL CONTRACTORS MUST VISIT THE SITE AND BE RESPONSIBLE FOR CHECKING ALL SETTING OUT DIMENSIONS AND NOTIFYING THE ARCHITECT OF ANY DISCREPANCIES PRIOR TO ANY MANUFACTURE OR CONSTRUCTION WORK.

NOTES:

DESIGN INTENT DRAWING

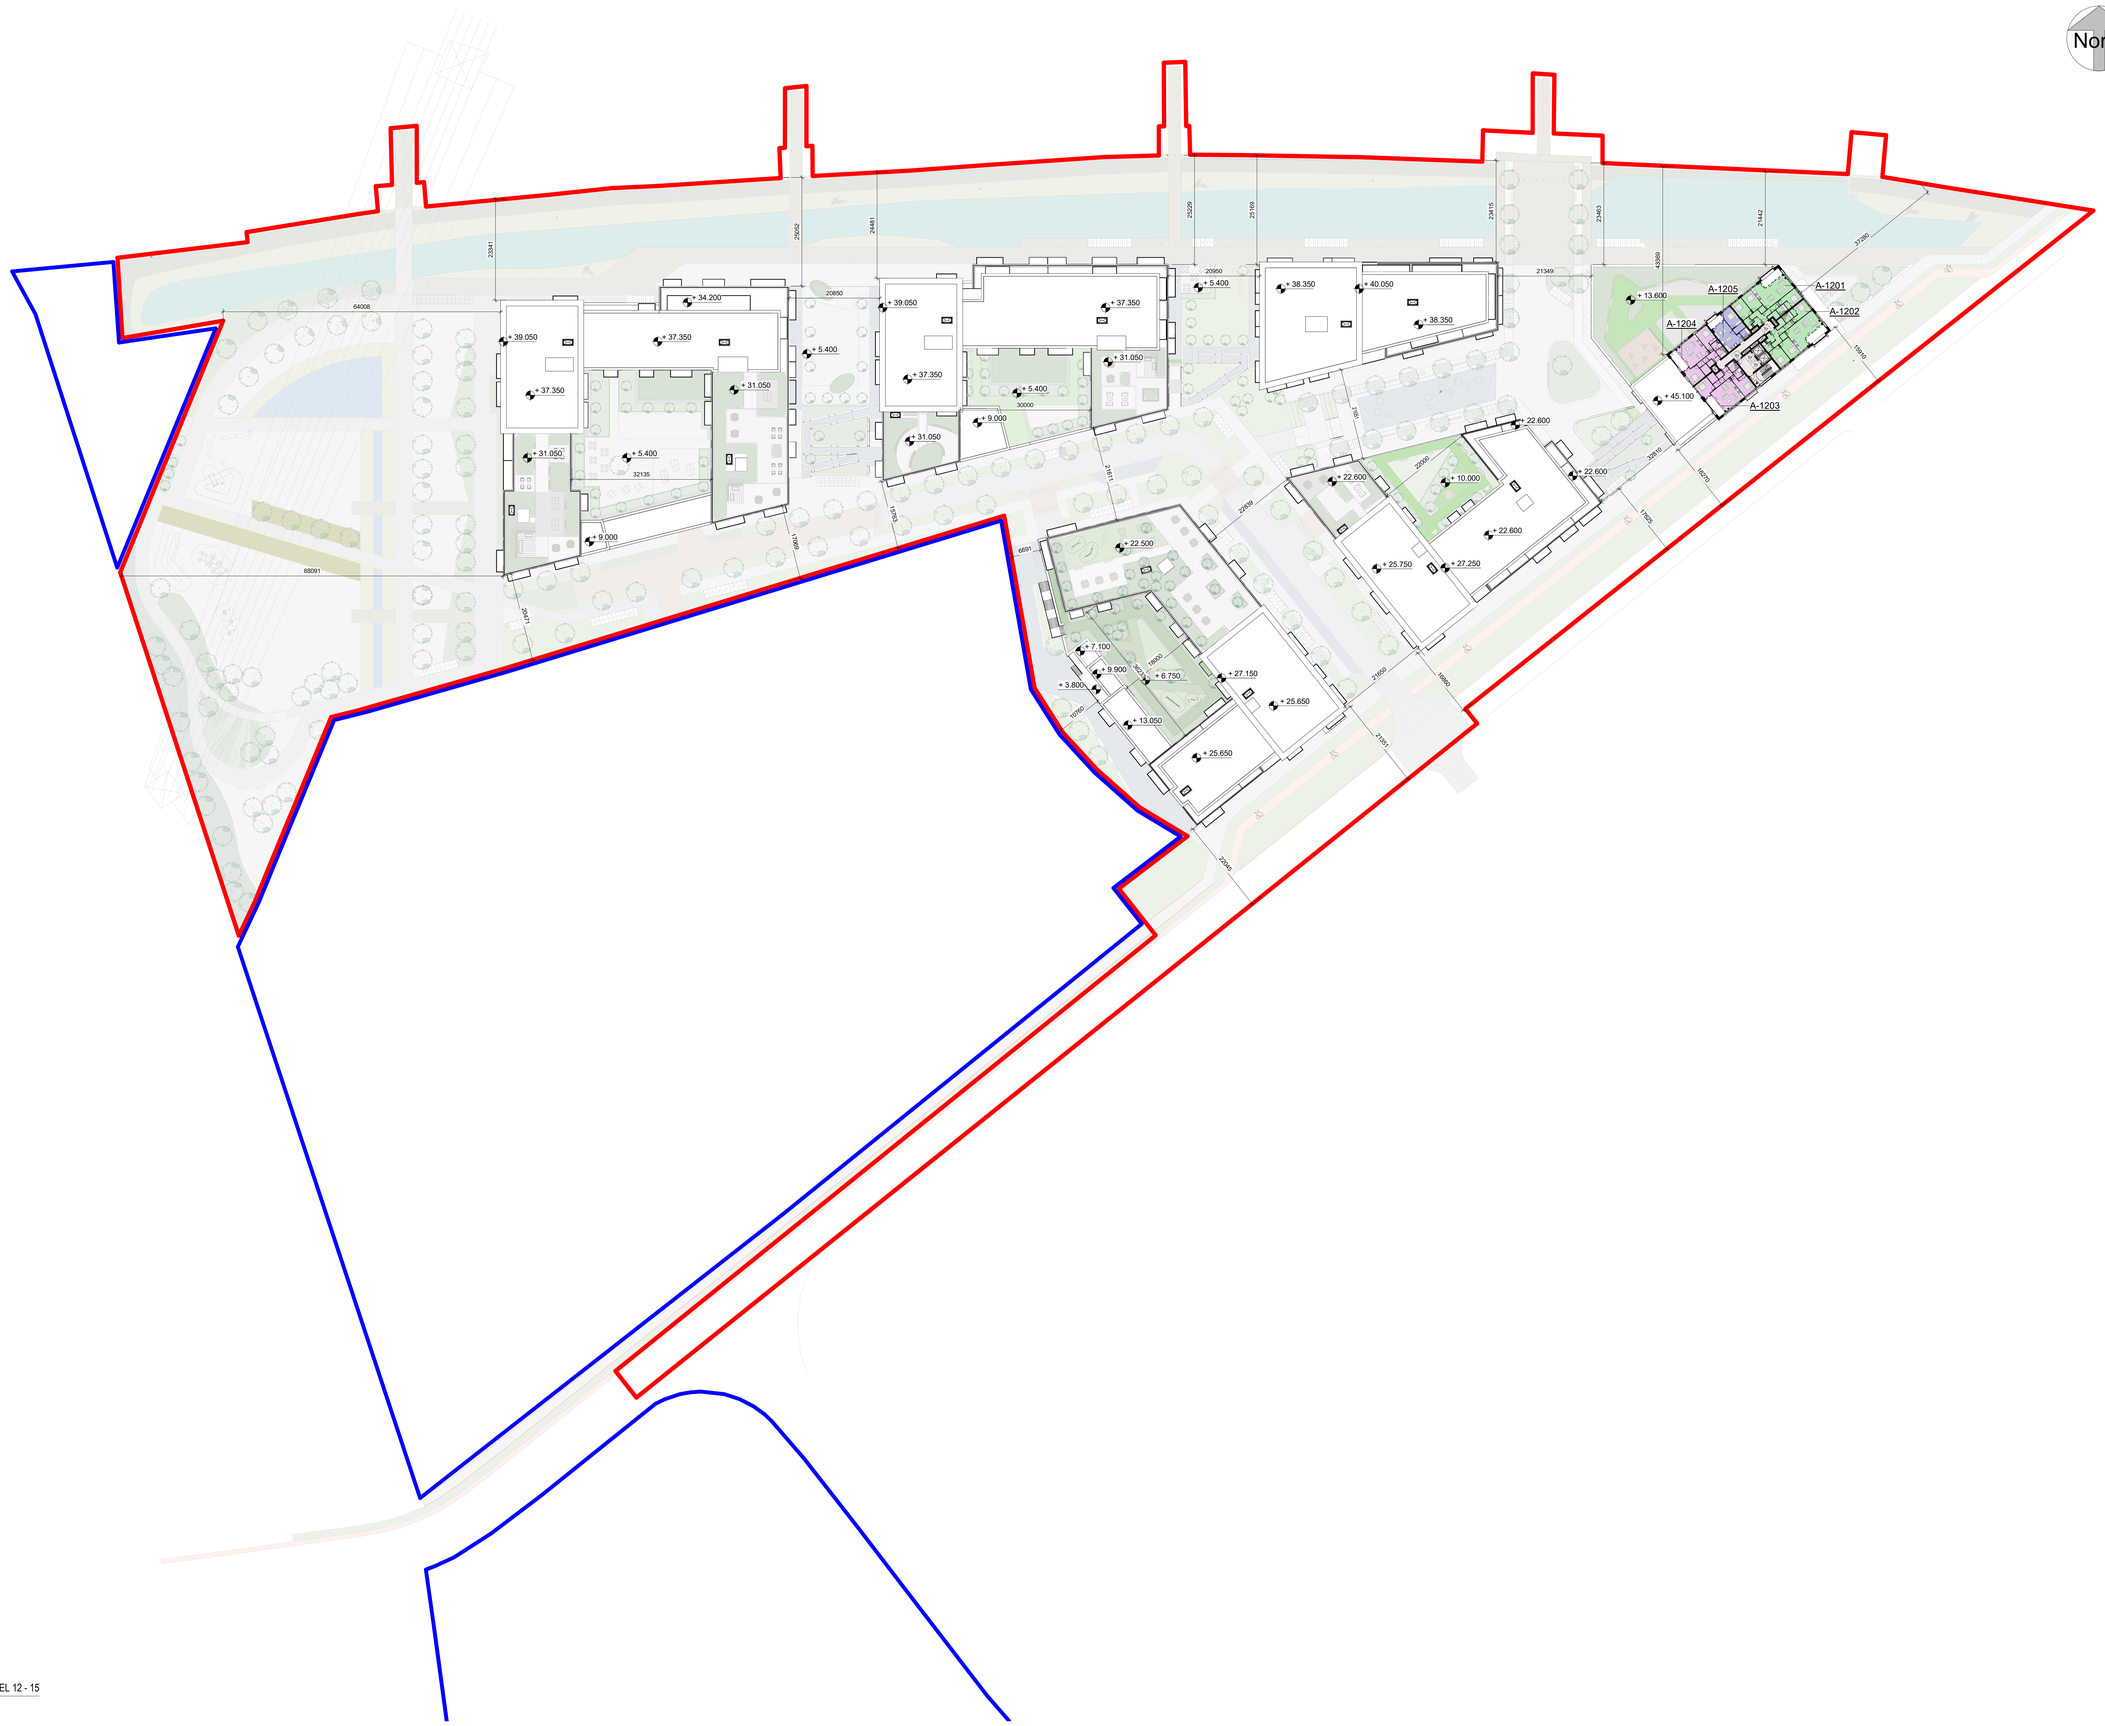

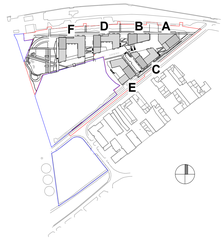

SITE OUTLINE RED

LANDS IN APPLICANT'S OWNERSHIP

Accommodation Schedule-BLOCK A_L12		
Name	Area Type	Area
A-1201	3 BED	108 m²
A-1202	3 BED	108 m²
A-1203	2 BED	83 m²
A-1204	2 BED	83 m²
A-1205	1 BED	48 m²

NOTE:
Refer to Quality Housing Assessment for accomodation schedule for all the floors

AREA TYPES

- 1 BED
- 2 BED
- 3 BED
- CIRCULATION

Area Schedule (Gross Building)-LEVEL 12		
Level	Name	Area
Level 12-A	A-12	591 m²

Rev	Date	Description	Issued By
P05	28/03/2022	ISSUED FOR PLANNING	EB
P04	18/02/2022	ISSUED FOR PLANNING	EB
P03	17/12/2021	ISSUED FOR REVIEW	EB
P02	08/10/2021	ISSUED FOR PRE-PLANNING	EB
P01	24/09/2021	ISSUED FOR REVIEW	EB

Project Stage

PLANNING

Client:

Tiznow Property Company Limited
(Comer Group Ireland)

Project:

City Park Development
at the Former Tedcastles Site,
Centre Park Road, Cork

Drawing Title:

SITE GA PLAN-LEVEL 12 - 15

Drawn	Checked	Paper Size	Scale	Date
VF	EB	A0	1 : 500 @A0	06/27/21

Project No.	Drawing No.	Classification	Revision
PE21055	2012		P05

File Name

PE21055-CWO-ZZ-12-DR-A-2012

Status:

A1 - Authorized and accepted for planning stage

C+W O'BRIEN ARCHITECTS

No.1 Sarsfield Quay, Dublin 7, D07 R9FH
t: 01 518 0170 e: admin@cwoarchitects.ie
Dublin I Cork I Galway I London I UK & Europe +
www.cwoarchitects.ie

Please consider the environment before printing this sheet

1 SITE GA PLAN-LEVEL 12 - 15
1 : 500