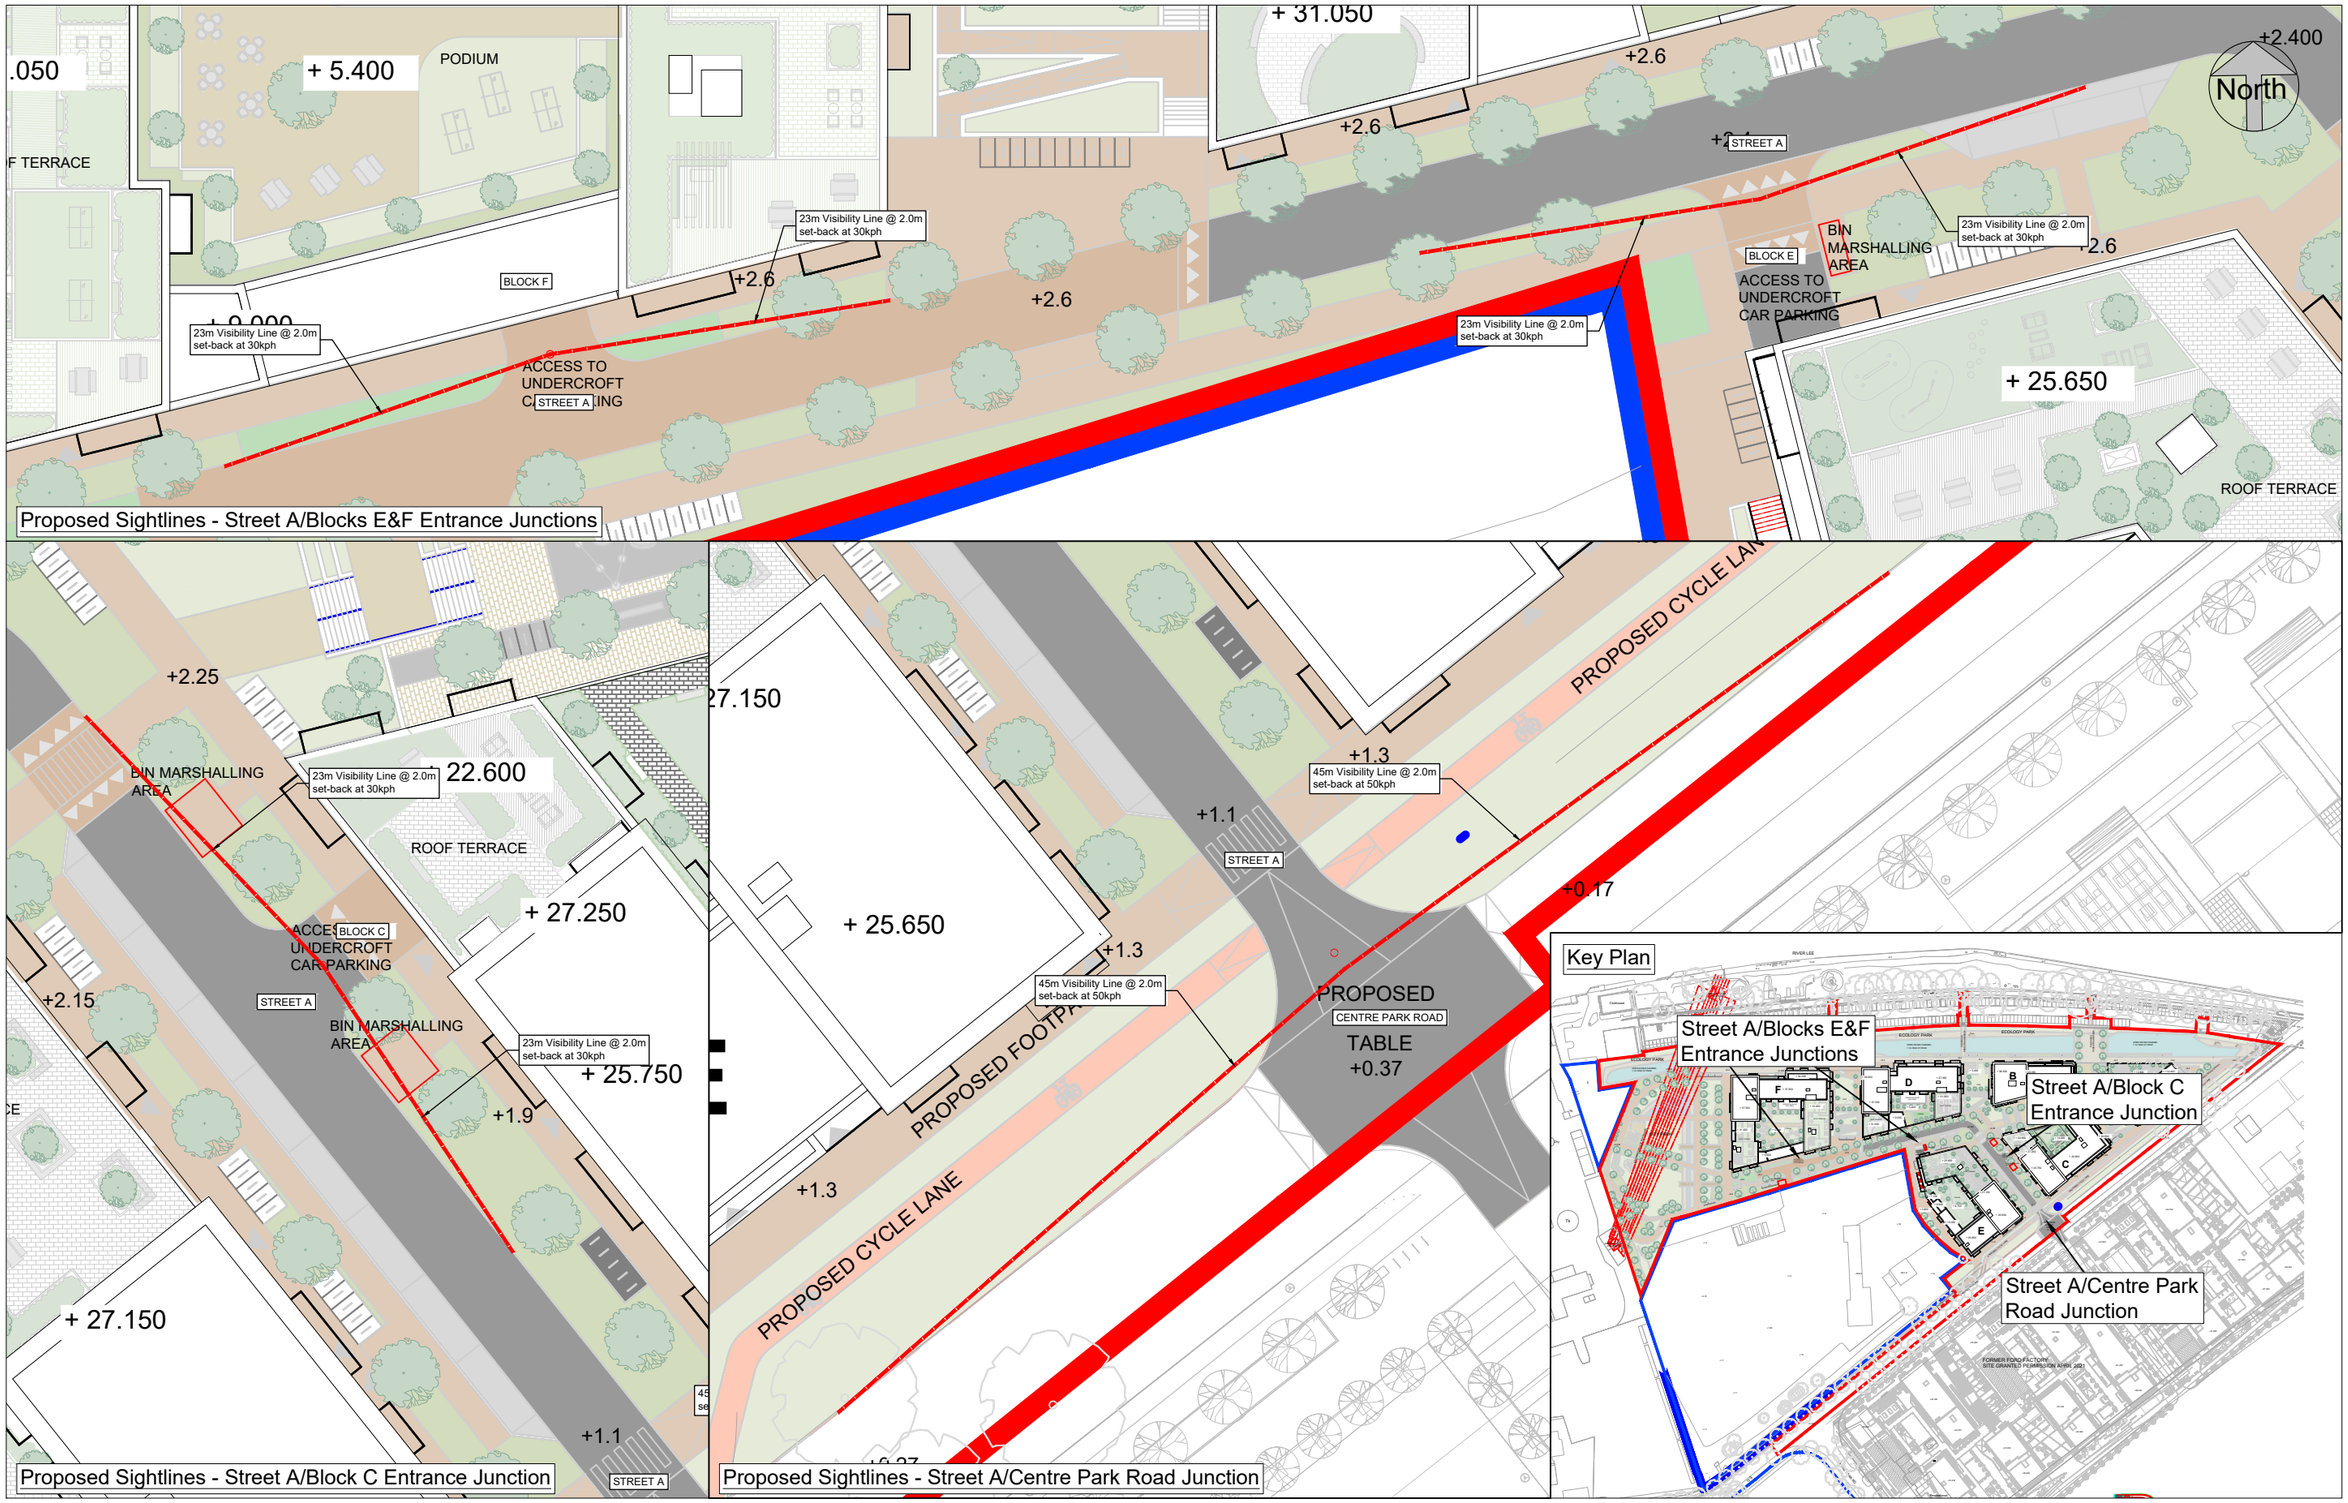

Issue	Date	By	Chkd	Appd
P03	29/03/22	CK	CK	TL

Client
Tiznow Property Company Limited
(Comer Group Ireland)

Job Title
City Park Development at
The Former Tedcastles Site

Scale at A1 1:200 @ A1

Discipline Transport Planning

ARUP

One Albert Quay
Cork, T12 X8N6
Tel +353(0)21 427 7670 Fax +353(0)21 427 2345
www.arup.ie

Drawing Title
Proposed Sightlines

Drawing Status
S2 - Suitable for Information

Job No	Drawing No	Issue
267365-00	267365-ARUP-ZZ-ZZ-DR-C-1004	**P03**

Do not scale

© Arup