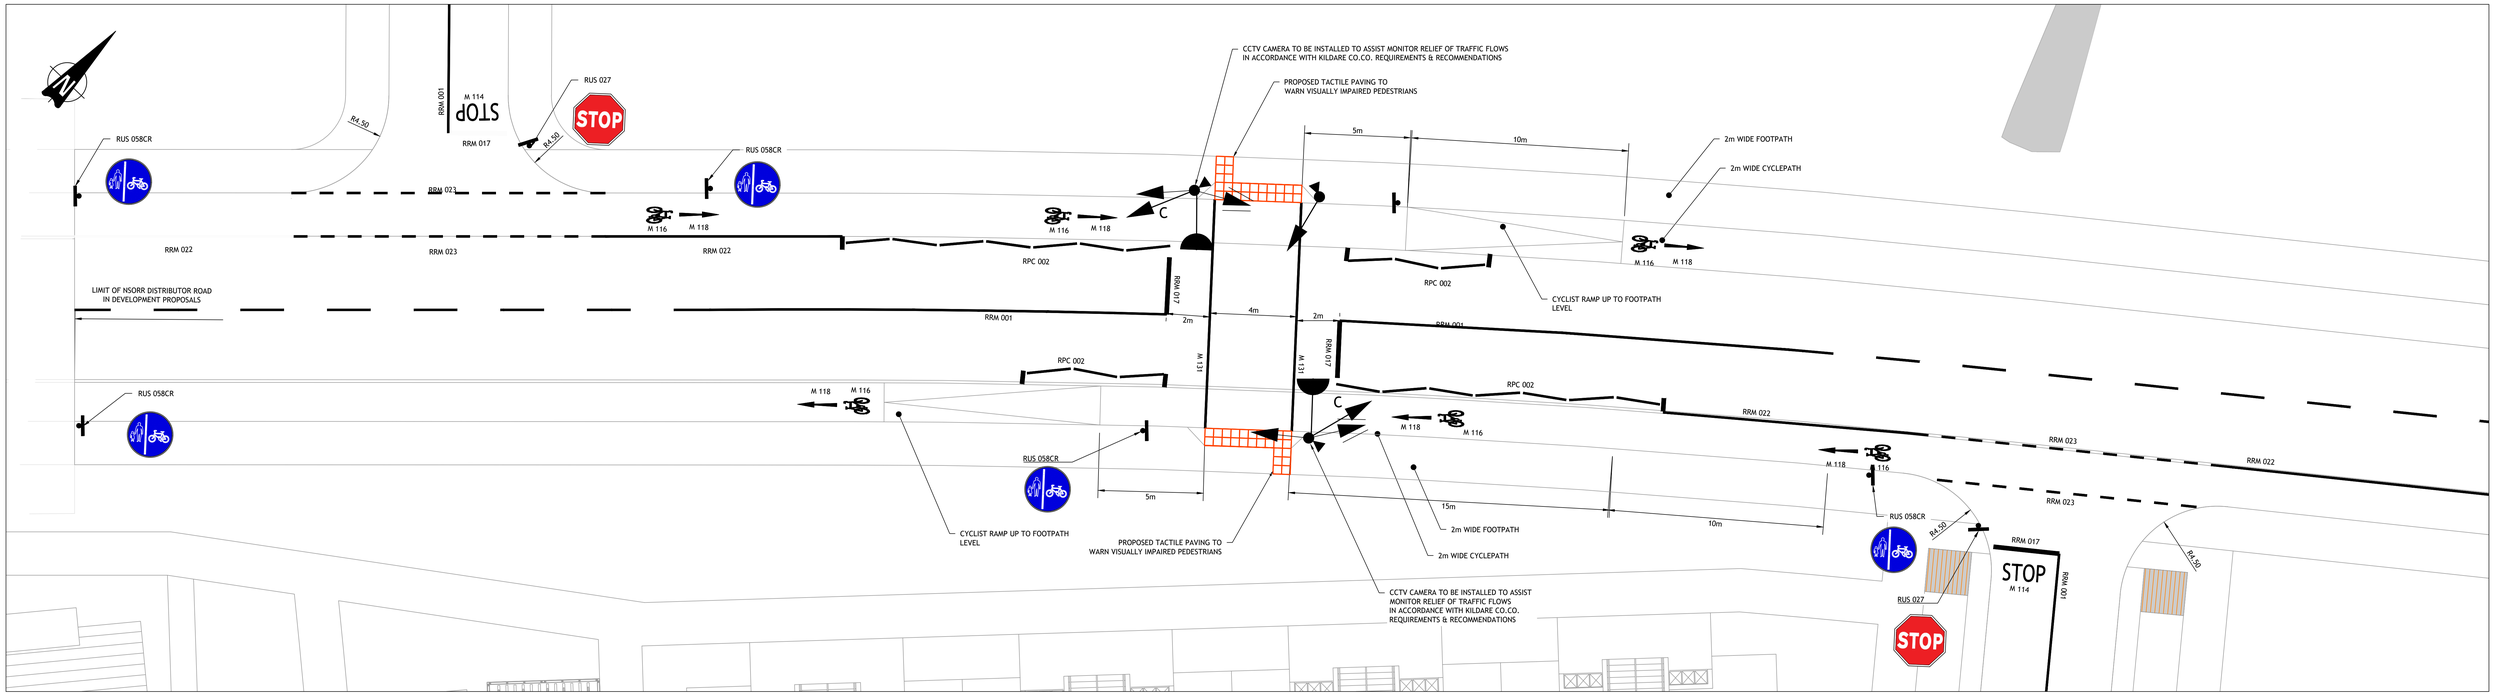

PROPOSED TOUCAN CROSSING & SIDE ROAD JUNCTION DETAIL

SCALE 1:100

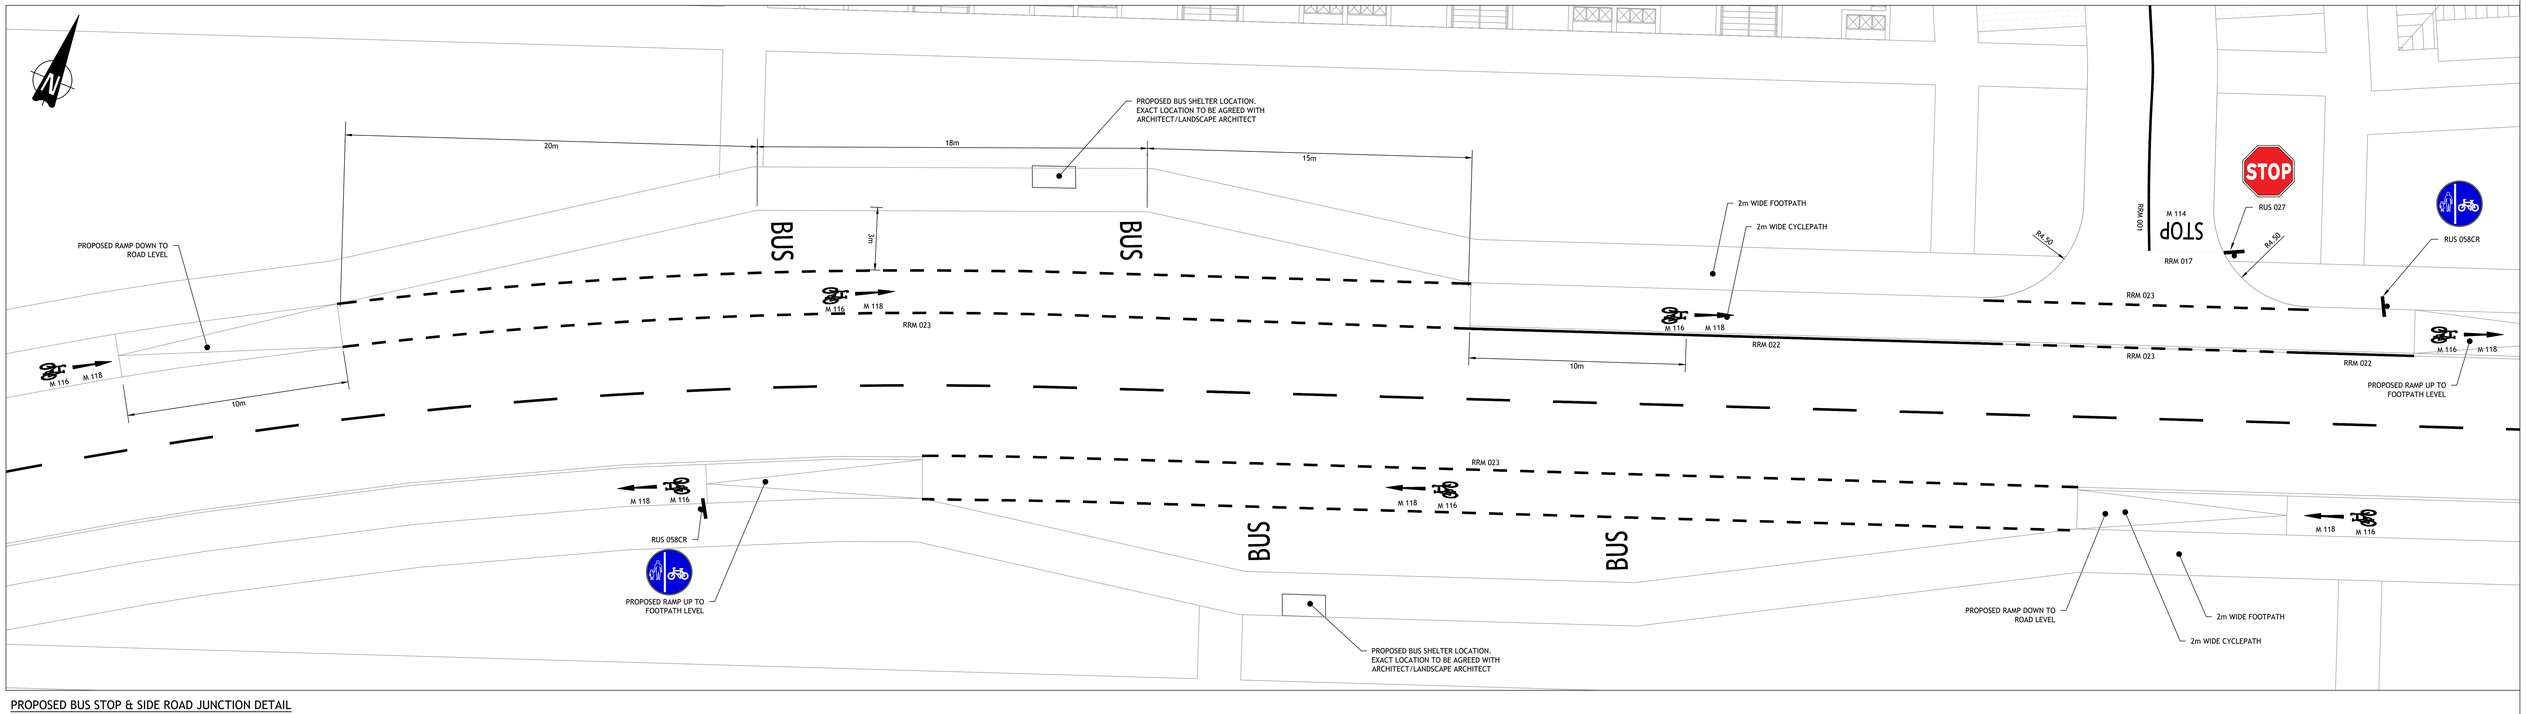

PROPOSED BUS STOP & SIDE ROAD JUNCTION DETAIL

SCALE 1:100

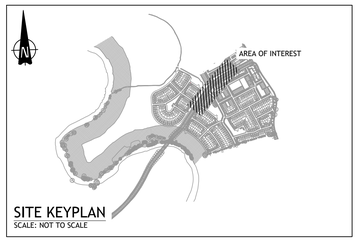

TRAFFIC SIGNALS LEGEND

- TRAFFIC SIGNAL POLE
- TRAFFIC SIGNAL PRIMARY HEAD
- TRAFFIC SIGNAL SECONDARY HEAD
- TRAFFIC SIGNAL PEDESTRIAN HEAD
- TRAFFIC SIGNAL PEDESTRIAN DEMAND UNIT
- TRAFFIC SIGNAL CYCLE UNIT
- TRAFFIC SIGNAL PEDESTRIAN UNIT

Ordnance Survey Ireland Licence No. EN 0003721
© Ordnance Survey Ireland/Government of Ireland

NOTES:

1. ALL DIMENSIONS IN METRES (m) UNLESS NOTED OTHERWISE.
2. ALL JUNCTION, CROSSING AND OTHER DETAILS TO BE IN ACCORDANCE WITH NATIONAL CYCLE MANUAL.
3. ALL LINEMARKINGS TO BE IN ACCORDANCE WITH THE CURRENT EDITION OF THE TRAFFIC SIGNS MANUAL CHAPTER 7.
4. ALL SIGNAGE TO BE IN ACCORDANCE WITH THE CURRENT EDITION OF THE TRAFFIC SIGNS MANUAL.
5. ALL LEVELS RELATE TO MALIN HEAD DATUM.

© PUNCH Consulting Engineers
This drawing and any design hereon is the copyright of the Consultants and must not be reproduced without their written consent.
All drawings remain the property of the Consultants.
Figured dimension only to be taken from this drawing.
Consultants to be informed immediately of any discrepancies before work proceeds.
COLOUR DRAWING

Rev	Amendment	By	Date
C01	ISSUED FOR PLANNING	IBS	2021-09-03
C02	ISSUED FOR PLANNING	IBS	2022-03-23

Client:

PUNCH consulting engineers
Dublin | Limerick | Cork | Galway | Glasgow
Carnegie House Library Road, Dun Laoghaire, Co. Dublin, A96 C7W7
t +353 1 271 2200 | w punchconsulting.com

Project: GREAT CONNELL SHD, NEWBRIDGE
Title: TOUCAN CROSSING, BUS STOP & SIDE ROAD JUNCTION LINEMARKINGS DETAIL

Drawn:	Date drawn:	Technician Check:	Engineer Check:	Approved:
PJ Mulcahy	JUNE 2021	PJM	ET	LB

Project No:	Model No:	Drawing Status:
192229	192229-PUNCH-XX-XX-M3-C-0560	AO PLANNING

Scale @ A0:	Document No:	Revision No:
AS SHOWN	192229-PUNCH-XX-XX-DR-C-0560	C02