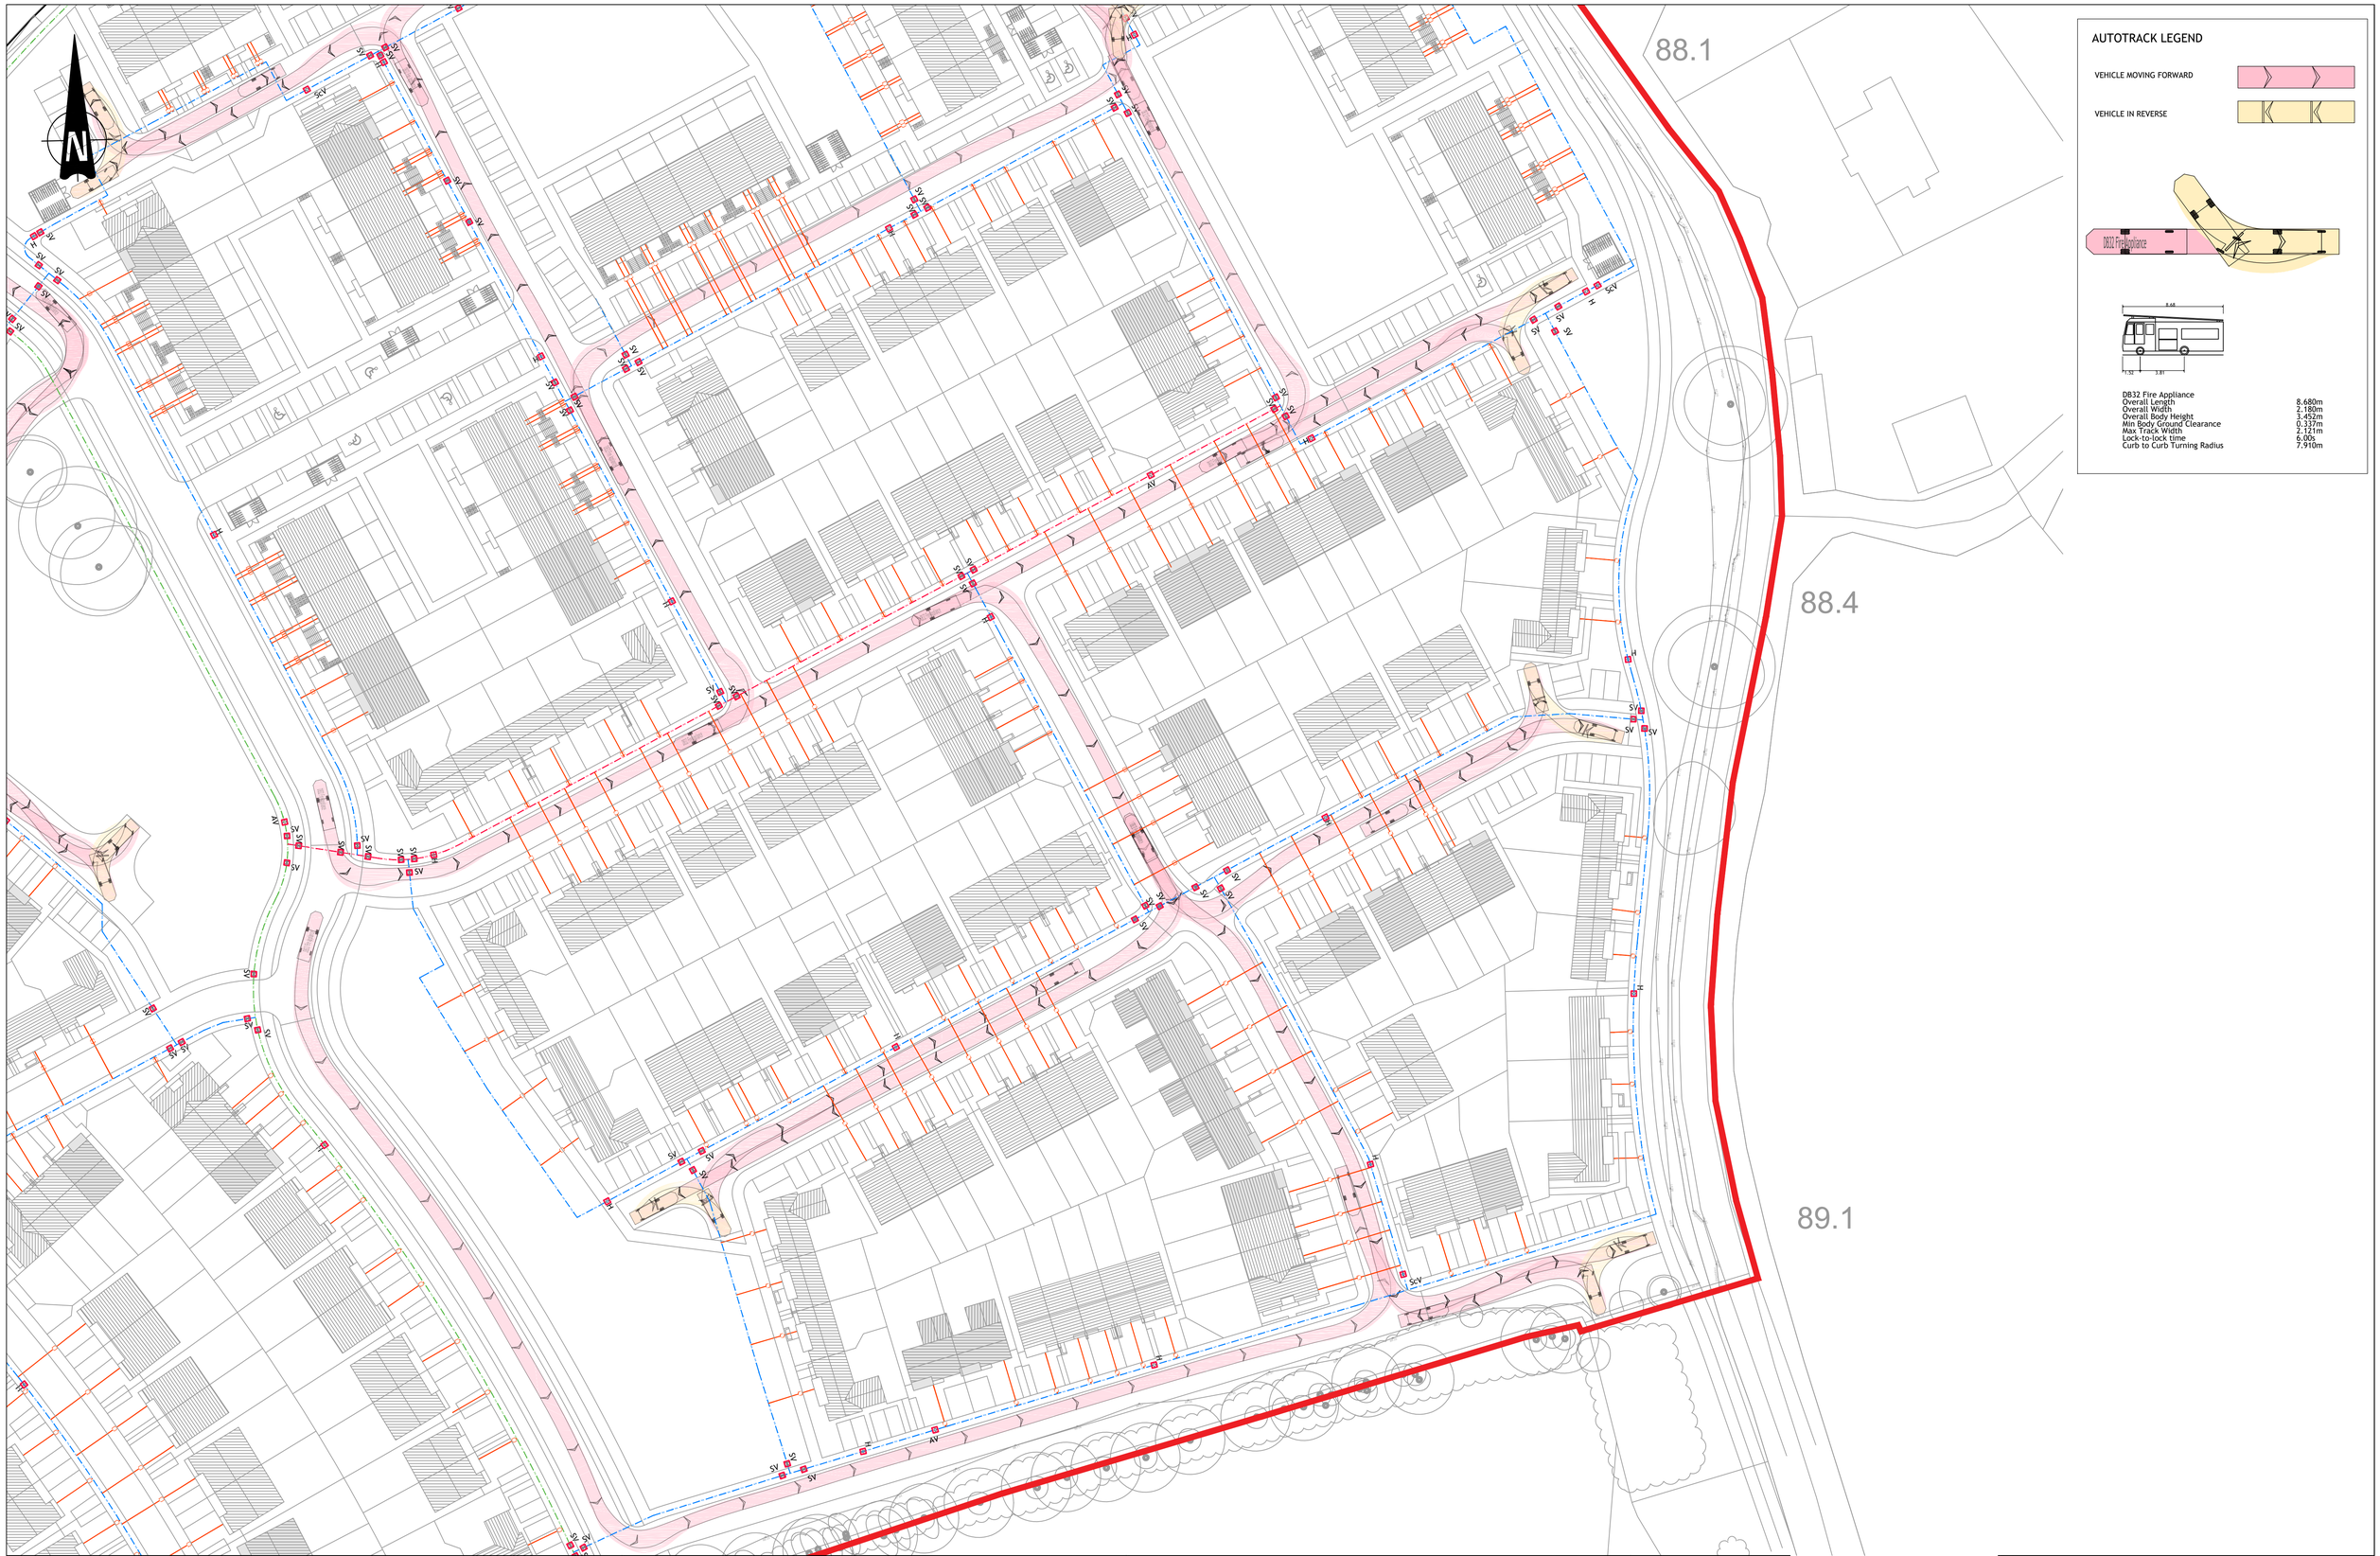

© PUNCH Consulting Engineers
This drawing and any design hereon is the copyright of the Consultants and must not be reproduced without their written consent.
All drawings remain the property of the Consultants.
Figured dimension only to be taken from this drawing.
Consultants to be informed immediately of any discrepancies before work proceeds.
COLOUR DRAWING

BUILDING INFORMATION MODELLING (BIM)
I.S. EN ISO 19650-2:2018
NSAI Certified

Rev	Amendment	By	Date	Rev	Amendment	By	Date
C01	ISSUED FOR PLANNING	IBS	2022-03-23				
C02	ISSUED FOR PLANNING	IBS	2022-03-31				

Client:

PUNCH consulting engineers
Dublin | Limerick | Cork | Galway | Glasgow
97 Henry Street, Limerick, V94 YC2H
t +353 61 221 200 | w punchconsulting.com

Project: GREAT CONNELL SHD, NEWBRIDGE
Title: VEHICLE SWEPT PATH - FIRE TENDER - SHEET 3

Drawn:	Date drawn:	Technician Check:	Engineer Check:	Approved:
R Ahmed	2021-06-10	PJM	ET	LB

Project No:	Model Ref:	Drawing Status:
192229	192229-PUNCH-XX-XX-M2-X-0600	A0 PLANNING

Scale @ A1:	Document No:	Revision No:
1:500	192229-PUNCH-XX-XX-DR-C-0602	C02