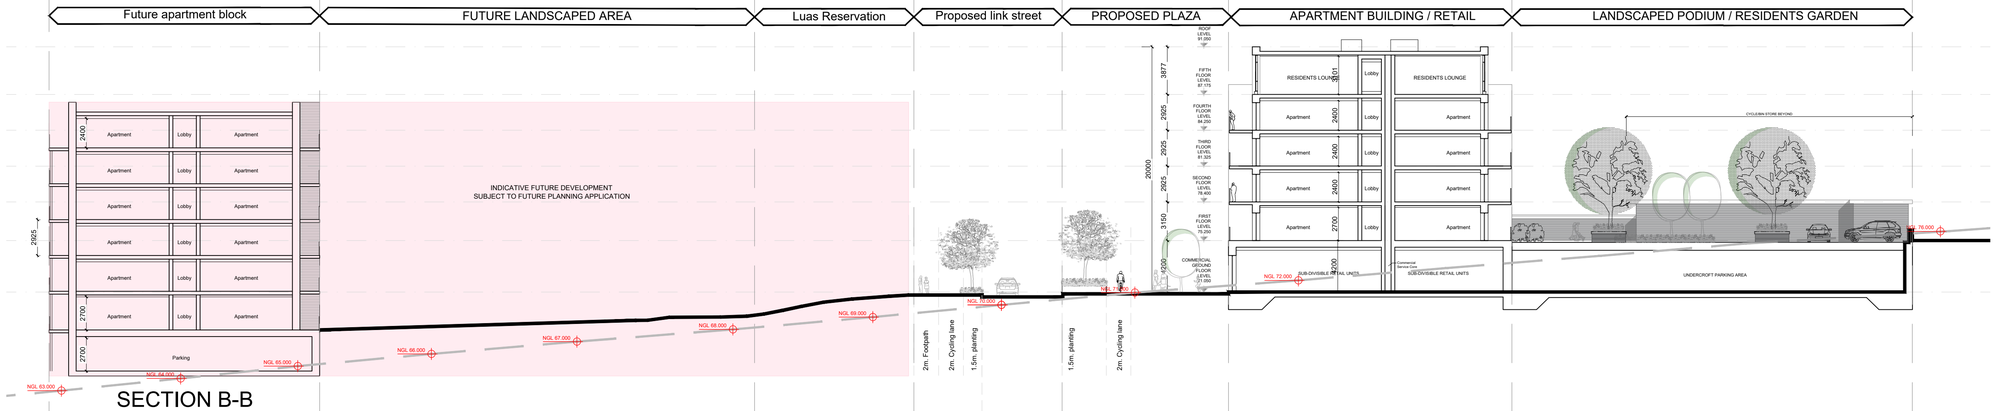

SECTION B-B

GENERAL NOTES

THIS DRAWING TO BE READ IN CONJUNCTION WITH ARCHITECT'S DRAWINGS, CONSULTANT ENGINEER'S DRAWINGS AND SPECIFICATIONS & LANDSCAPE ARCHITECTS DRAWINGS

REFER TO ARCHITECT'S SITE PLAN FOR NORTH ORIENTATION.

LEVELS GIVEN ON DRAWINGS ARE GIVEN TO A LOCAL ABSOLUTE ZERO LEVEL. FOR SPECIFIC LEVELS DEPENDING ON INDIVIDUAL UNIT LOCATION, REFER TO ARCHITECT'S CONTEXT SECTIONS AND ENGINEER'S DRAWINGS WHERE LEVELS ARE ARE ALL GIVEN IN RELATION TO LAND SURVEYOR'S BENCHMARK BASED ON MALIN HEAD DATUM LEVEL.

NOTES ON FINISHES

ROOF :	TO BE FINISHED WITH SEDUM ROOF (MINIMUM 60% COVERAGE) ON SINGLE PLY MEMBRANE OR SIMILAR
WALLS : METAL	TO BE FINISHED IN SELECTED CLAY BRICK WORK, STONE AND CLADDING (TO AREAS)
JOINERY : ALUMINIUM	ALL WINDOWS, DOORS(FRAMES &LEAVES) TO BE UPVC WITH CURTAIN WALLING TO CORES
RAINWATER GOODS :	TO BE UPVC OR PROFILED ALUMINIUM TO SPECIFICATIONS
BALUSTRADES/ RAILINGS :	TO BE GLASS IN GALVANISED MILD STEEL FOR PAINTING

PINK HATCH AREA SHOWS INDICATIVE LAYOUT OF ANCHOR RETAIL UNIT TO FORM PART OF FUTURE PLANNING APPLICATION

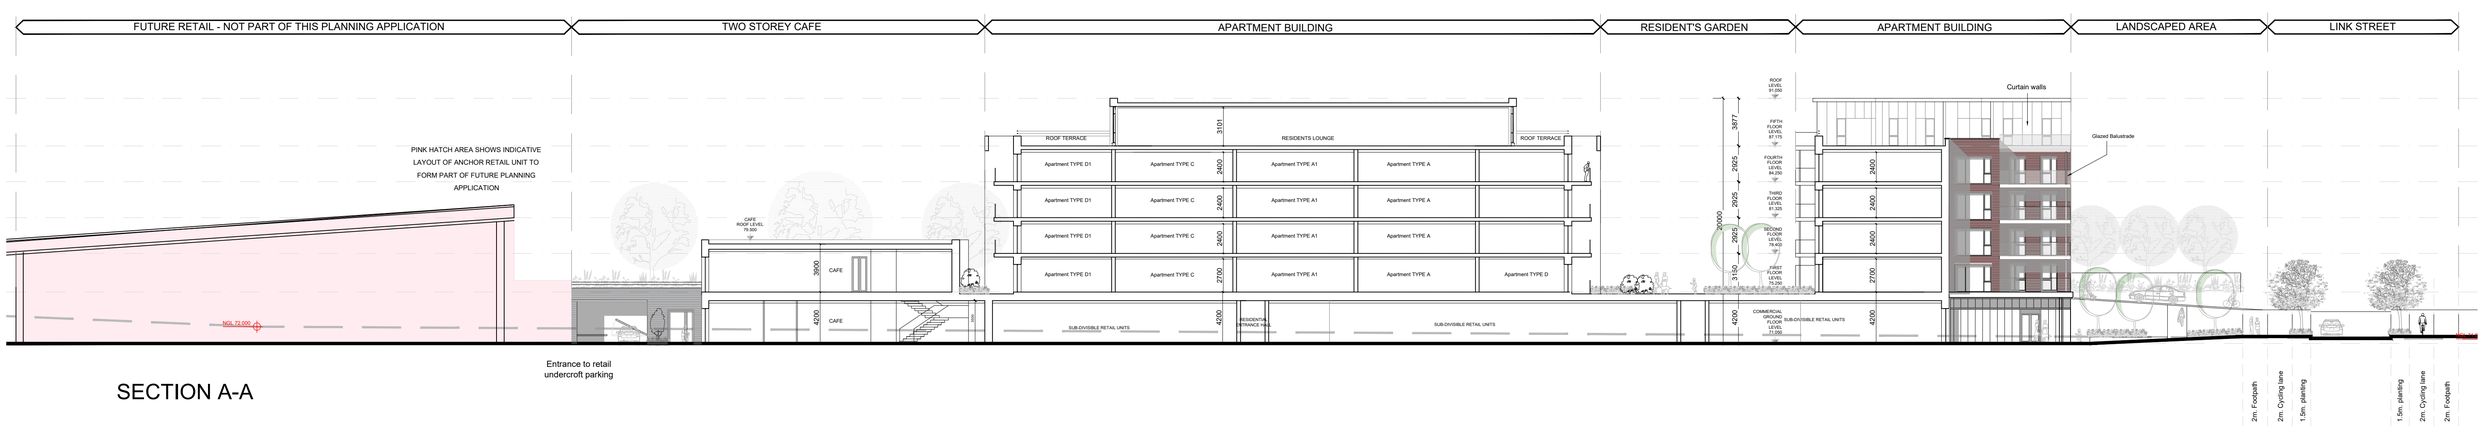

SECTION A-A

Entrance to retail undercroft parking

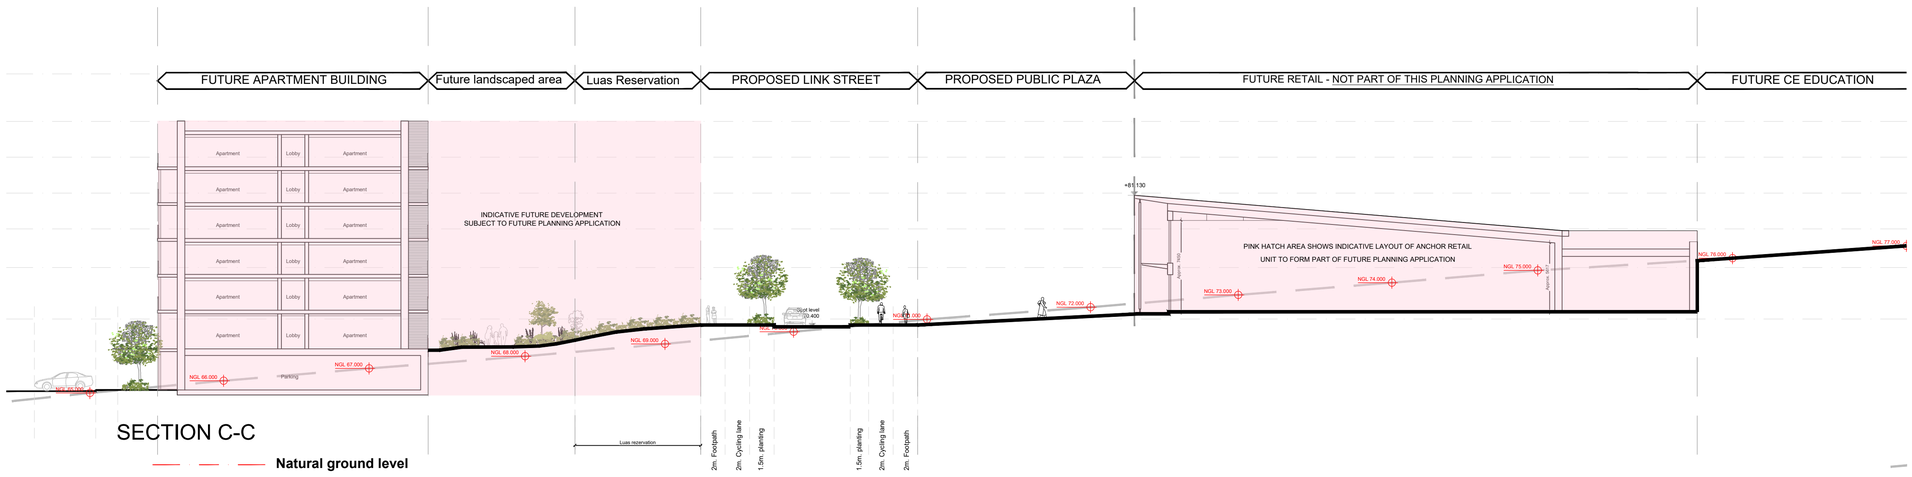

SECTION C-C

Natural ground level

KEY PLAN

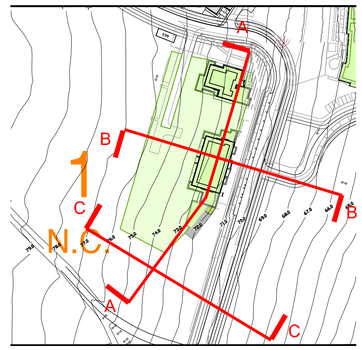

NOTES:

DO NOT SCALE FROM DRAWINGS. WORK TO FIGURED DIMENSIONS ONLY. ARCHITECT TO BE NOTIFIED OF ALL DISCREPANCIES.

REVISIONS

DATE	DESCRIPTION	No.

M·CROSSAN O'ROURKE MANNING **ARCHITECTS**

1, Grantham Street, Dublin 2, Ireland.
Tel: 01-4788700 E-Mail: arch@mcorm.com

PROJECT TITLE: Fassaroe Phase 1, County Wicklow		DATE: JAN 22	DRAWN BY: RS
DRAWING TITLE: Neighbourhood Centre Section A-A, B-B, C-C		SCALE: 1:250@A1	REVISION: -
		JOB NO: 15011.1	DRAWING NO: PL155